


This drawing is Copyright and the property of Lancaster Maloney Martin Limited and must not be reproduced in whole or in part without their written permission. Copyright is reserved. © This drawing must not be scaled. The Contractor is to report all dimensional discrepancies & errors to the Contract Administrator prior to commencing construction. It is essential that this drawing is read in conjunction with the specification and all works identified included for.



NOTES

KEY:



- lbstock 'Atlas Smooth Blue' facing brickwork
- KRend 'K1' proprietary render system to new blockwork finished in white

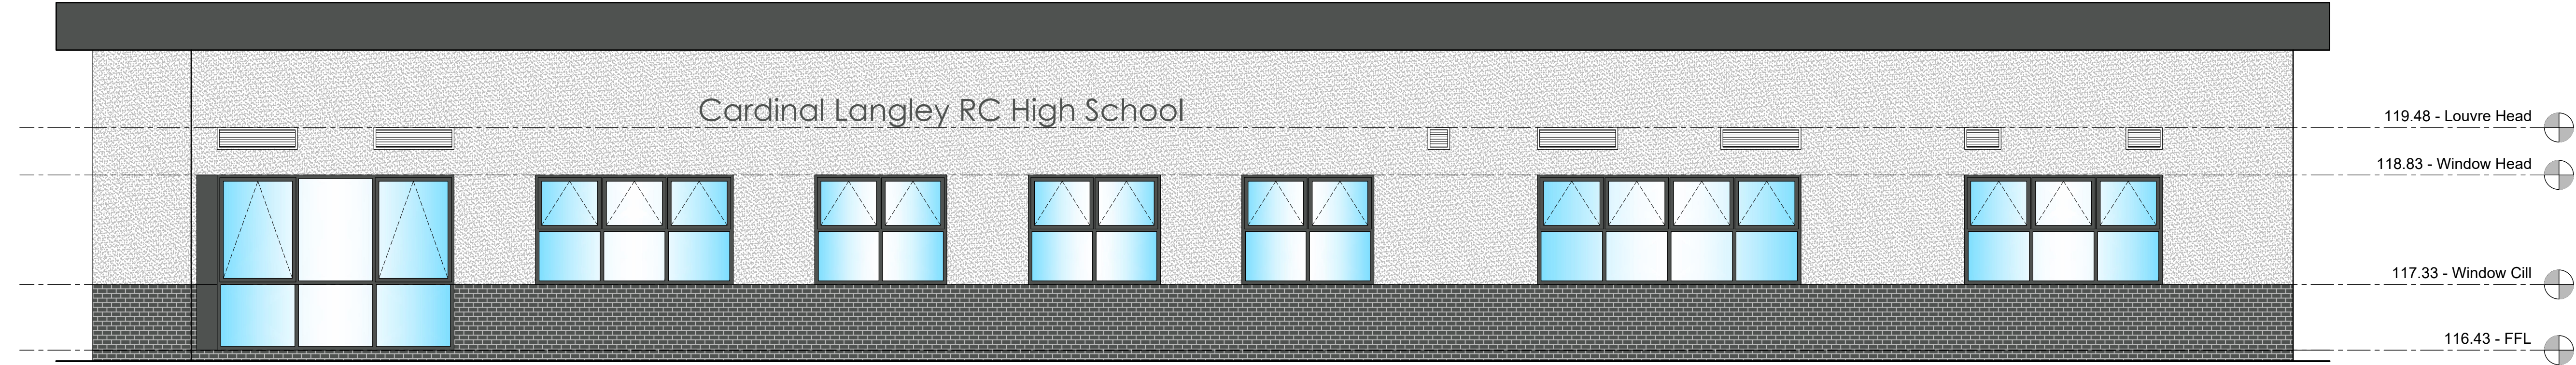


PROPOSED ELEVATION A
SCALE 1:50@A1

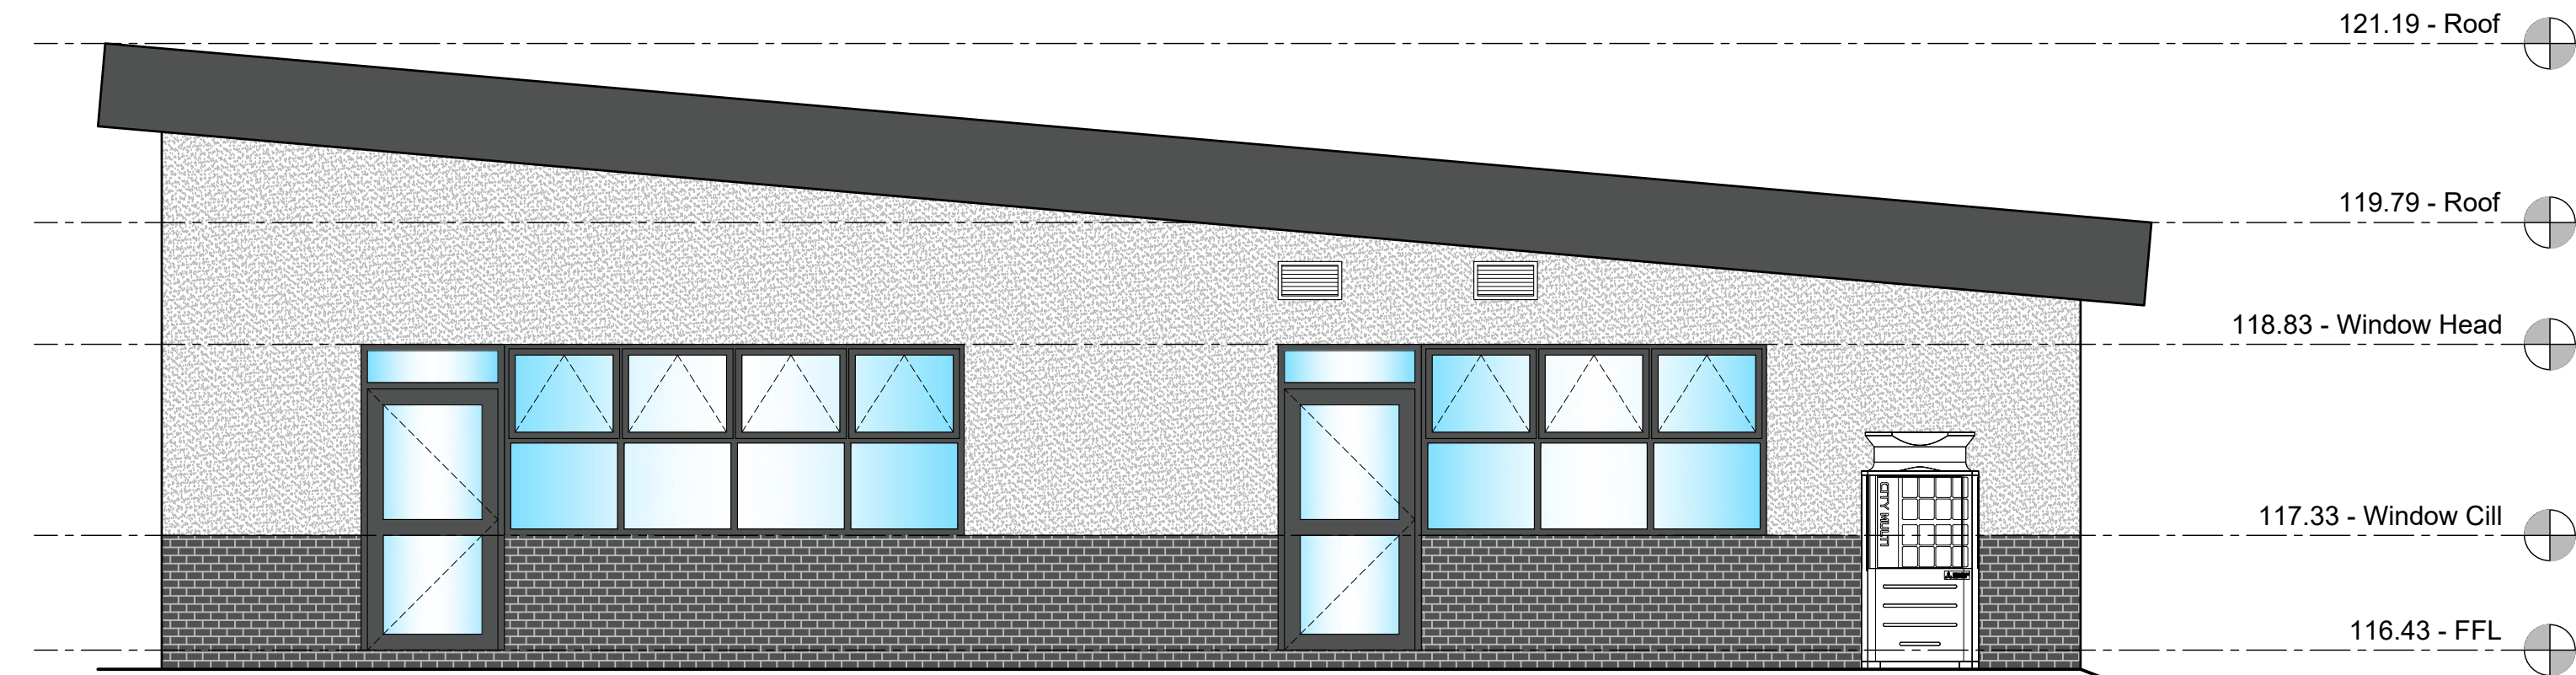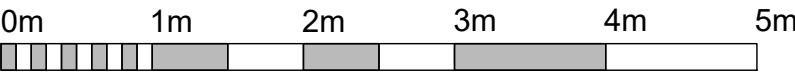

PROPOSED ELEVATION B
SCALE 1:50@A1

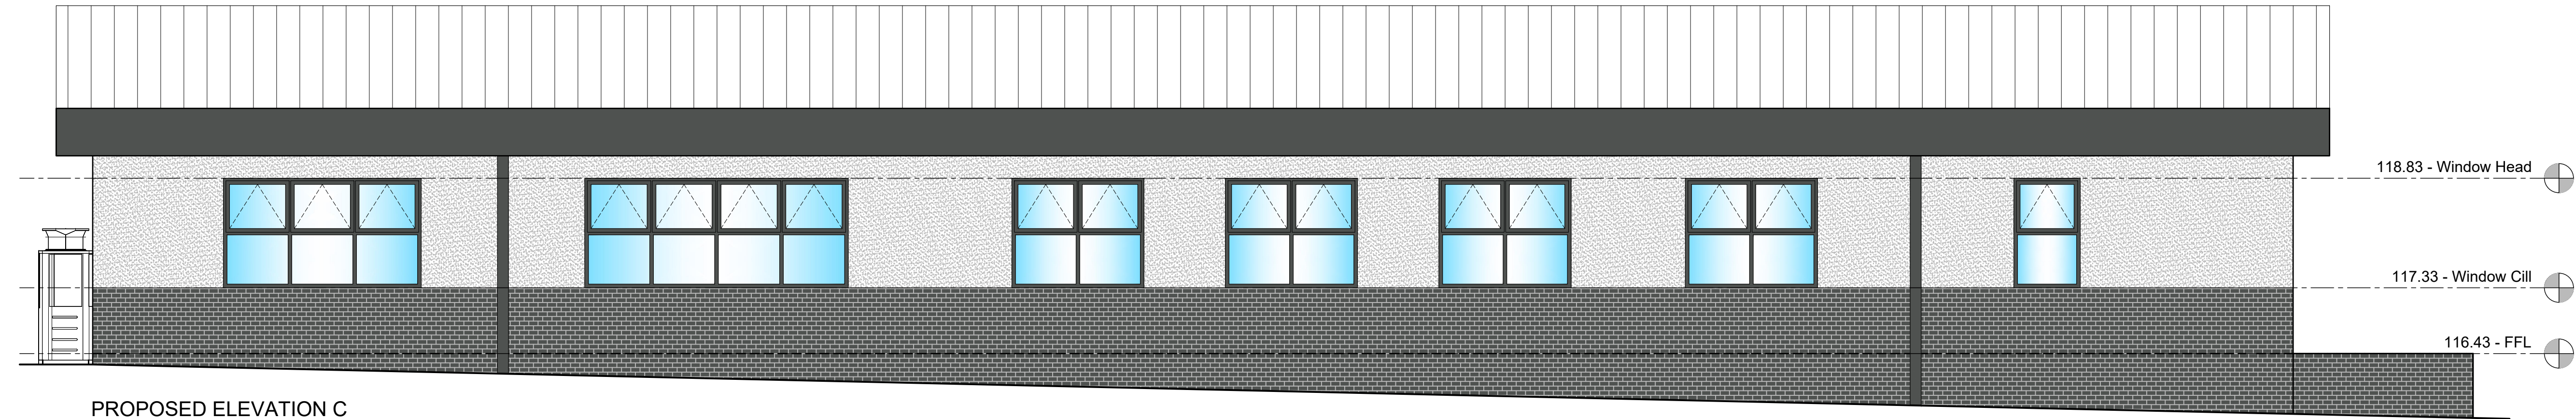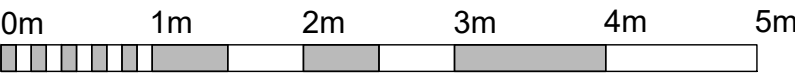

PROPOSED ELEVATION C
SCALE 1:50@A1

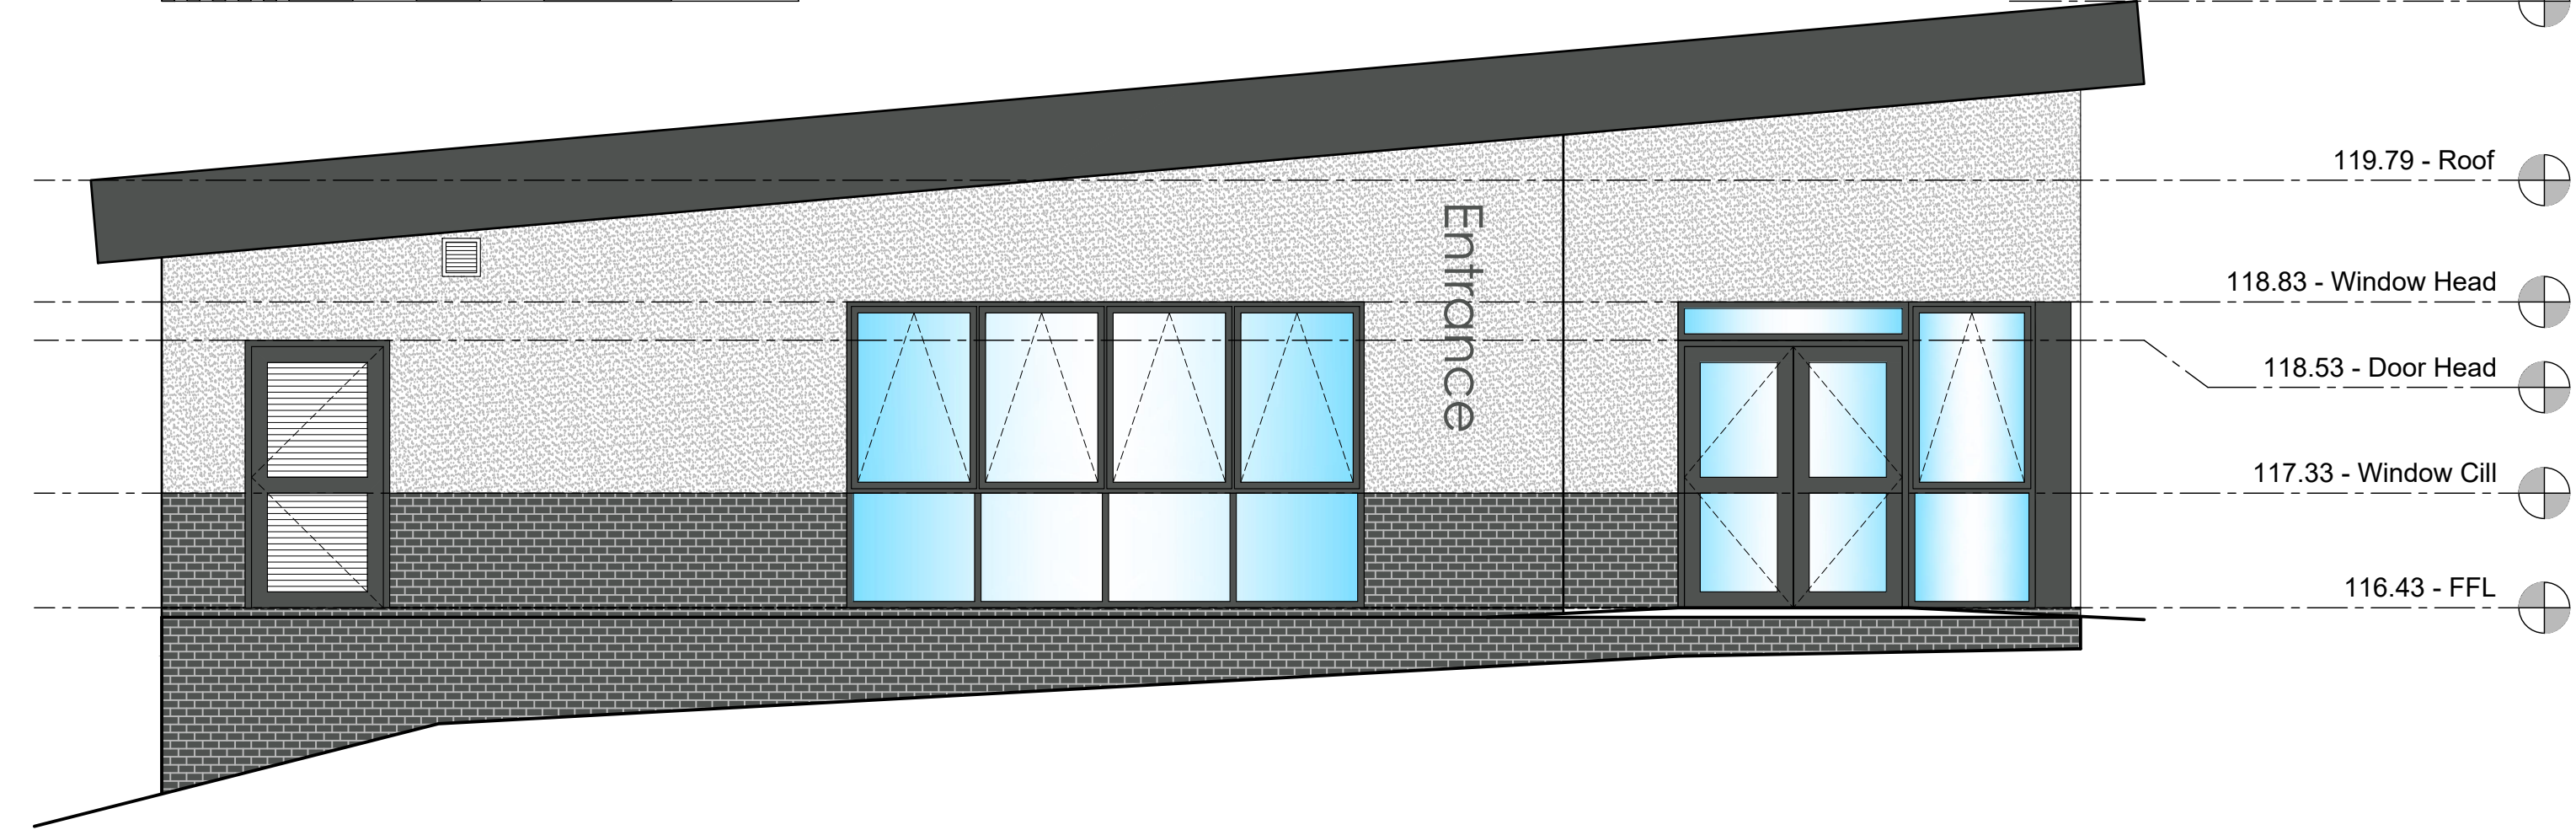

PROPOSED ELEVATION D
SCALE 1:50@A1



Rev	Date	Comments	By

STATUS

PLANNING ISSUE

Client
The Board of Governors of
Cardinal Langley RC High
School, Middleton

Project Title
SEND Unit

Drawing Title
Proposed Elevations

Scale 1:50@A1	Drawn by MAB	Date March 2026
Job no. 2506-13	Drawing no. PA-06	Revision no. -