




NOTES

KEY:



----- Line denotes approximate level of existing ground

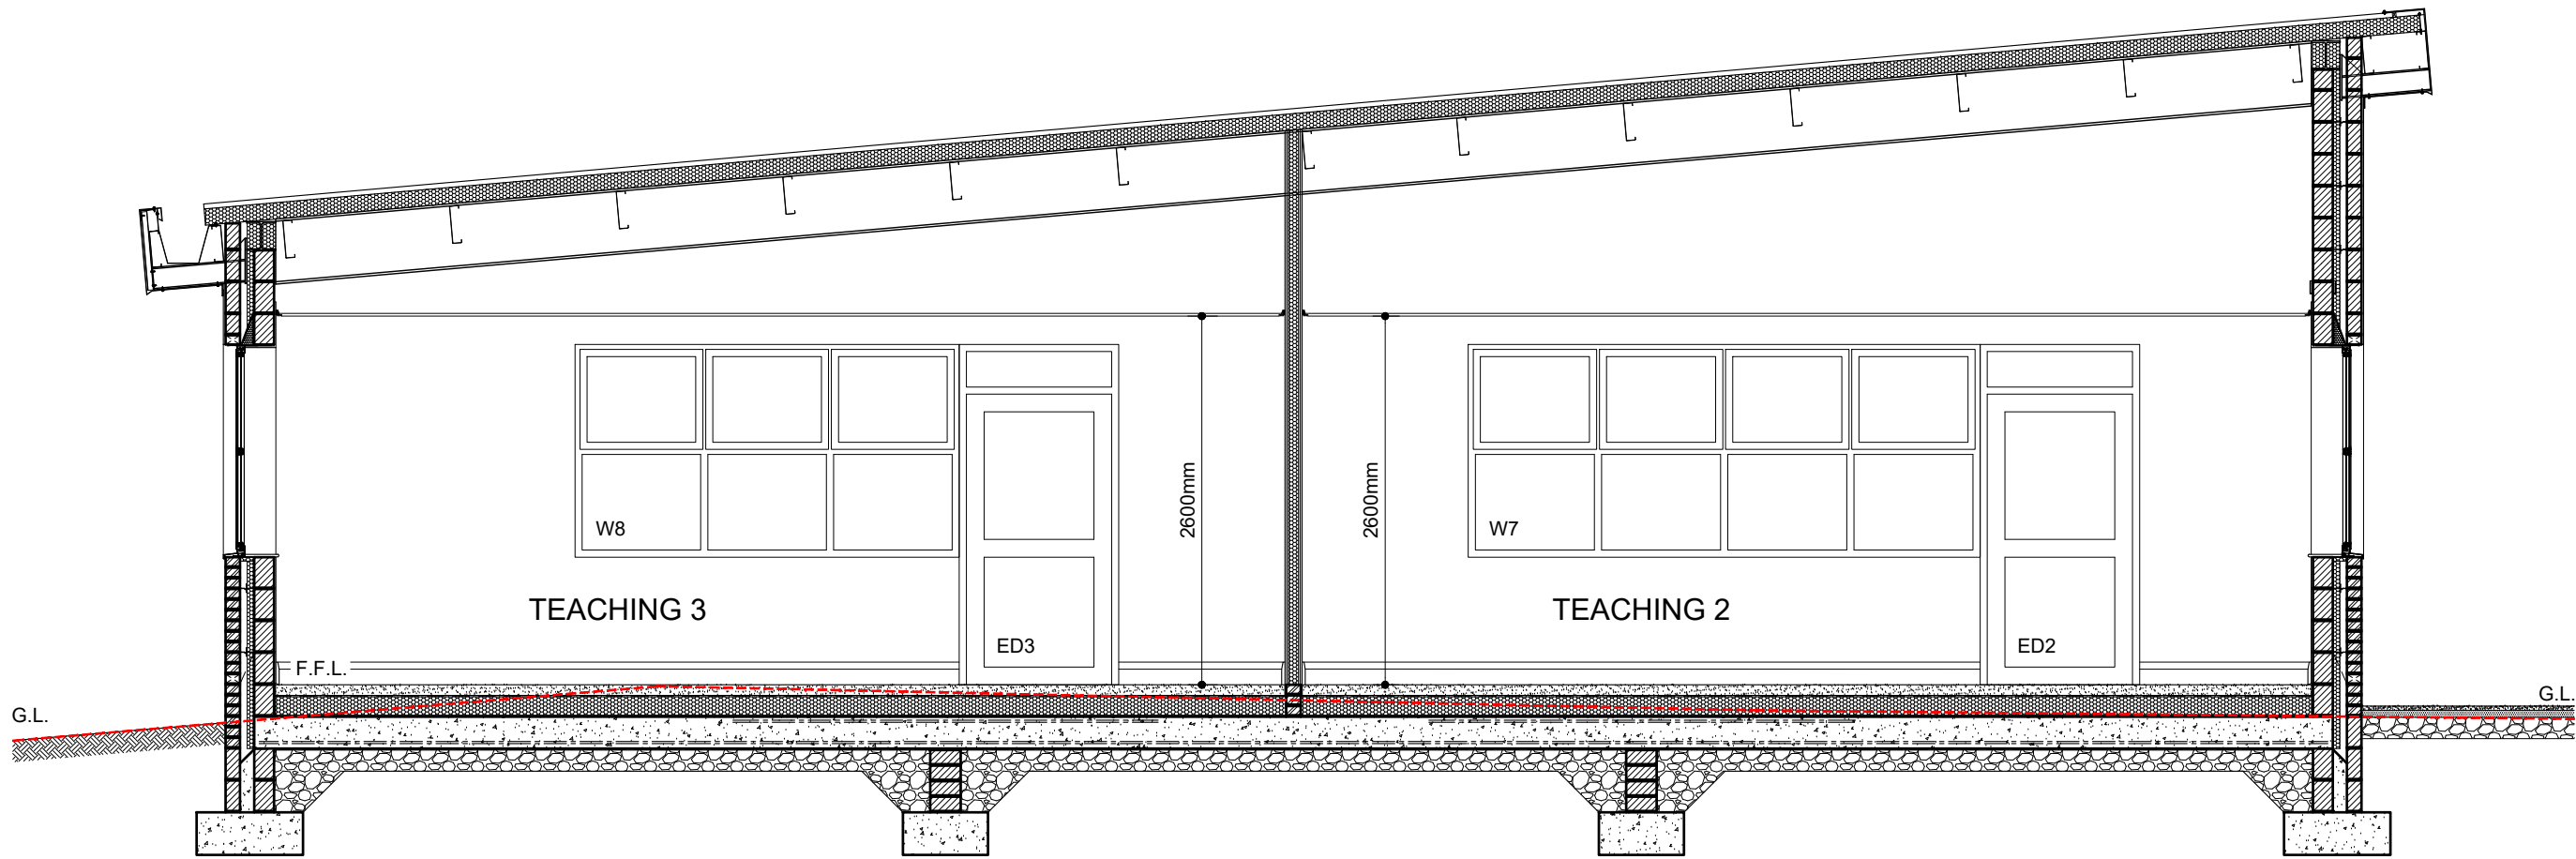


PROPOSED SECTION A-A
SCALE 1:50@A1

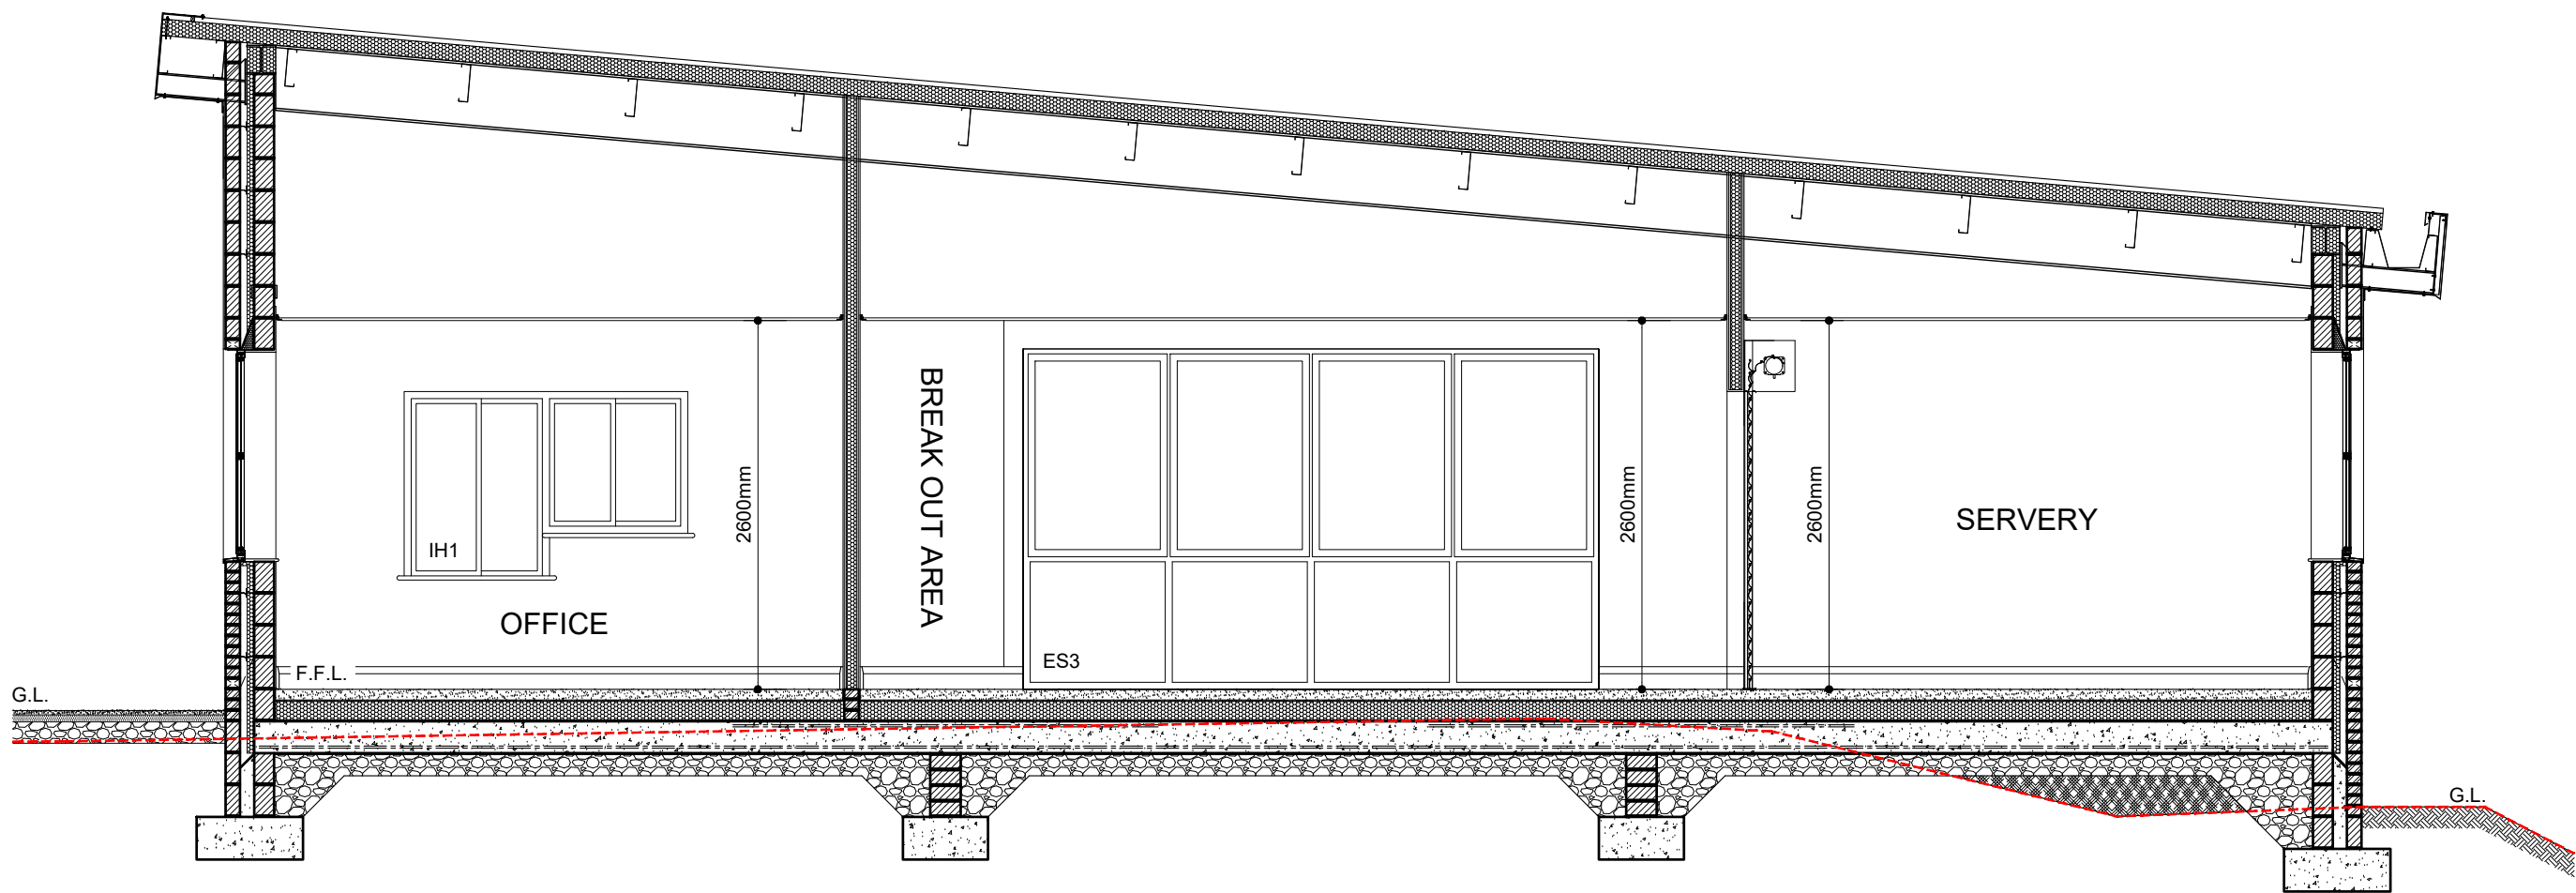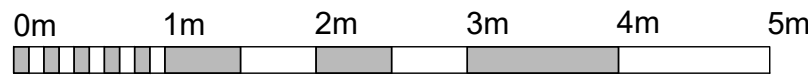

PROPOSED SECTION B-B
SCALE 1:50@A1

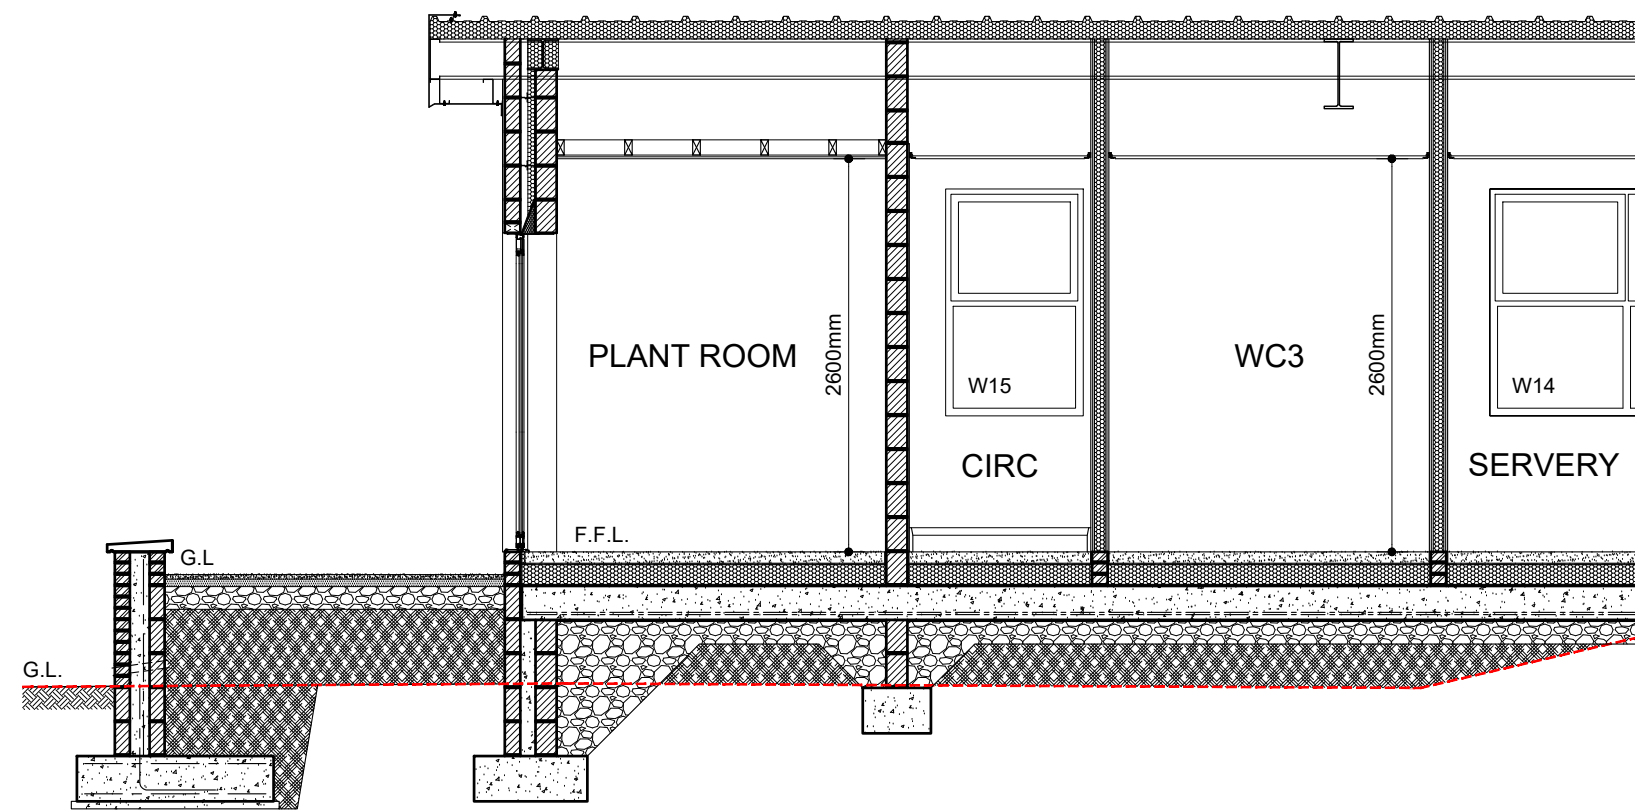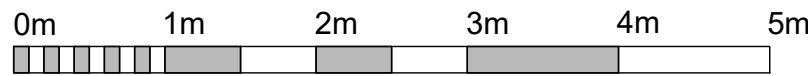

PROPOSED SECTION D-D
SCALE 1:50@A1

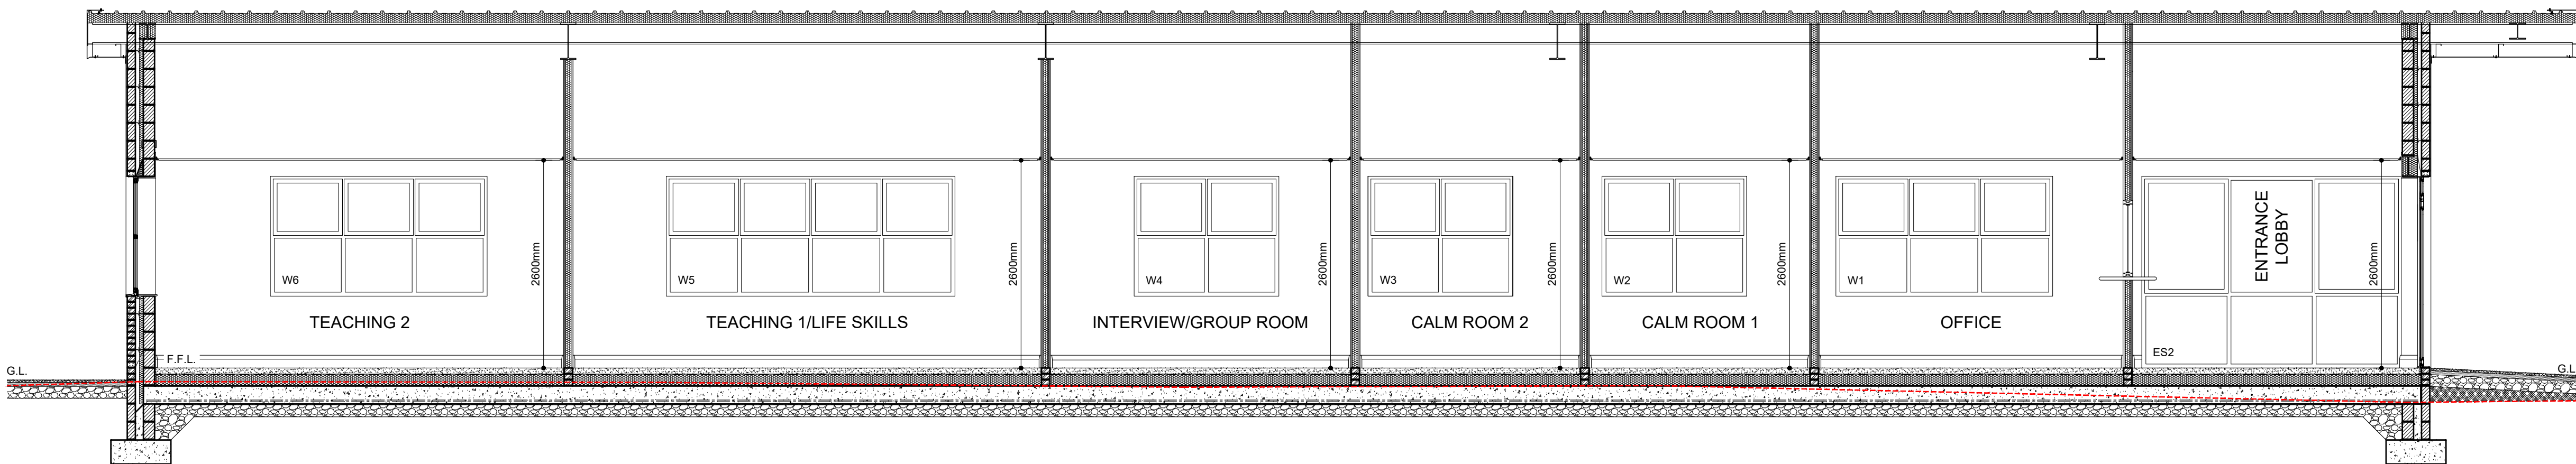

PROPOSED SECTION C-C
SCALE 1:50@A1



Rev	Date	Comments	By

STATUS

PLANNING ISSUE

Client
The Board of Governors of
Cardinal Langley RC High
School, Middleton

Project Title
SEND Unit

Drawing Title
Proposed Sections

Scale 1:50@A1	Drawn by MAB	Date March 2026
Job no. 2506-13	Drawing no. PA-08	Revision no. -