




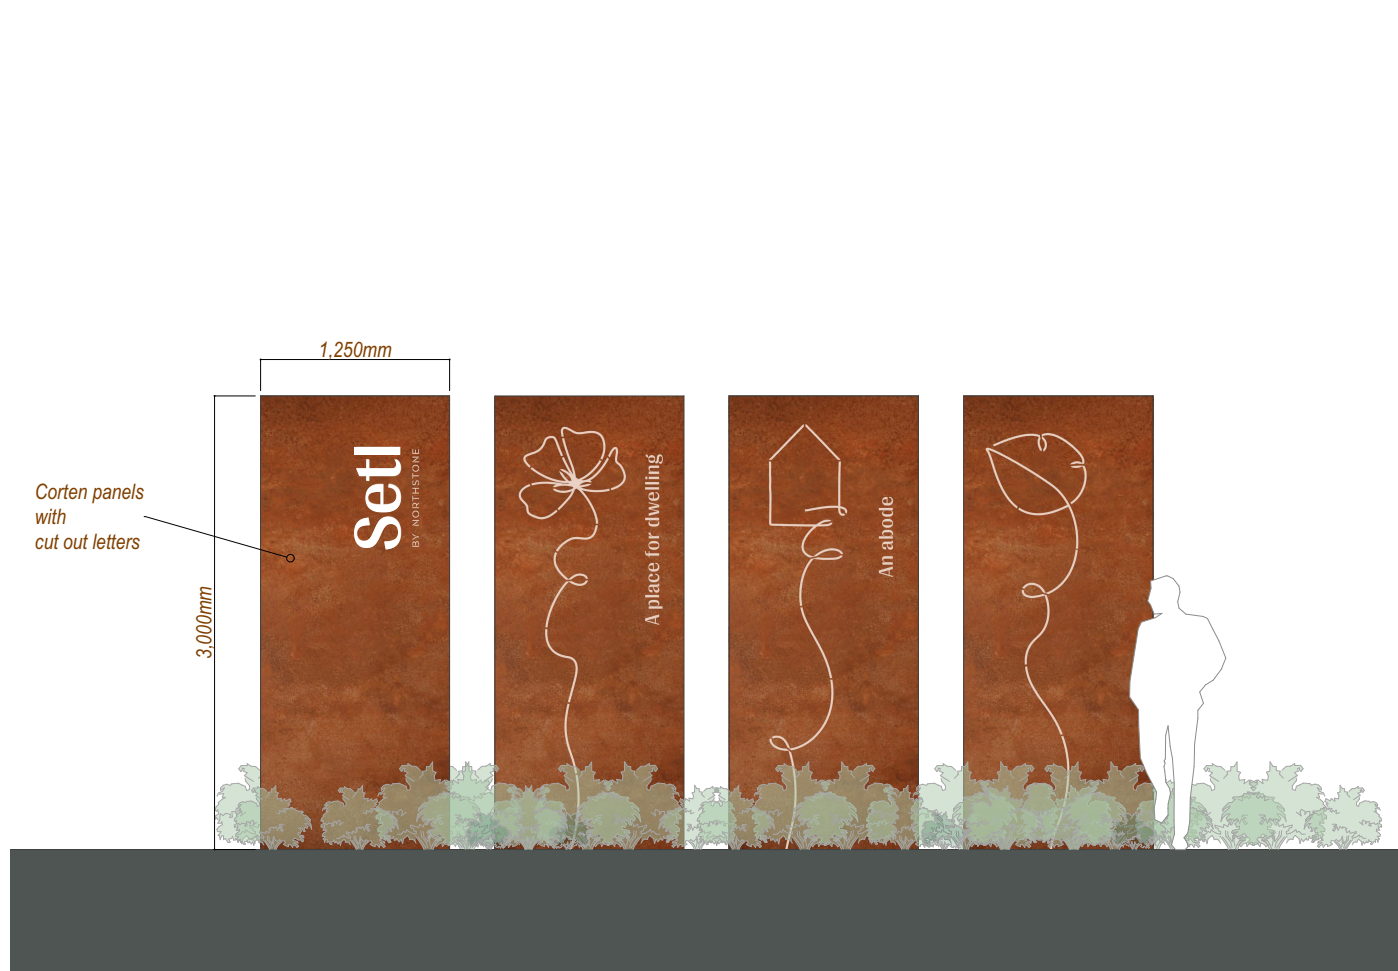


Advertisement Signage
1:50

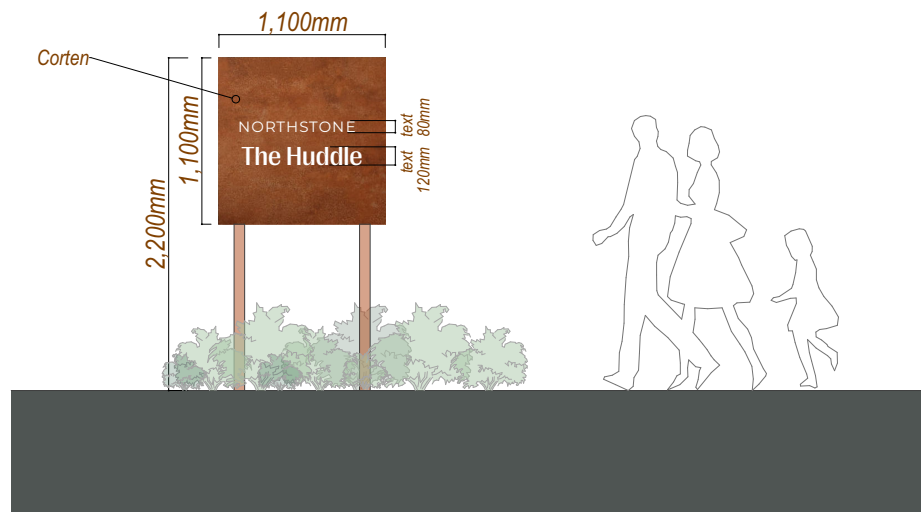

Advertisement Signage
1:50

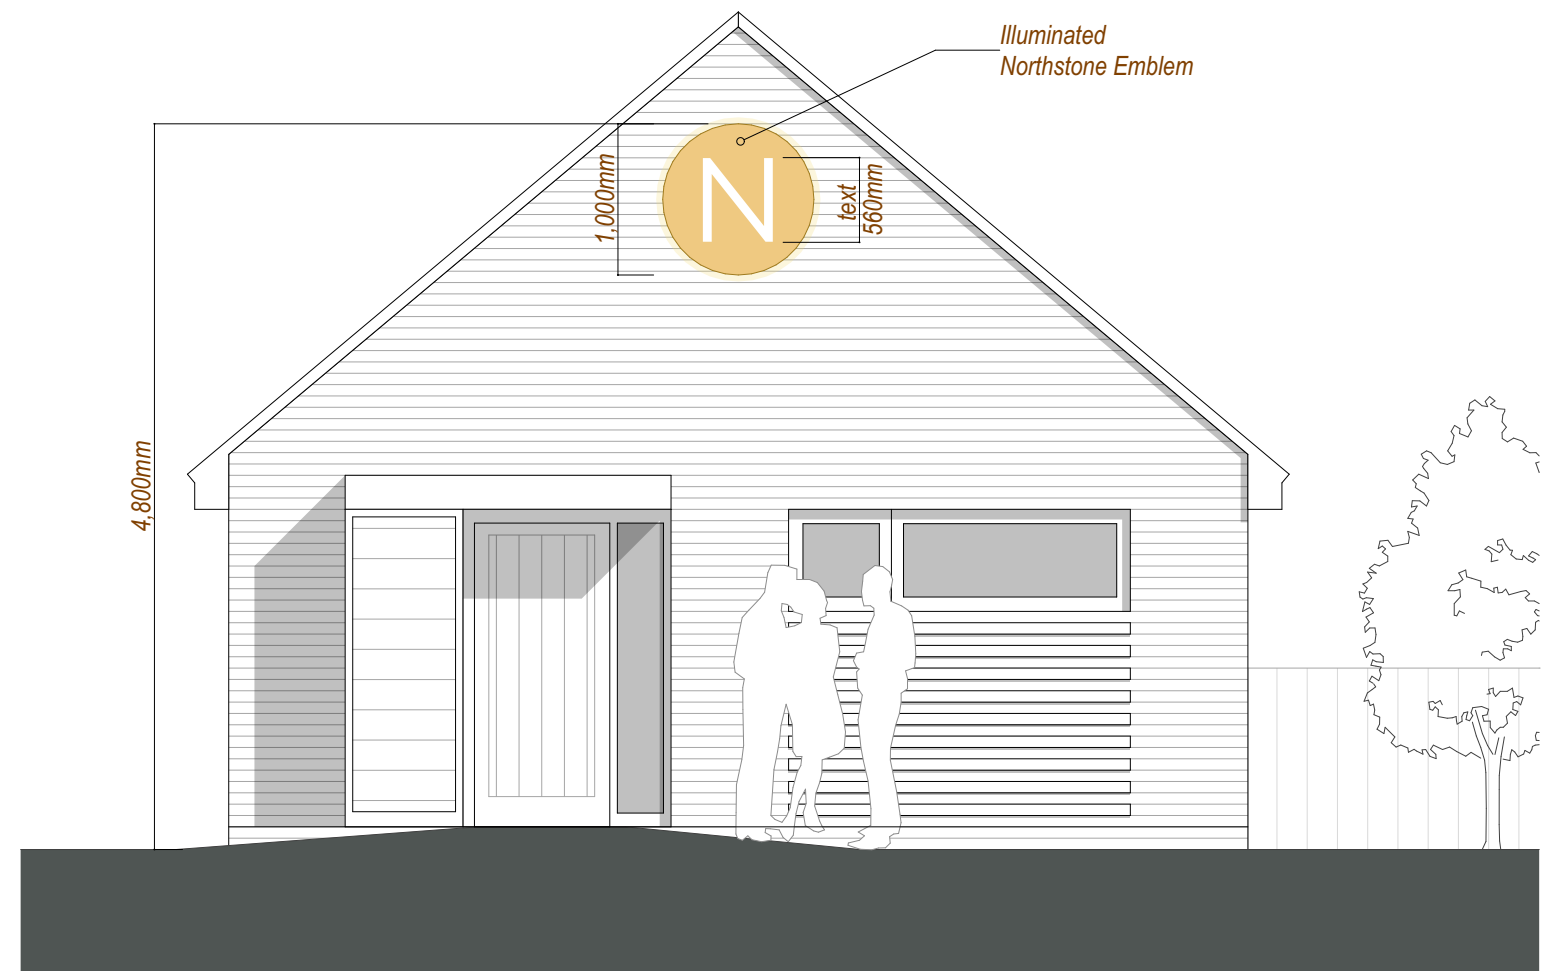

Advertisement Signage
1:50

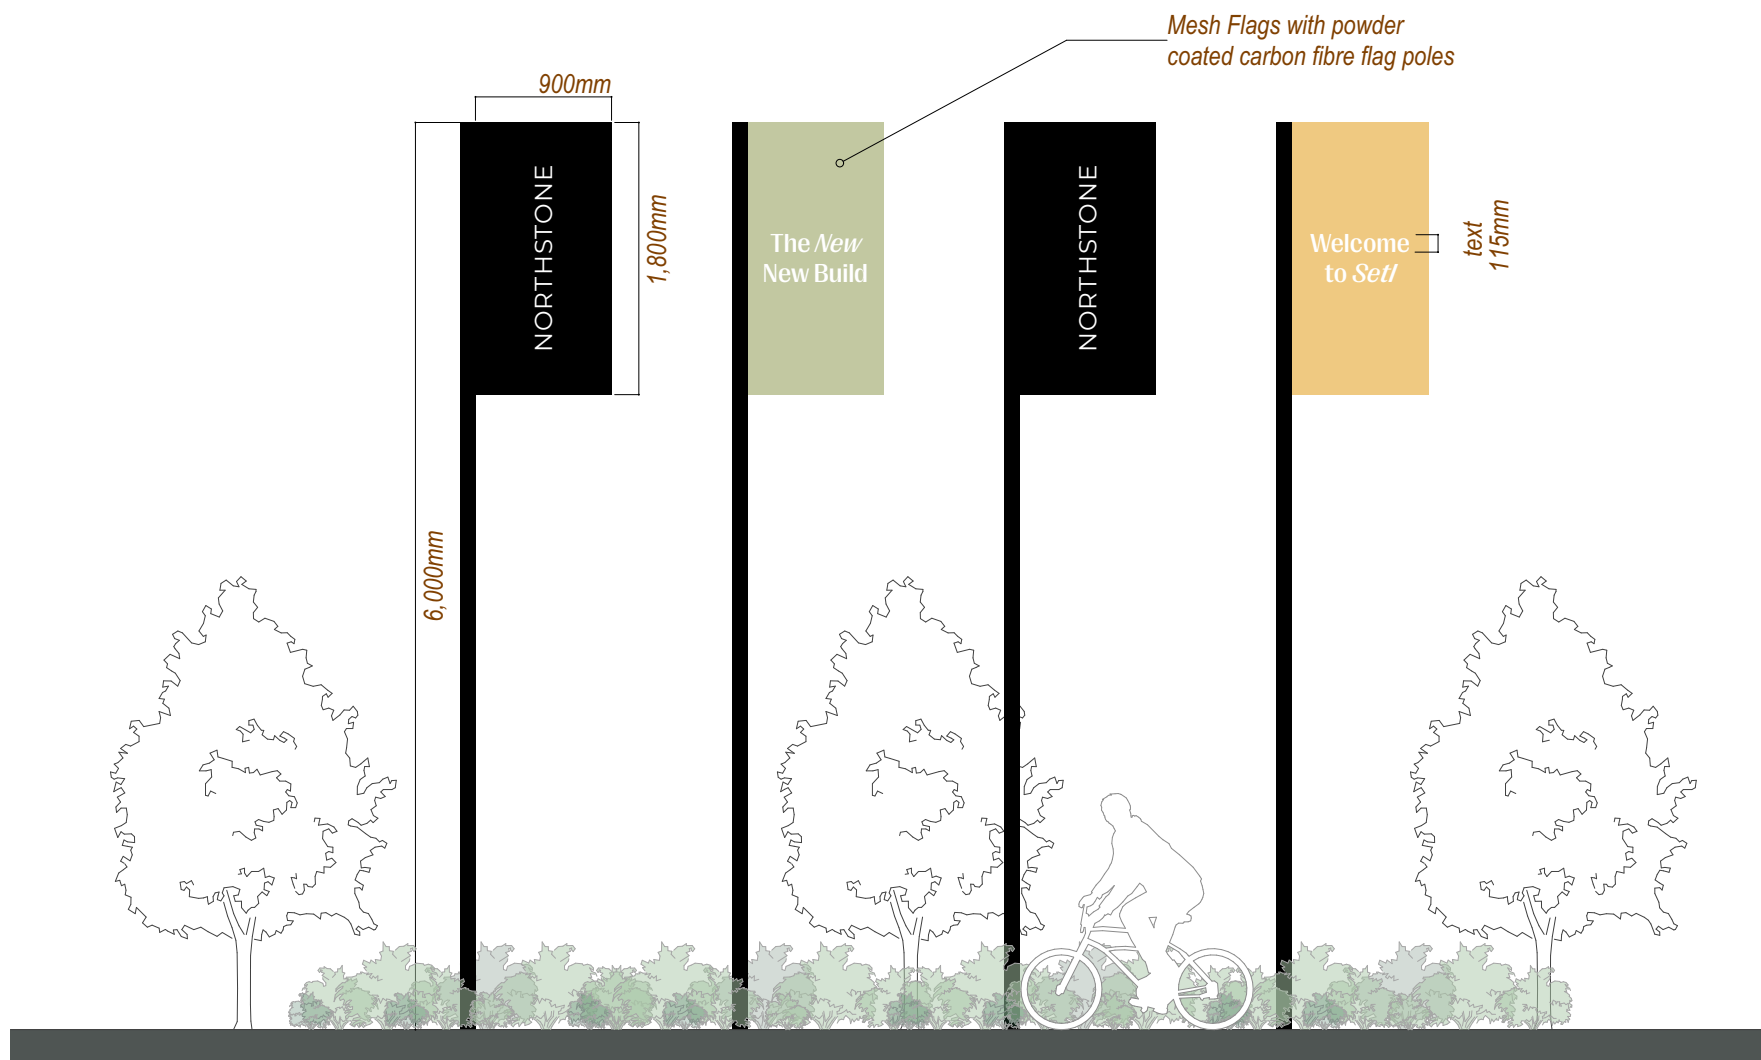


Advertisement Signage
1:50



Advertisement Signage
1:50

1:50 @ A2

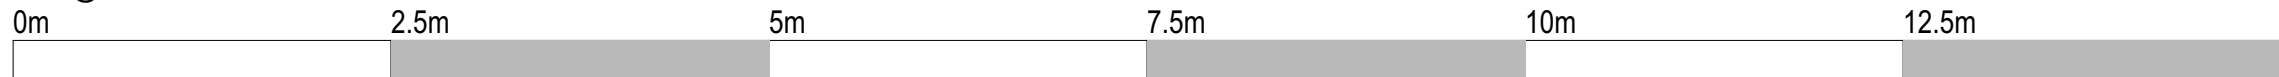

A	Notes V boards updated	SC	02.04.26
Revision	Notes	Initials	Date

NORTHSTONE Venus, 1 Old Park Ln TraffordCity M41 7HA			
--	--	--	--

PLANNING			
-----------------	--	--	--

Project:	Standard Details		
----------	------------------	--	--

Drawing Name:	Proposed Advertisement		
---------------	------------------------	--	--

Scale @ A2:	Date:	Drawn:	Checked:
1:50	March '26	SC	RO
Drawing No:	Revision:		
P-AD-SH01	A		

Notes: All specifications, materials and workmanship to be in accordance with current NHBC and Building Regulations. Main drainage to comply with Sewers for Adoption current edition. Highways to be in accordance with Local Authority specification. Do not scale from this drawing. All dimensions to be verified with the drawing office. Print in colour.