



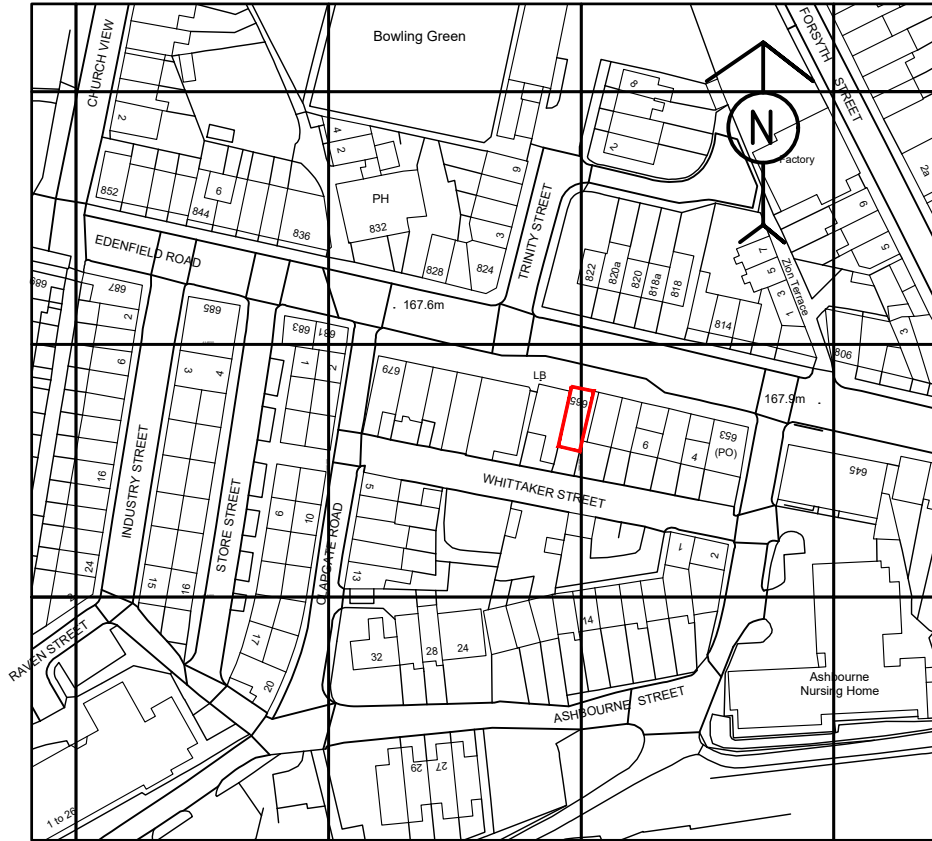

Ordnance Survey, (c) Crown Copyright 2026. All rights reserved. Licence number 100022432

LOCATION PLAN

Scale 1:1250

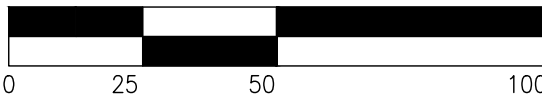

SCALE BAR 1:1250

PLANNING APPLICATION

REV	DATE	BY	DETAILS OF REVISION

ARCHITECT / CLIENT
NORTHERN LAW SOLICITORS

PROJECT
**665 EDENFIELD ROAD
NORDEN
ROCHDALE, OL11 5XF**

TITLE
**PROPOSED SIGN BOARD CHANGE OF USE
SITE LOCATION PLAN**

PROJECT NO.
HC-26288

DRAWING NO.
(60)-01

REVISION
-

DRAWN BY
CB

DATE
31.03.26

SCALE
1:1250

HEALEY CONSULTING
Brunel House
83 Dale Street
Milnrow
Rochdale
OL16 3NU

Tel: 01706 343981
Fax: 01706 343981
email: office@healeyconsulting.co.uk
copyright: Healey Consulting

