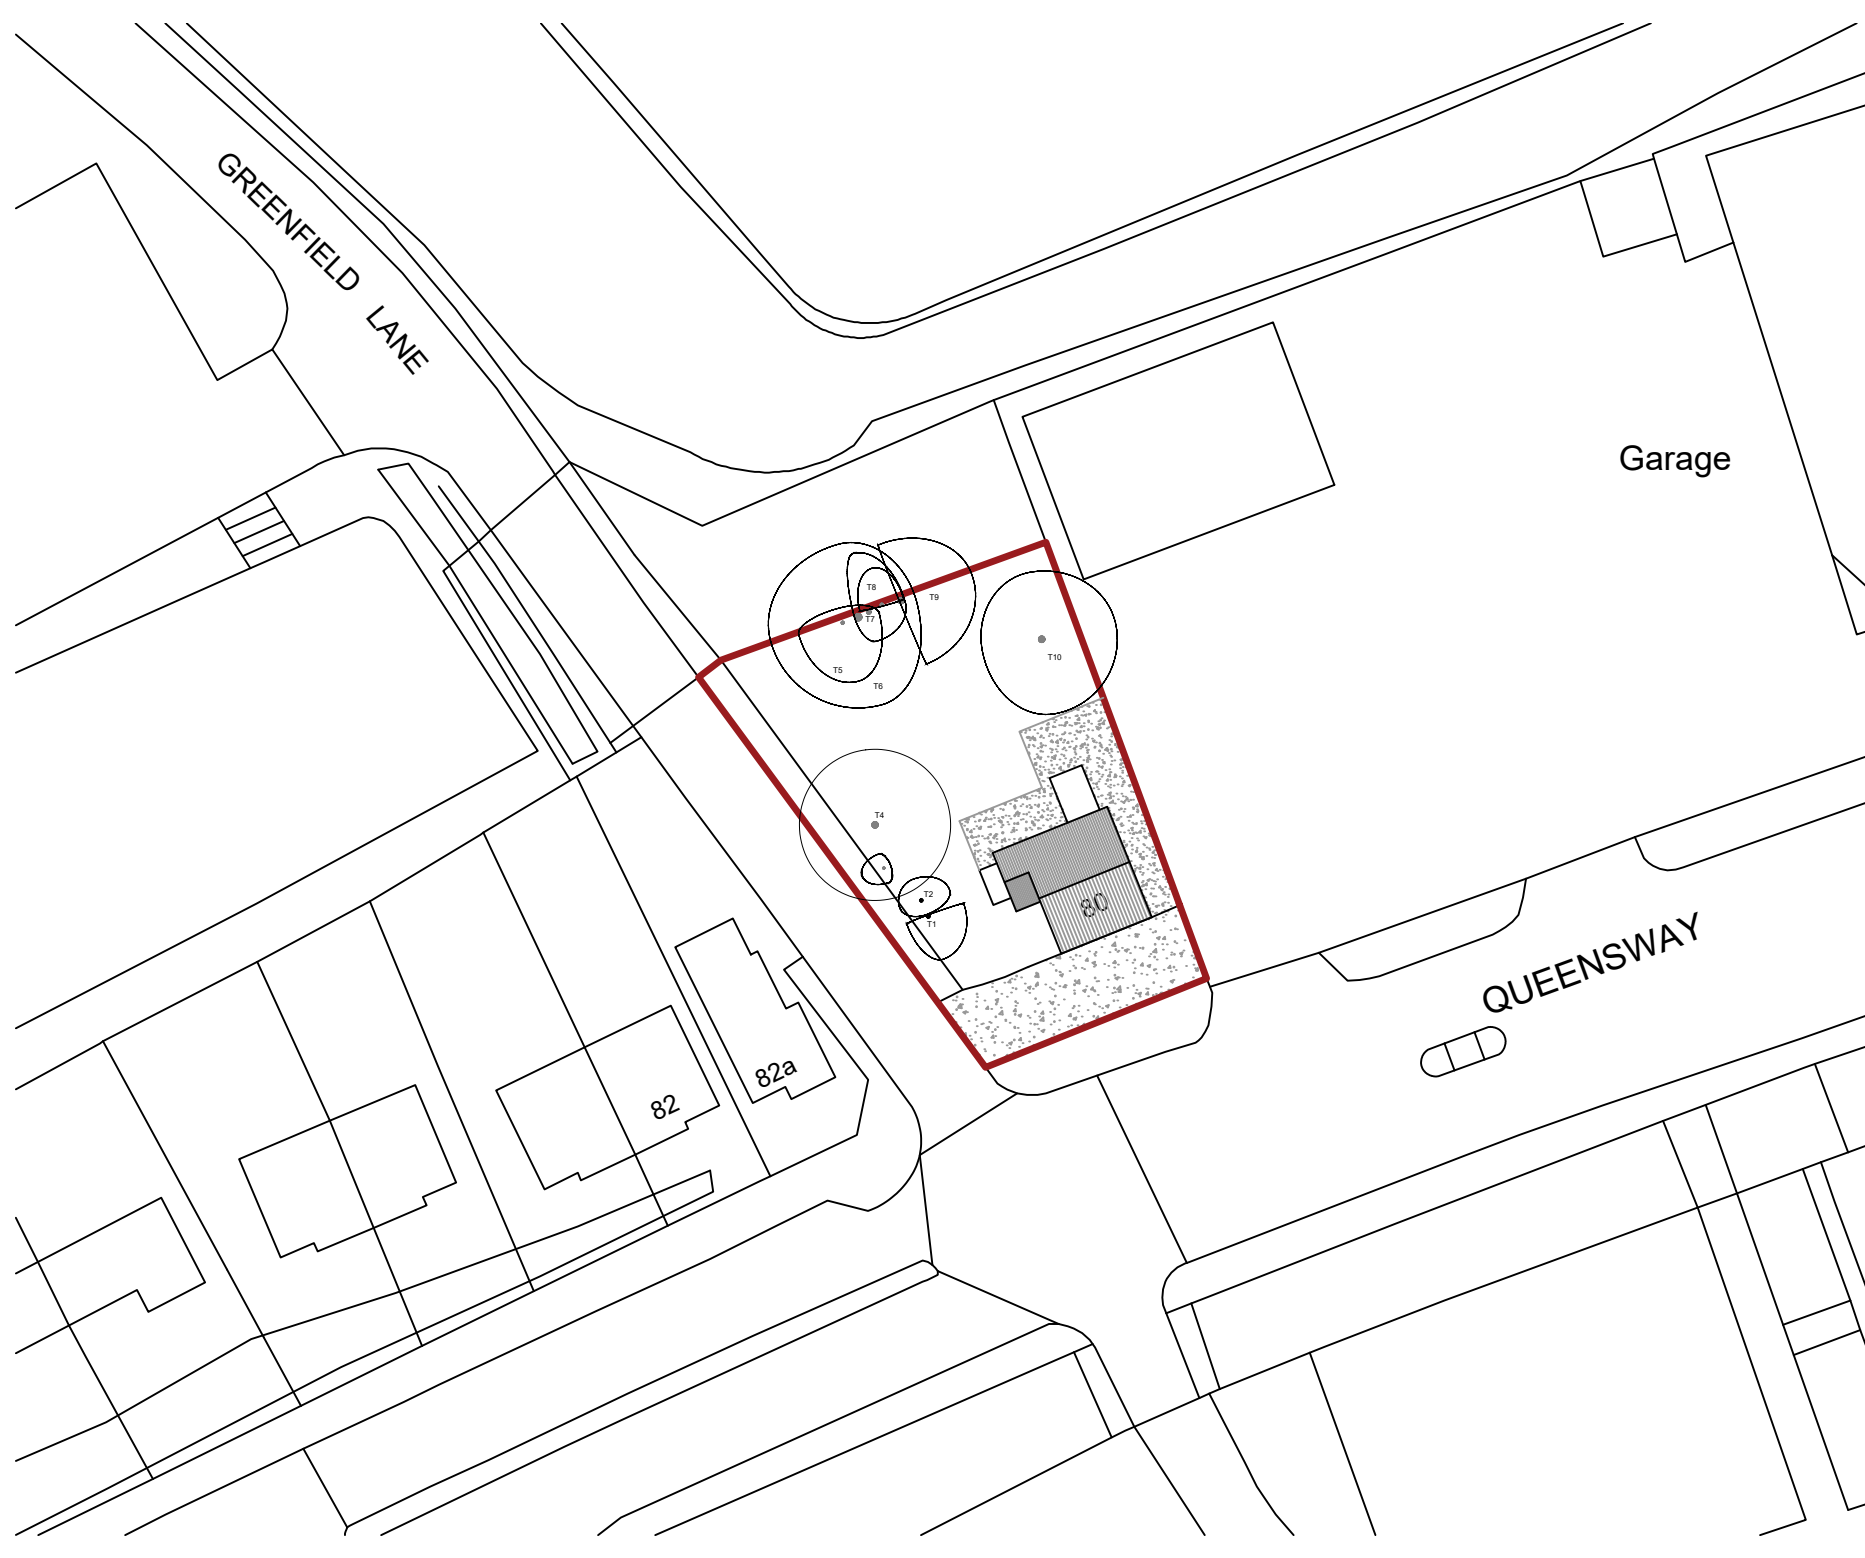


P02	31/03/2026	Trees shown	SN
P01	17/09/2025	Initial issue	SN

Rev	Date	Revision Details	Auth
-----	------	------------------	------

- NOTES:**
1. Do not scale, plotted dimensions are to be undertaken as current information. All dimensions are to be checked and confirmed on site prior to any works undertaken by the contractor. Any discrepancies found are to be immediately reported to the consultants. If in doubt please ask.
 2. Masterplan Design Ltd have been employed solely for producing Planning / Standard Building Regulations drawings for this project, and will not be held liable for any works conducted on site or elsewhere. Any further services from Masterplan Design Ltd would need to be agreed in writing.
 3. This drawing is the copyright of Masterplan Design Ltd and is intended for the sole use of the person named above. It cannot be reproduced without the permission of Masterplan Design Ltd.

DRAWING STAGE		
FEASIBILITY	PLANNING	
TENDER	BUILDING REGULATIONS	
CONSTRUCTION	AS BUILT	

Client Name			
Brew x Haus			
Project Address			
80 Queensway			
Project Description			
Proposed Internal Alterations and Shopfront Works to a Deli (E)			
Drawing Title			
Existing Block Plan			
Drawing Number			
2551 - MPD - PLA - DR - 0100			
Revision			
P 02			
Drawn	Checked	Date	Scale
SN	RK	Mar 2026	1:500
			@ A4



**MASTERPLAN
DESIGN**

(0146) 319 3870
www.masterplandesign.co.uk
info@masterplandesign.co.uk
239 London Road, Leicester, LE2 3BE