


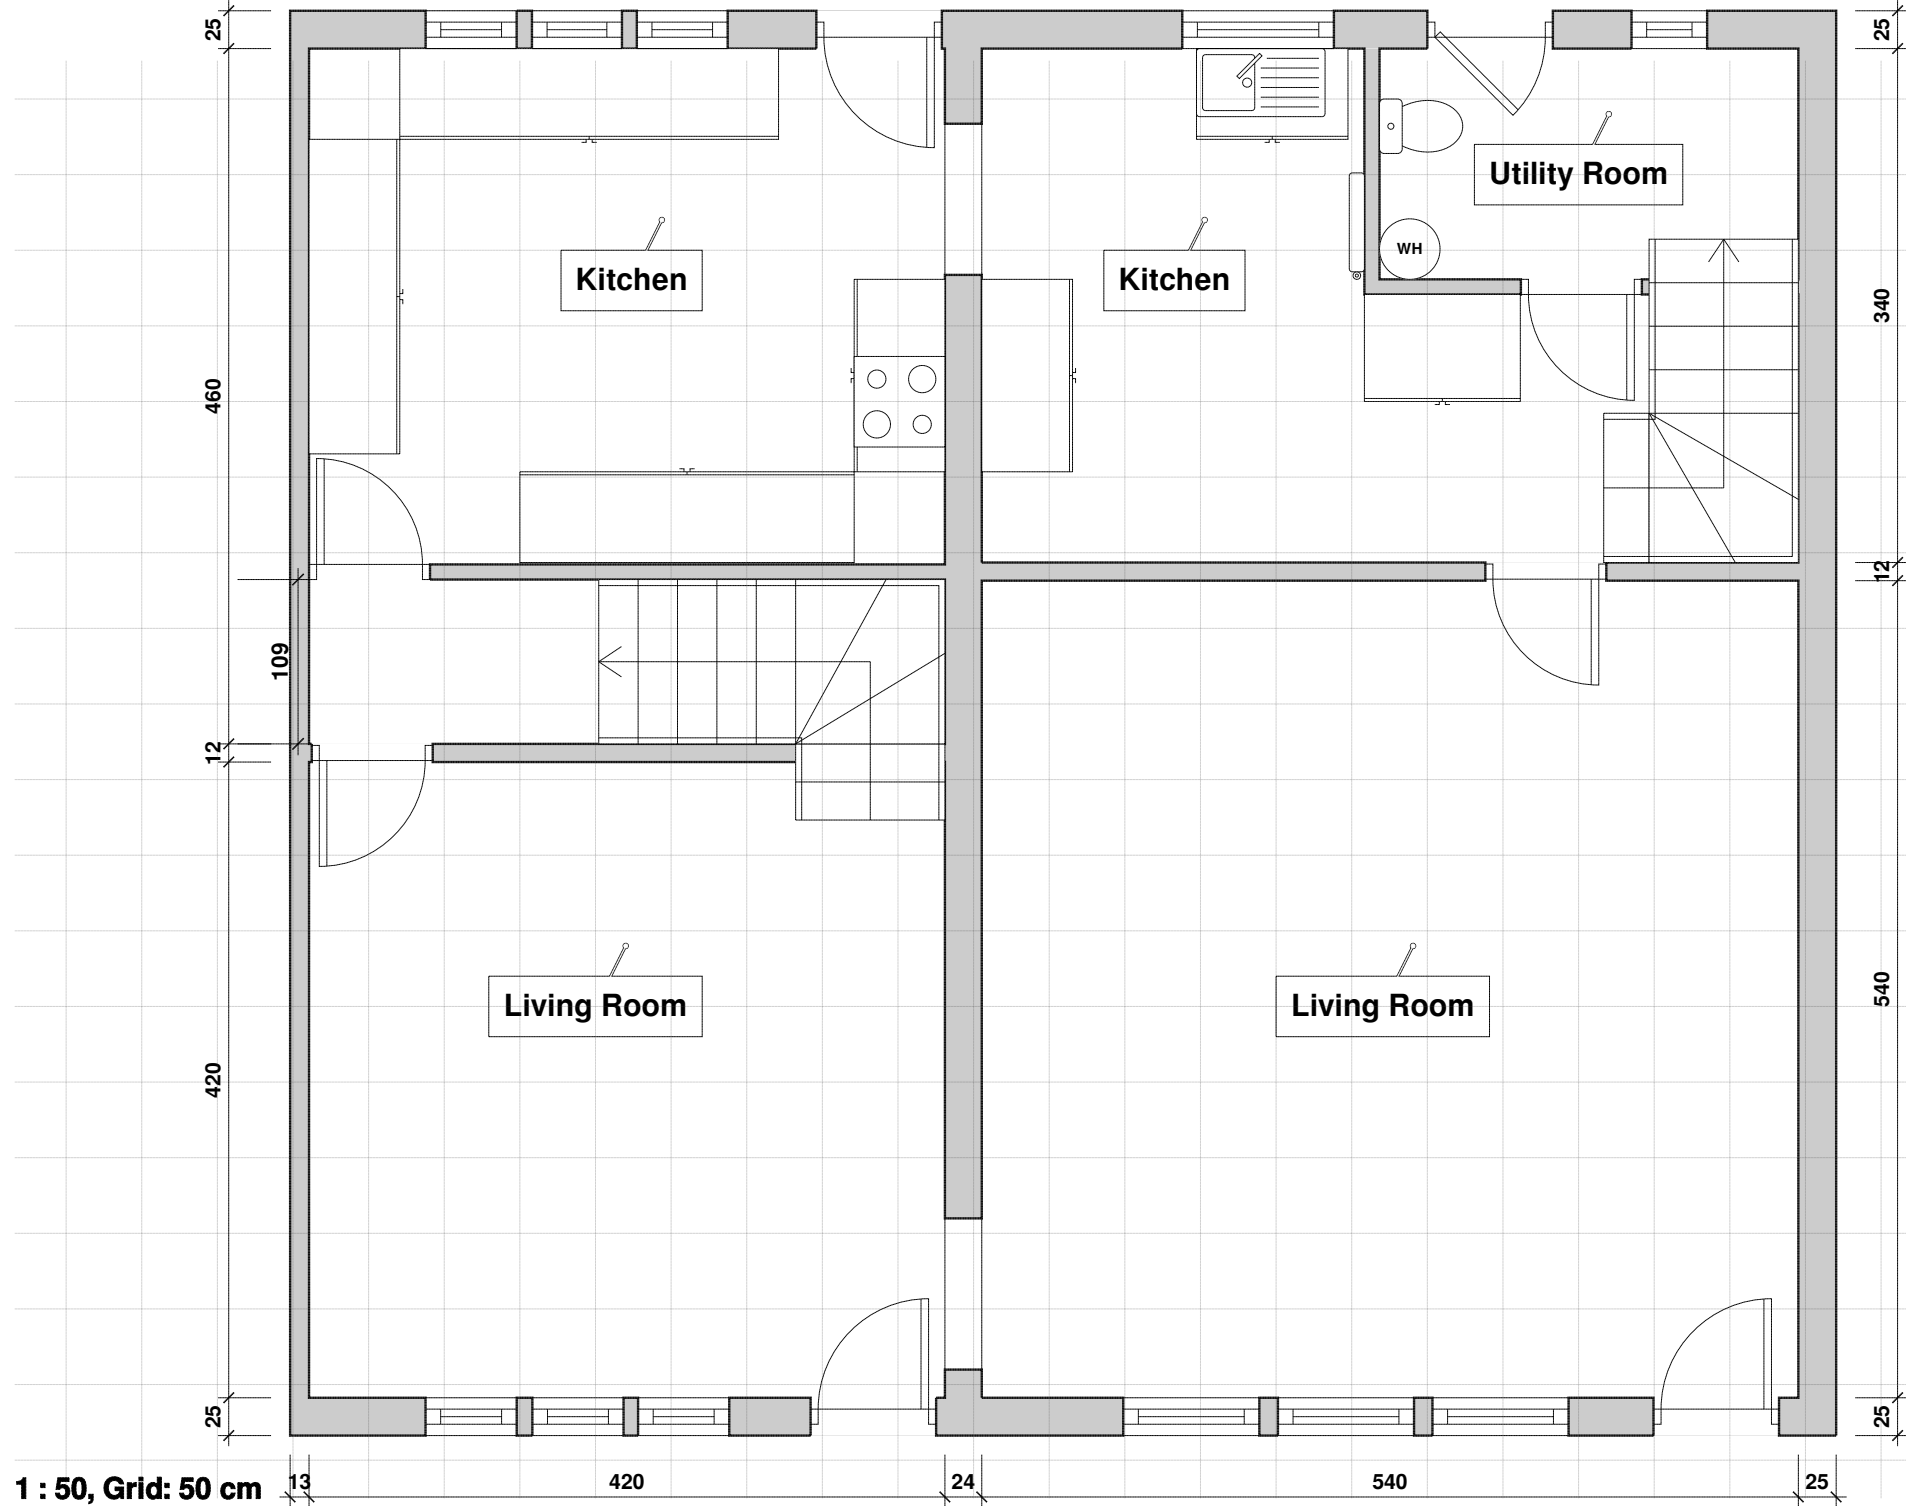

1 : 50, Grid: 50 cm

Existing Ground Floor Plan