

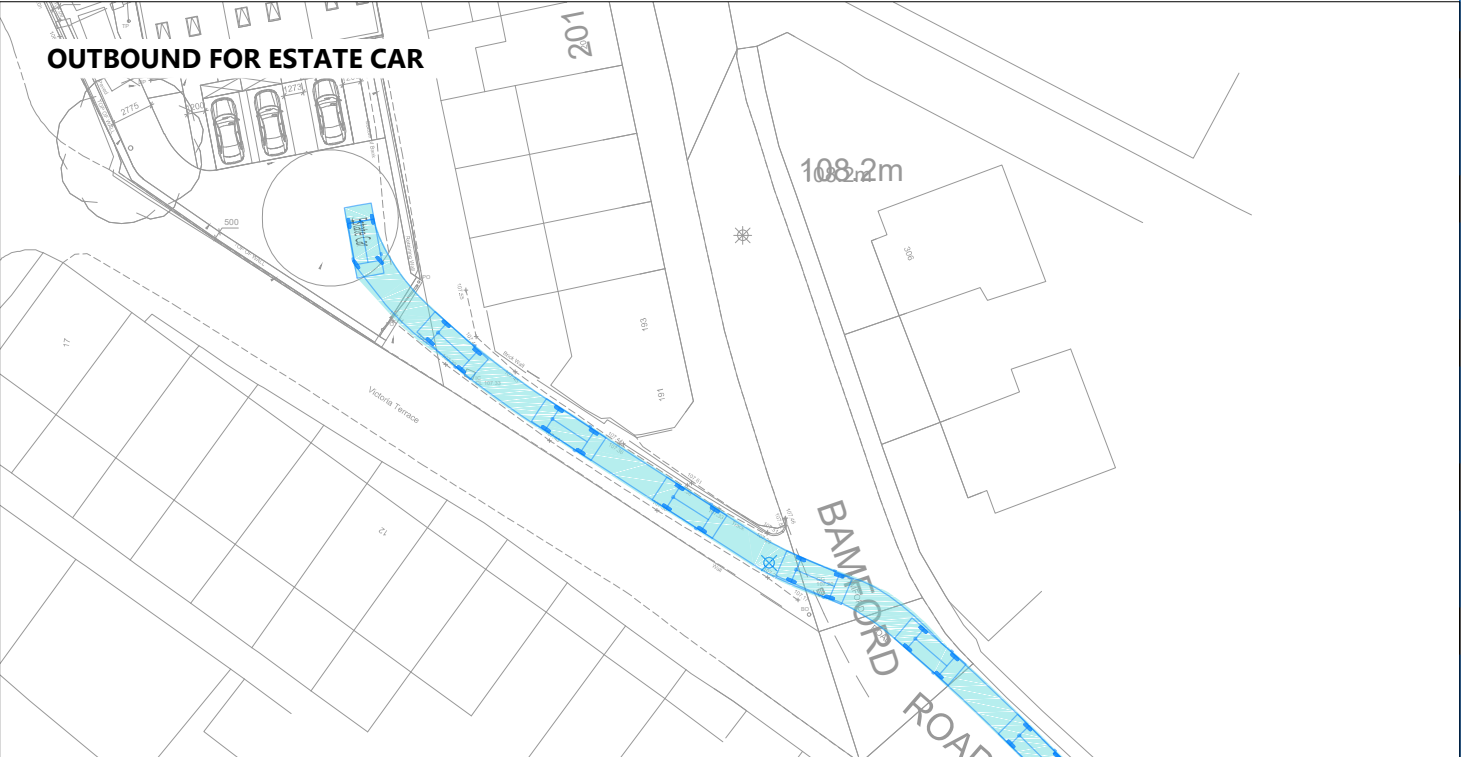
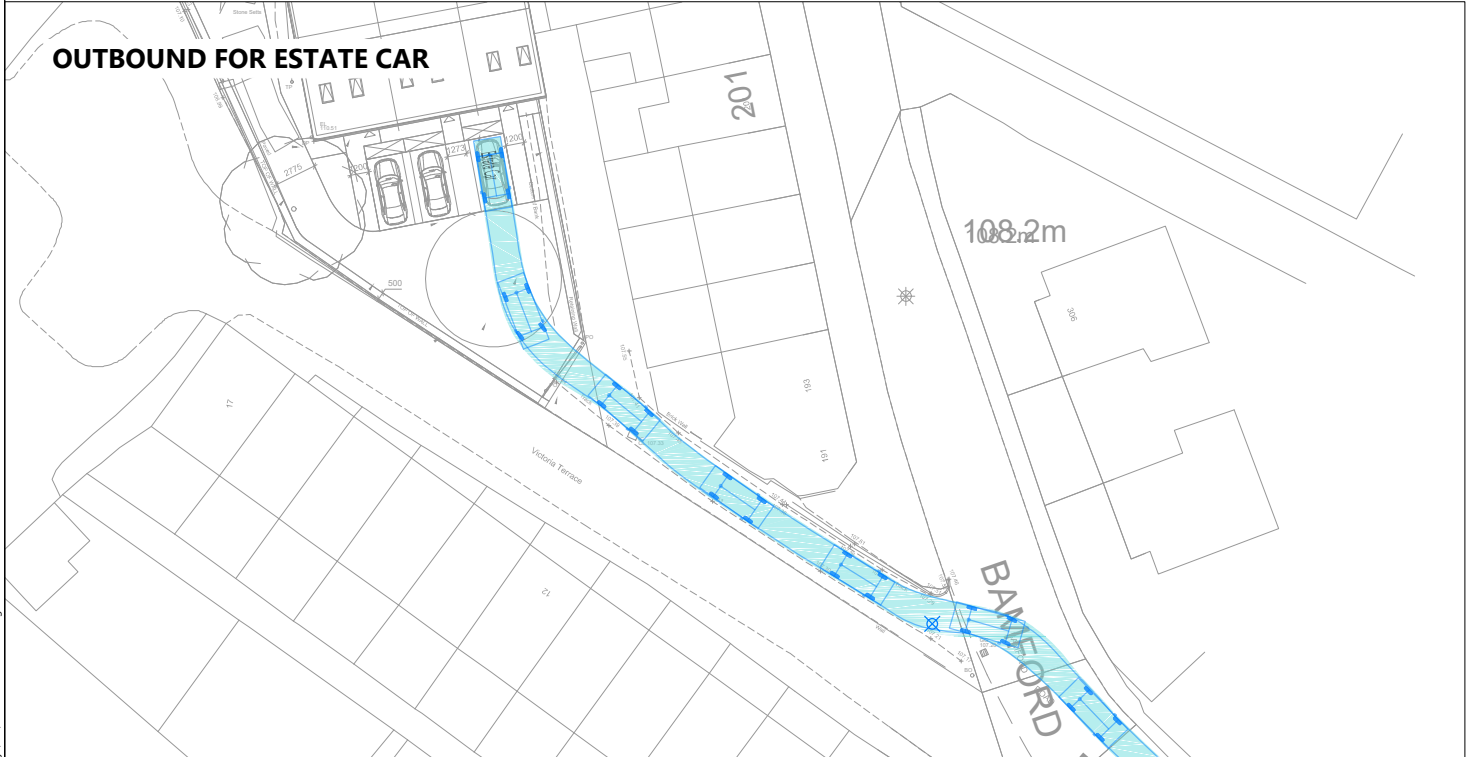
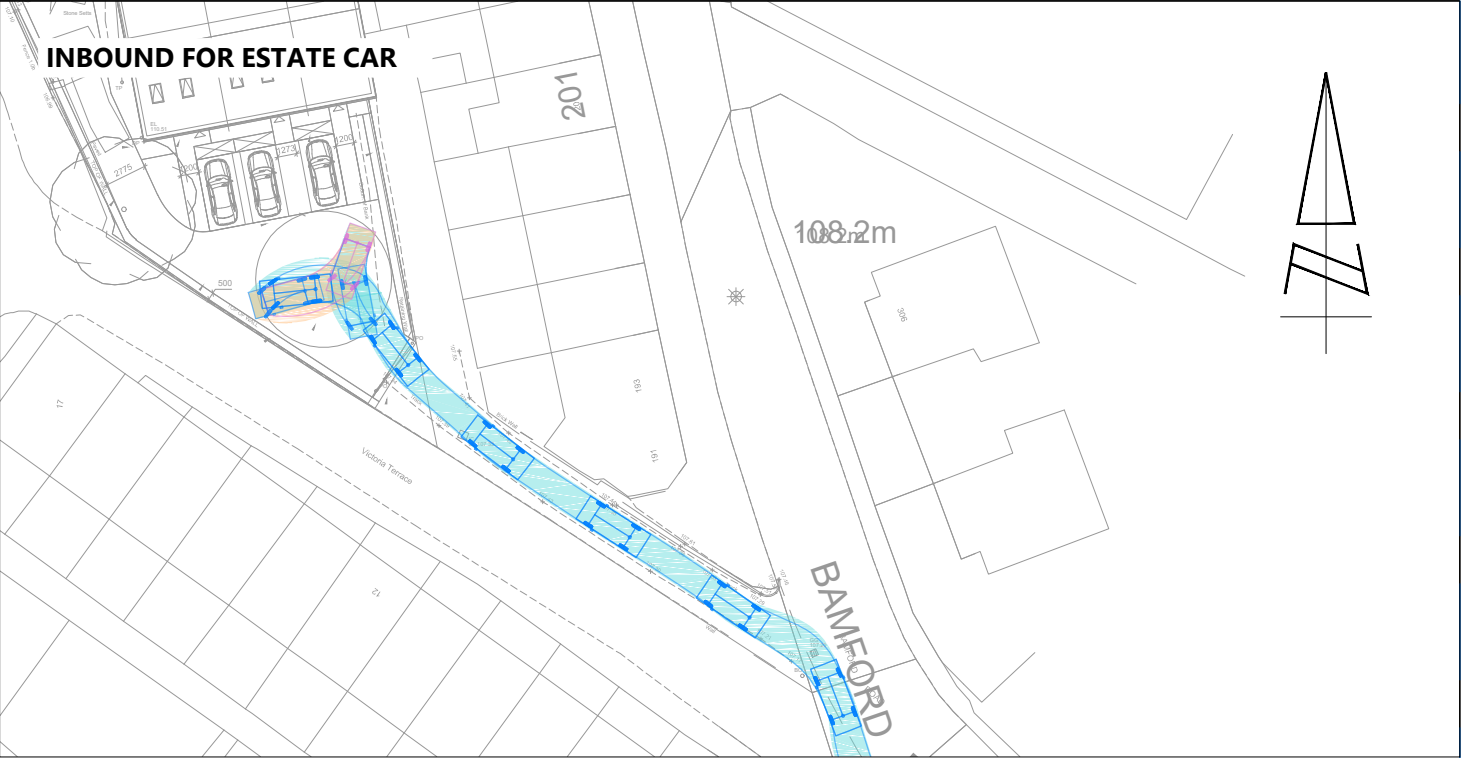


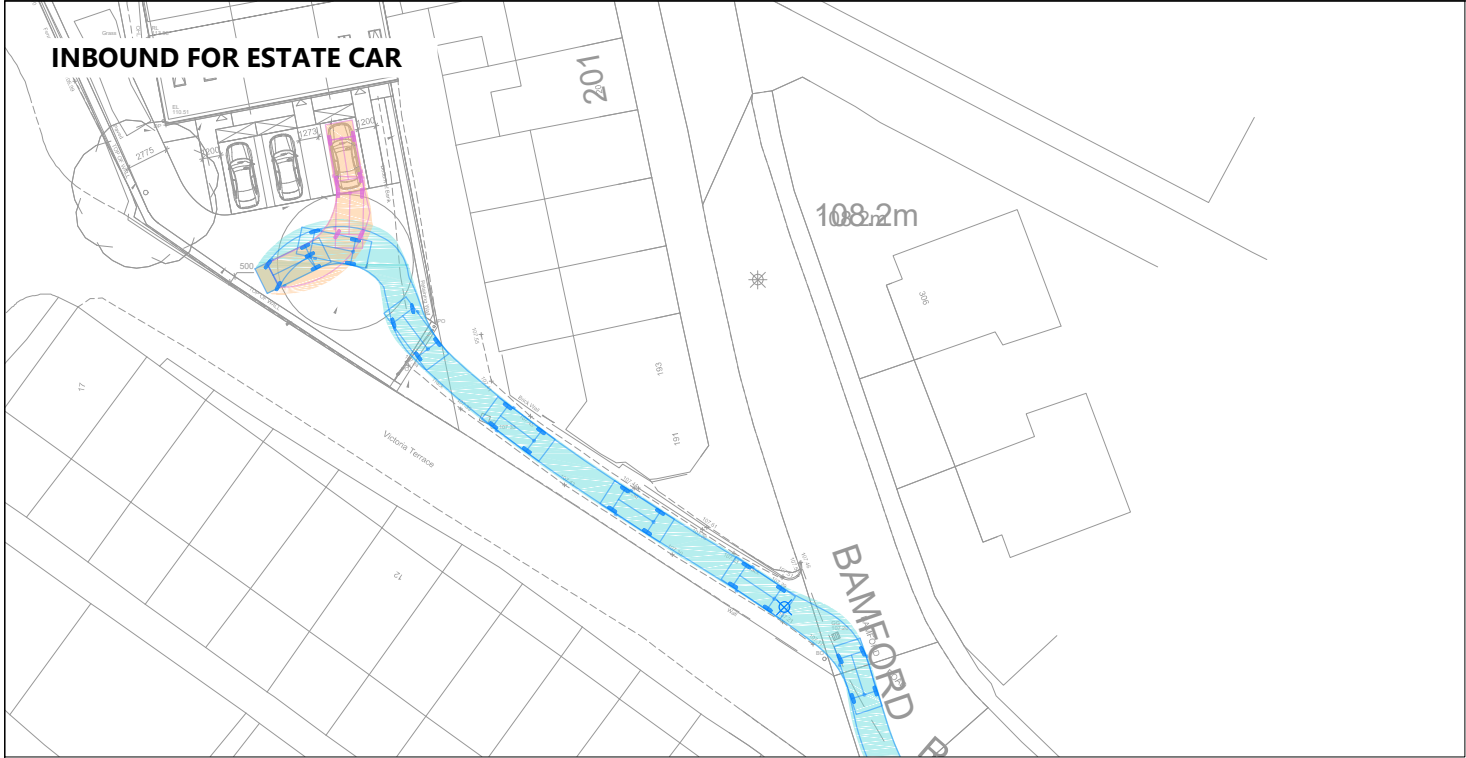

DRAWING ISSUED FOR FEASIBILITY CONSIDERATION AND PLANNING PURPOSES ONLY. DRAWING NOT TO BE USED FOR CONSTRUCTION. I-TRANSPORT LLP ACCEPTS NO RESPONSIBILITY FOR ERRORS MADE BY OTHERS IN SCALING FROM THIS DRAWING. MEASUREMENTS SHOULD BE TAKEN FROM FIGURED DIMENSIONS ONLY. CDM REQUIREMENTS CONSIDERED AT FEASIBILITY STAGE ONLY. FURTHER CONSIDERATION REQUIRED BY DETAILED DESIGN TEAM. © CROWN COPYRIGHT 2024 OS LICENCE No. AC0000813921.

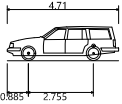

Estate Car including wing mirrors  
Overall Length 4.710m  
Overall Width 1.804m  
Overall Body Height 1.442m  
Min Body Ground Clearance 0.207m  
Max Track Width 1.756m  
Lock to lock time 4.00s  
Kerb to Kerb Turning Radius 5.950m

|   |                                |      |    |             |     |                                                |                                       |                          |                                     |                          |                       |
|---|--------------------------------|------|----|-------------|-----|------------------------------------------------|---------------------------------------|--------------------------|-------------------------------------|--------------------------|-----------------------|
| <div></div> <div>Centurion House, 129 Deansgate<br/>Manchester, M3 3WR</div> <div>www.i-transport.co.uk</div> |                                |      |    |             |     | TITLE:<br><br>SWEPT PATH ANALYSIS - ESTATE CAR |                                       | DRAWN:<br><br>MS         | CHECKED:<br><br>PW                  | APPROVED:<br><br>PW      |                       |
|   | REV                            | DATE | BY | DESCRIPTION | CHK | APD                                            | PROJECT:<br><br>BAMFORD ROAD, HEYWOOD | CLIENT:<br><br>UNEARTHED | PROJECT No:<br><br>ITM210720        | SCALE @ A3:<br><br>1:500 | DATE:<br><br>12.12.25 |
|   | STATUS:<br><br>FOR INFORMATION |      |    |             |     |                                                |                                       |                          | DRAWING No:<br><br>ITM210720-GA-002 |                          | REV:<br><br>-         |
|   |                                |      |    |             |     |                                                |                                       |                          |                                     |                          |                       |