


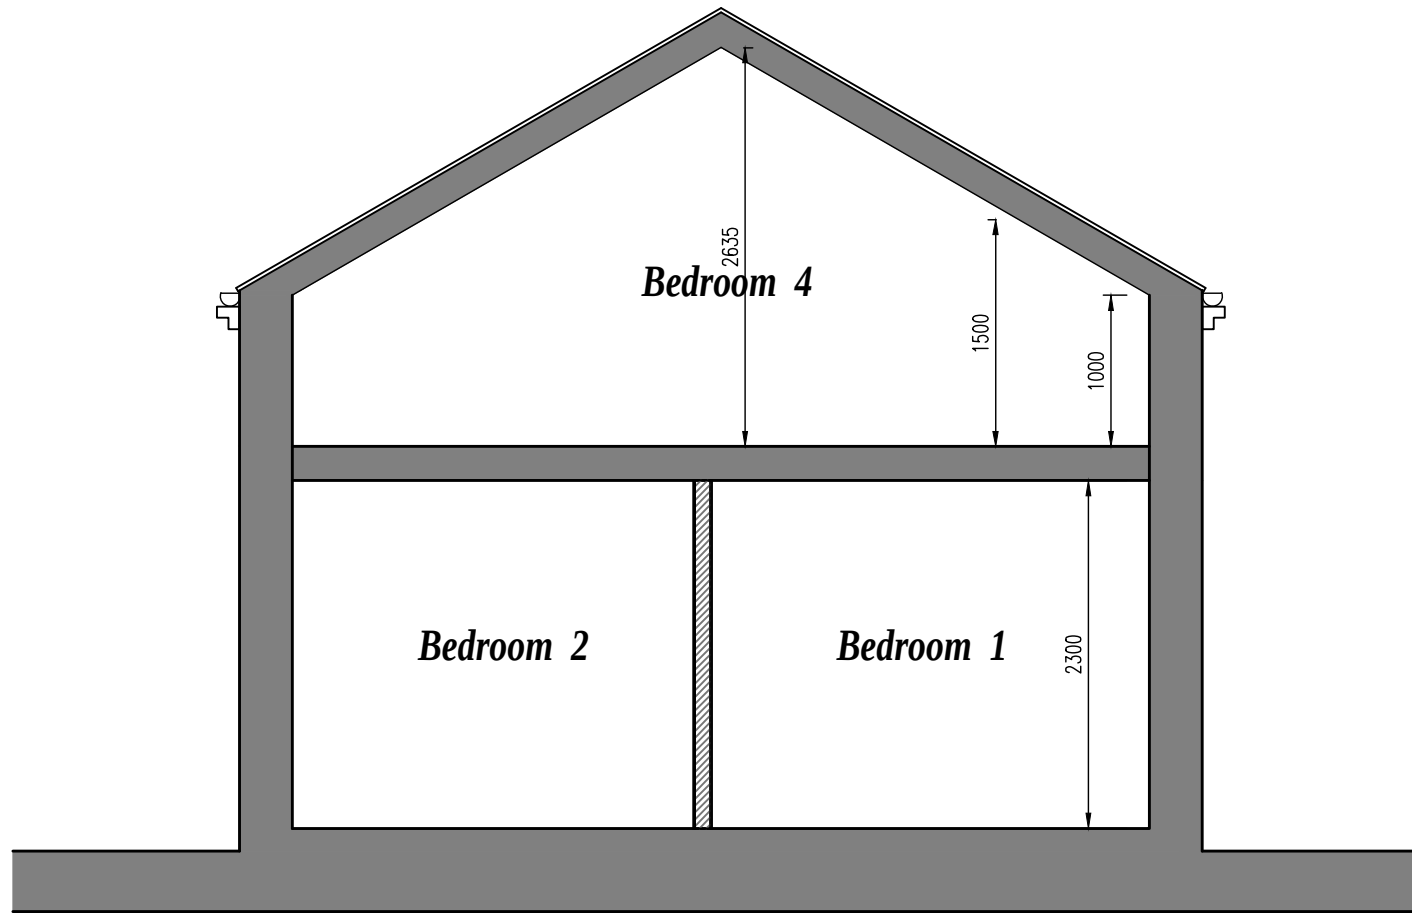

PROPOSED SECTION scale 1:50

TDM ARCHITECTURAL DESIGN Mob : 07805560652 e-mail: tdmesign@live.co.uk	
Client: MR ANTOINE WALTON	
Address: CASTLE FARMHOUSE, SWANDRICK, LANE, LITTLBOROUGH, ROCHDALE, OL15 0JL	
Project:	
Dwg Title: PLANNING: SECTION	
Date: JANUARY 2026	Scale: 1:50
Job No: 09.25.53	Dwg No: PL06
Drawn: D.L.	Checked: D.L.