


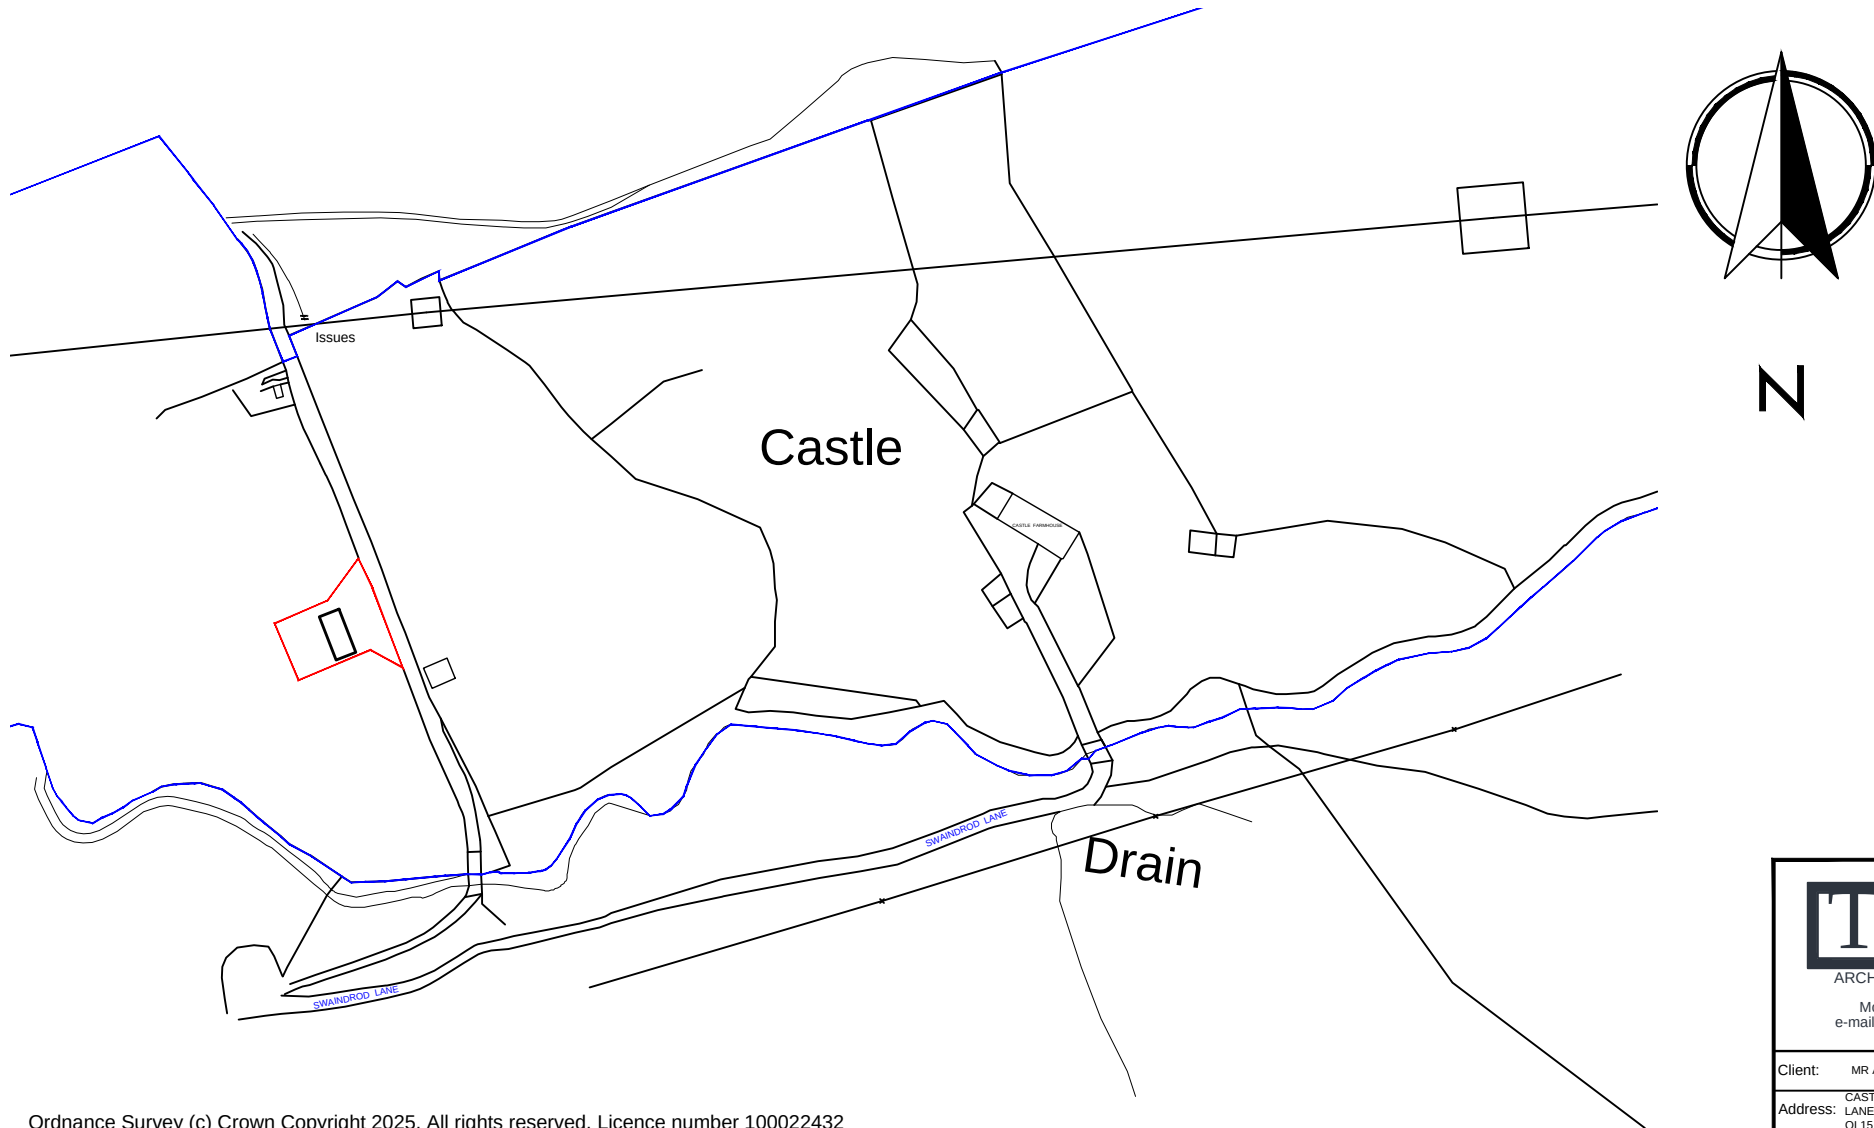

Ordnance Survey (c) Crown Copyright 2025. All rights reserved. Licence number 100022432

LOCATION PLAN scale 1:1250



ARCHITECTURAL DESIGN
Mob : 07805560652
e-mail: tdmdesign@live.co.uk

Client: MR ANTON WALTON

Address: CASTLE FARMHOUSE, SWAINDROD LANE, LITTELBOROUGH, ROCHDALE, OL15 9LE

Project: BUNGALOW AMENDMENTS

Dwg Title: **PLANNING**: LOCATION PLAN

Date: SEPTEMBER 2025 Scale: 1 : 1250 @A4

Job No: 09.25.53 Dwg No: PL06 rev B

Drawn: D.L. Checked: D.L.