


Notes :-

All dimensions to be checked on site prior to the commencement of works.

All work & drainage to be to the entire satisfaction of the local authority , statutory undertakings & in accordance with the current building regulations.

Any drains passing under building to be exposed & encased in 150mm conc.

All structural timber is to be stress graded

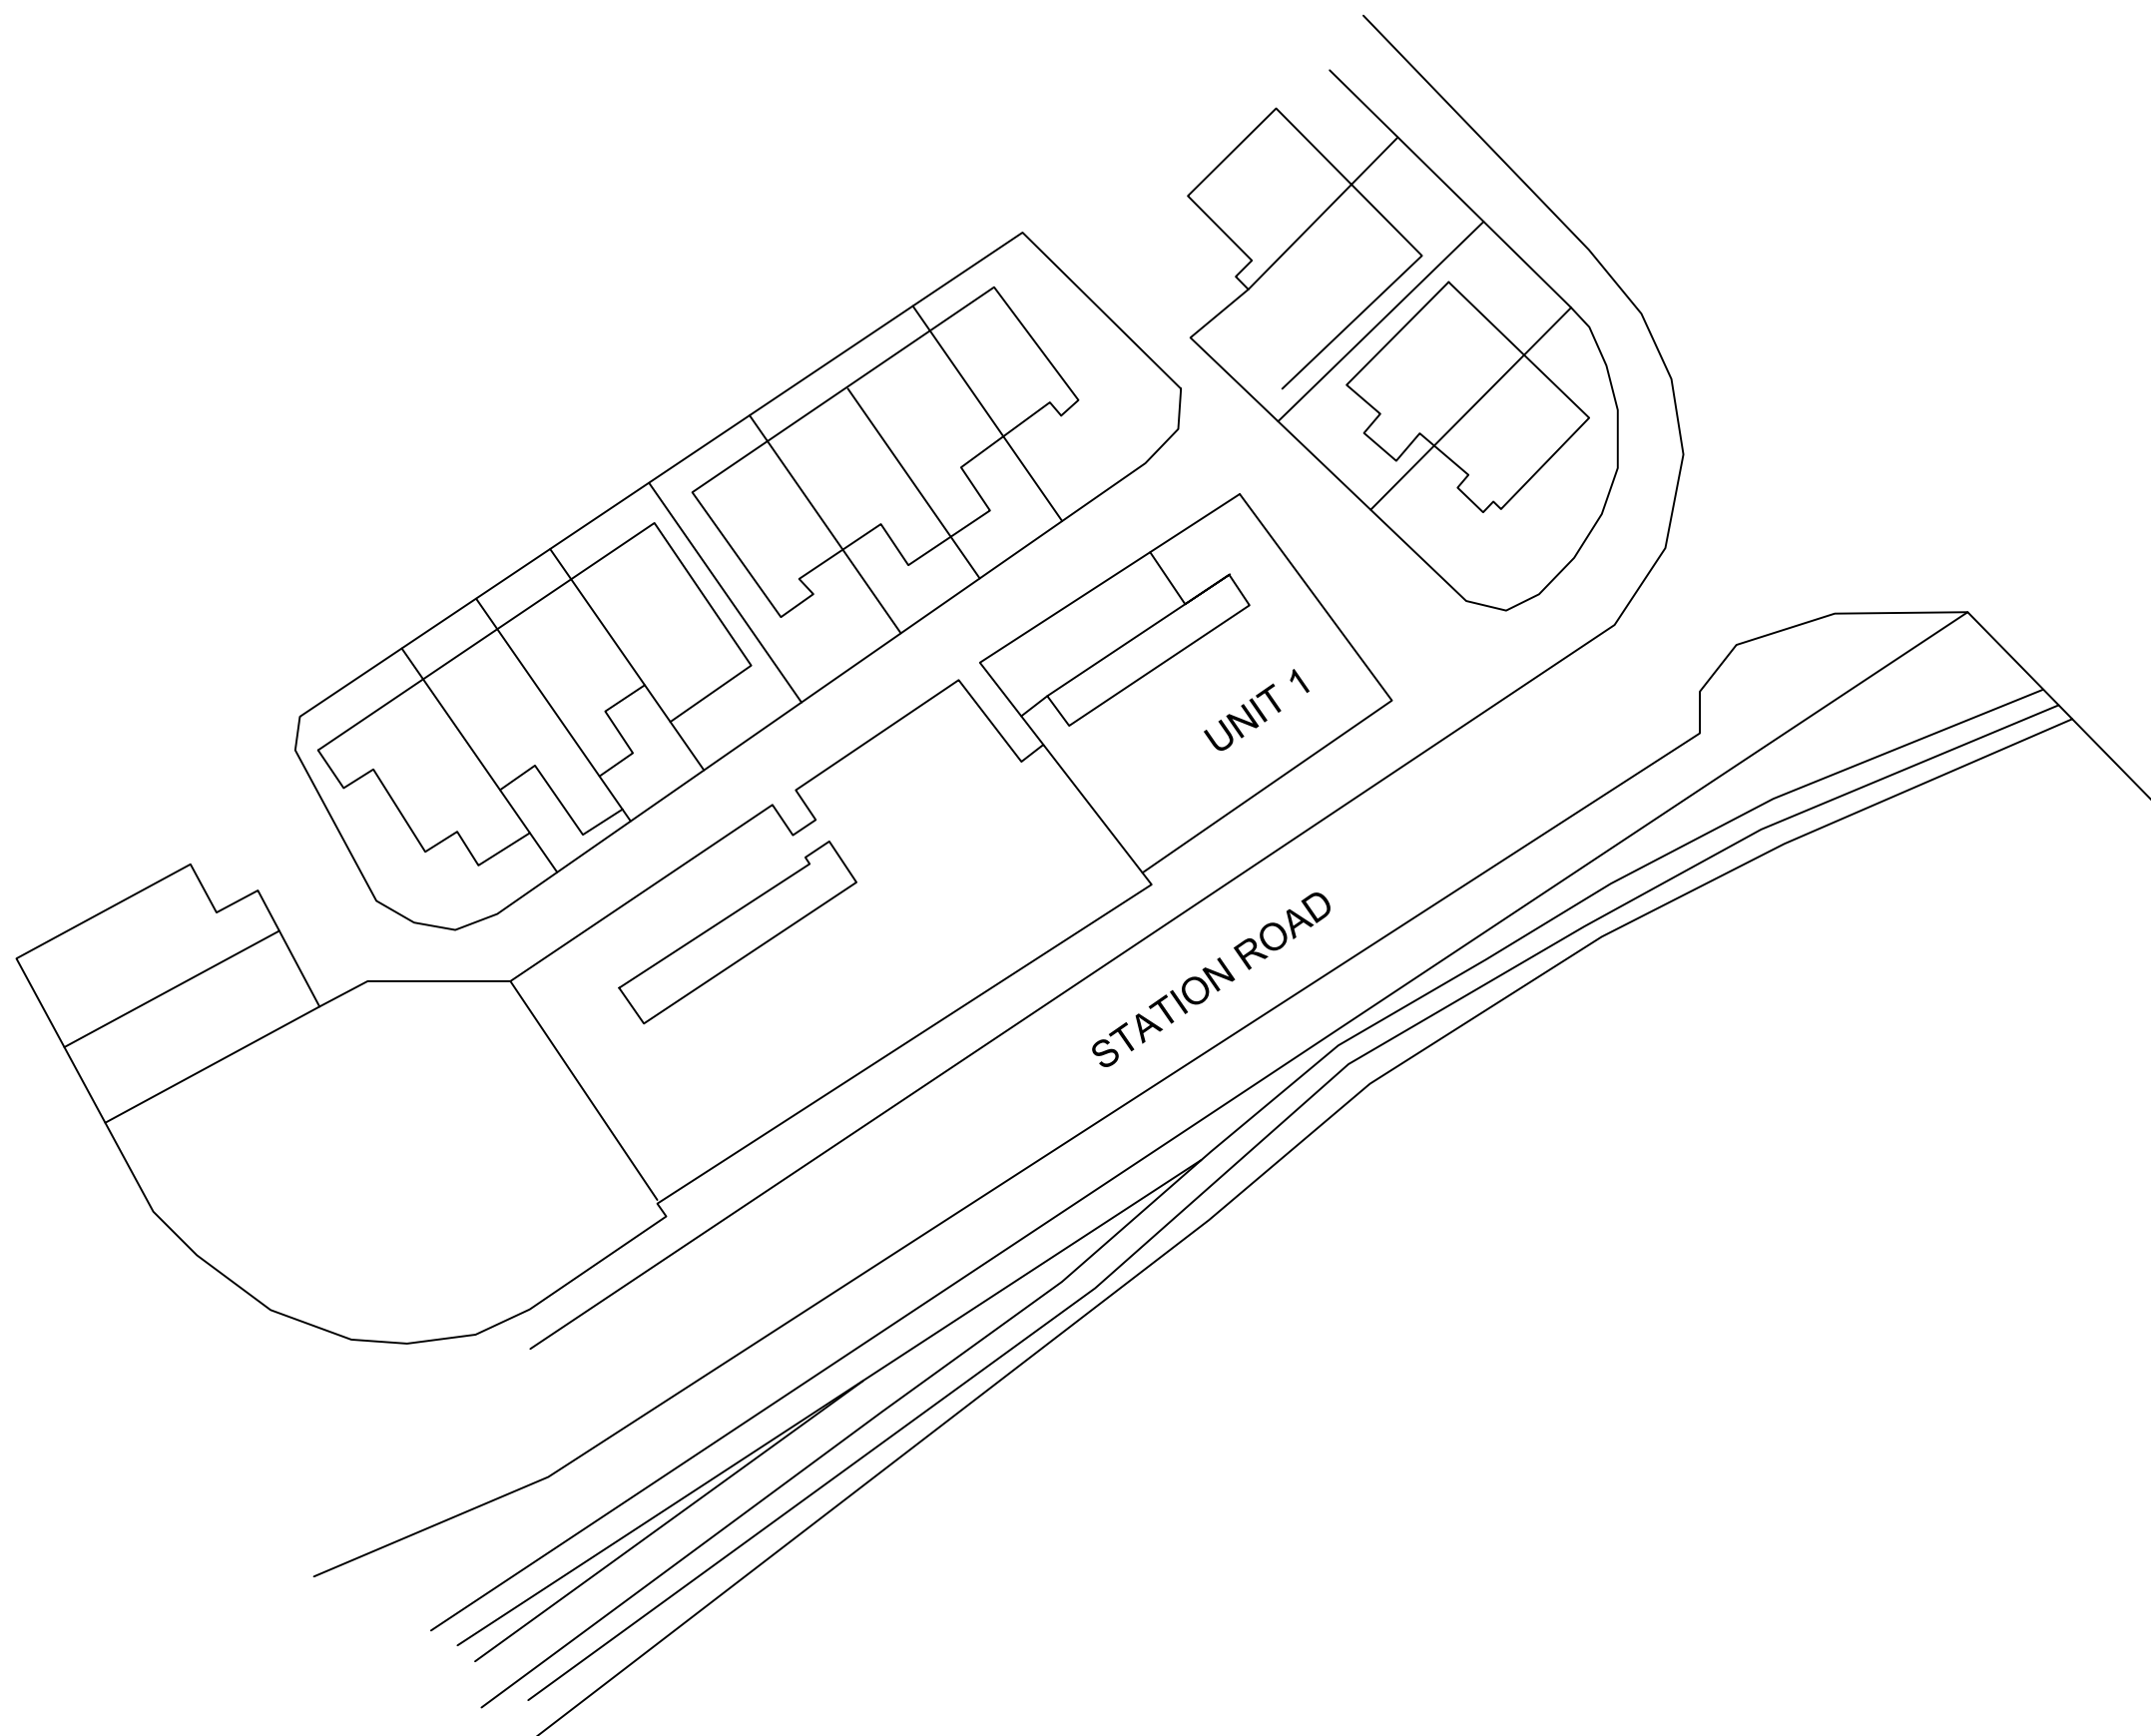

Rev.		By	Date



Chartered Architects & Interior Designers

1 Cranleigh Avenue

Stockport

SK4 3 PZ

Tel : 07581 056 056

	Site
--	------

UNIT 1 DEEN HOUSE

STATION ROAD
ROCHDALE OL11 1DS

	Title
--	--------------

EXISTING BLOCK PLAN

Project Manager/ Checked	Drawn By	Scale 1:500 @ A3	Date 0126
Arch./Des.	Drawing Number F01/EN/06	Rev. A	