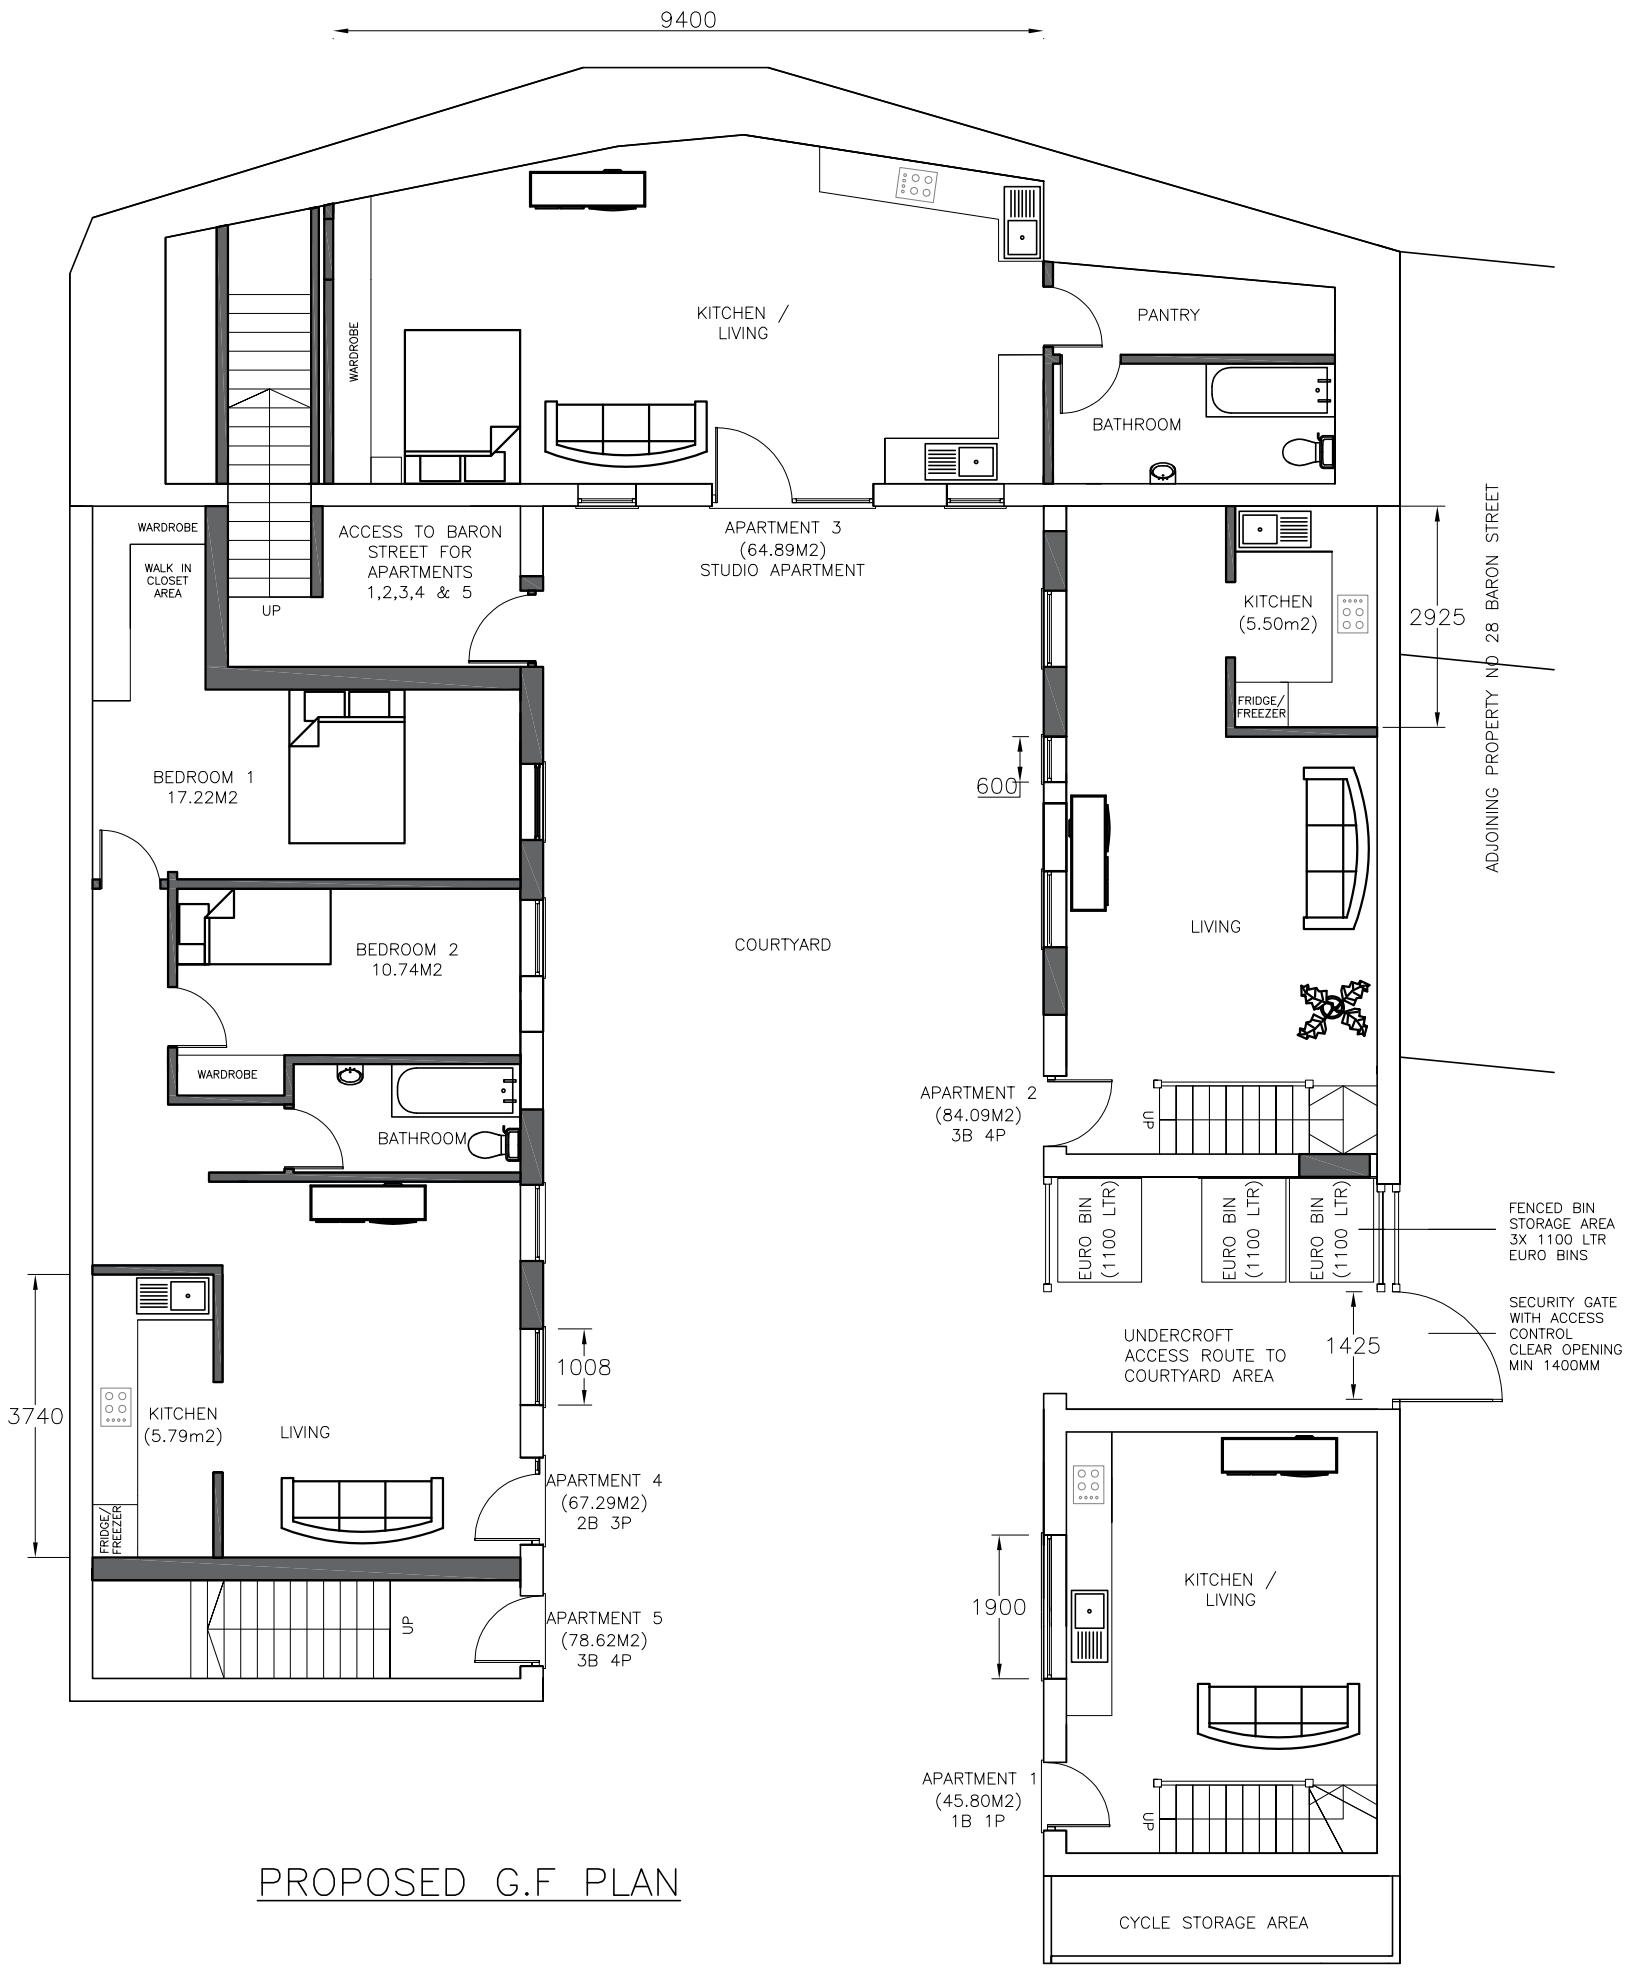


PROPOSED G.F PLAN

NOTES

COPYRIGHT:
ALL RIGHTS RESERVED
THIS DRAWING MUST NOT BE REPRODUCED WITHOUT WRITTEN PERMISSION FROM NORDEN QUANTITY SURVEYING AND CONSTRUCTION SERVICES LIMITED.

DO NOT SCALE OFF THIS DRAWING.

ALL DIMENSIONS ARE TO BE CHECKED ON SITE BY THE CONTRACTOR / SUB-CONTRACTOR. ANY DISCREPANCIES ARE TO BE REPORTED TO NORDEN QUANTITY SURVEYING AND CONSTRUCTION SERVICES LIMITED.

Rev.	Description	Dr'n	Chk	Date
		-	-	-

Norden Quantity Surveying and ConstructionServices LTD
732 Edenfield Road, Norden, Rochdale, OL12 7PP

Contract	24A BARON STREET, ROCHDALE, OL16 1SJ
Title	PROPOSED CHANGE OF USE TO 7.NO SELF CONTAINED APARTMENTS
Scales	1:100
Sheet Size	A3
Drawn	-
Checked	-
Date	15.04.2026
Drg. No.	DWG 5 OF 12
Revision	B