


NO PART OF EXTENSION,
ABOVE OR BELOW GROUND,
TO ENCROACH OVER BOUNDARY

FENCE RETAINED

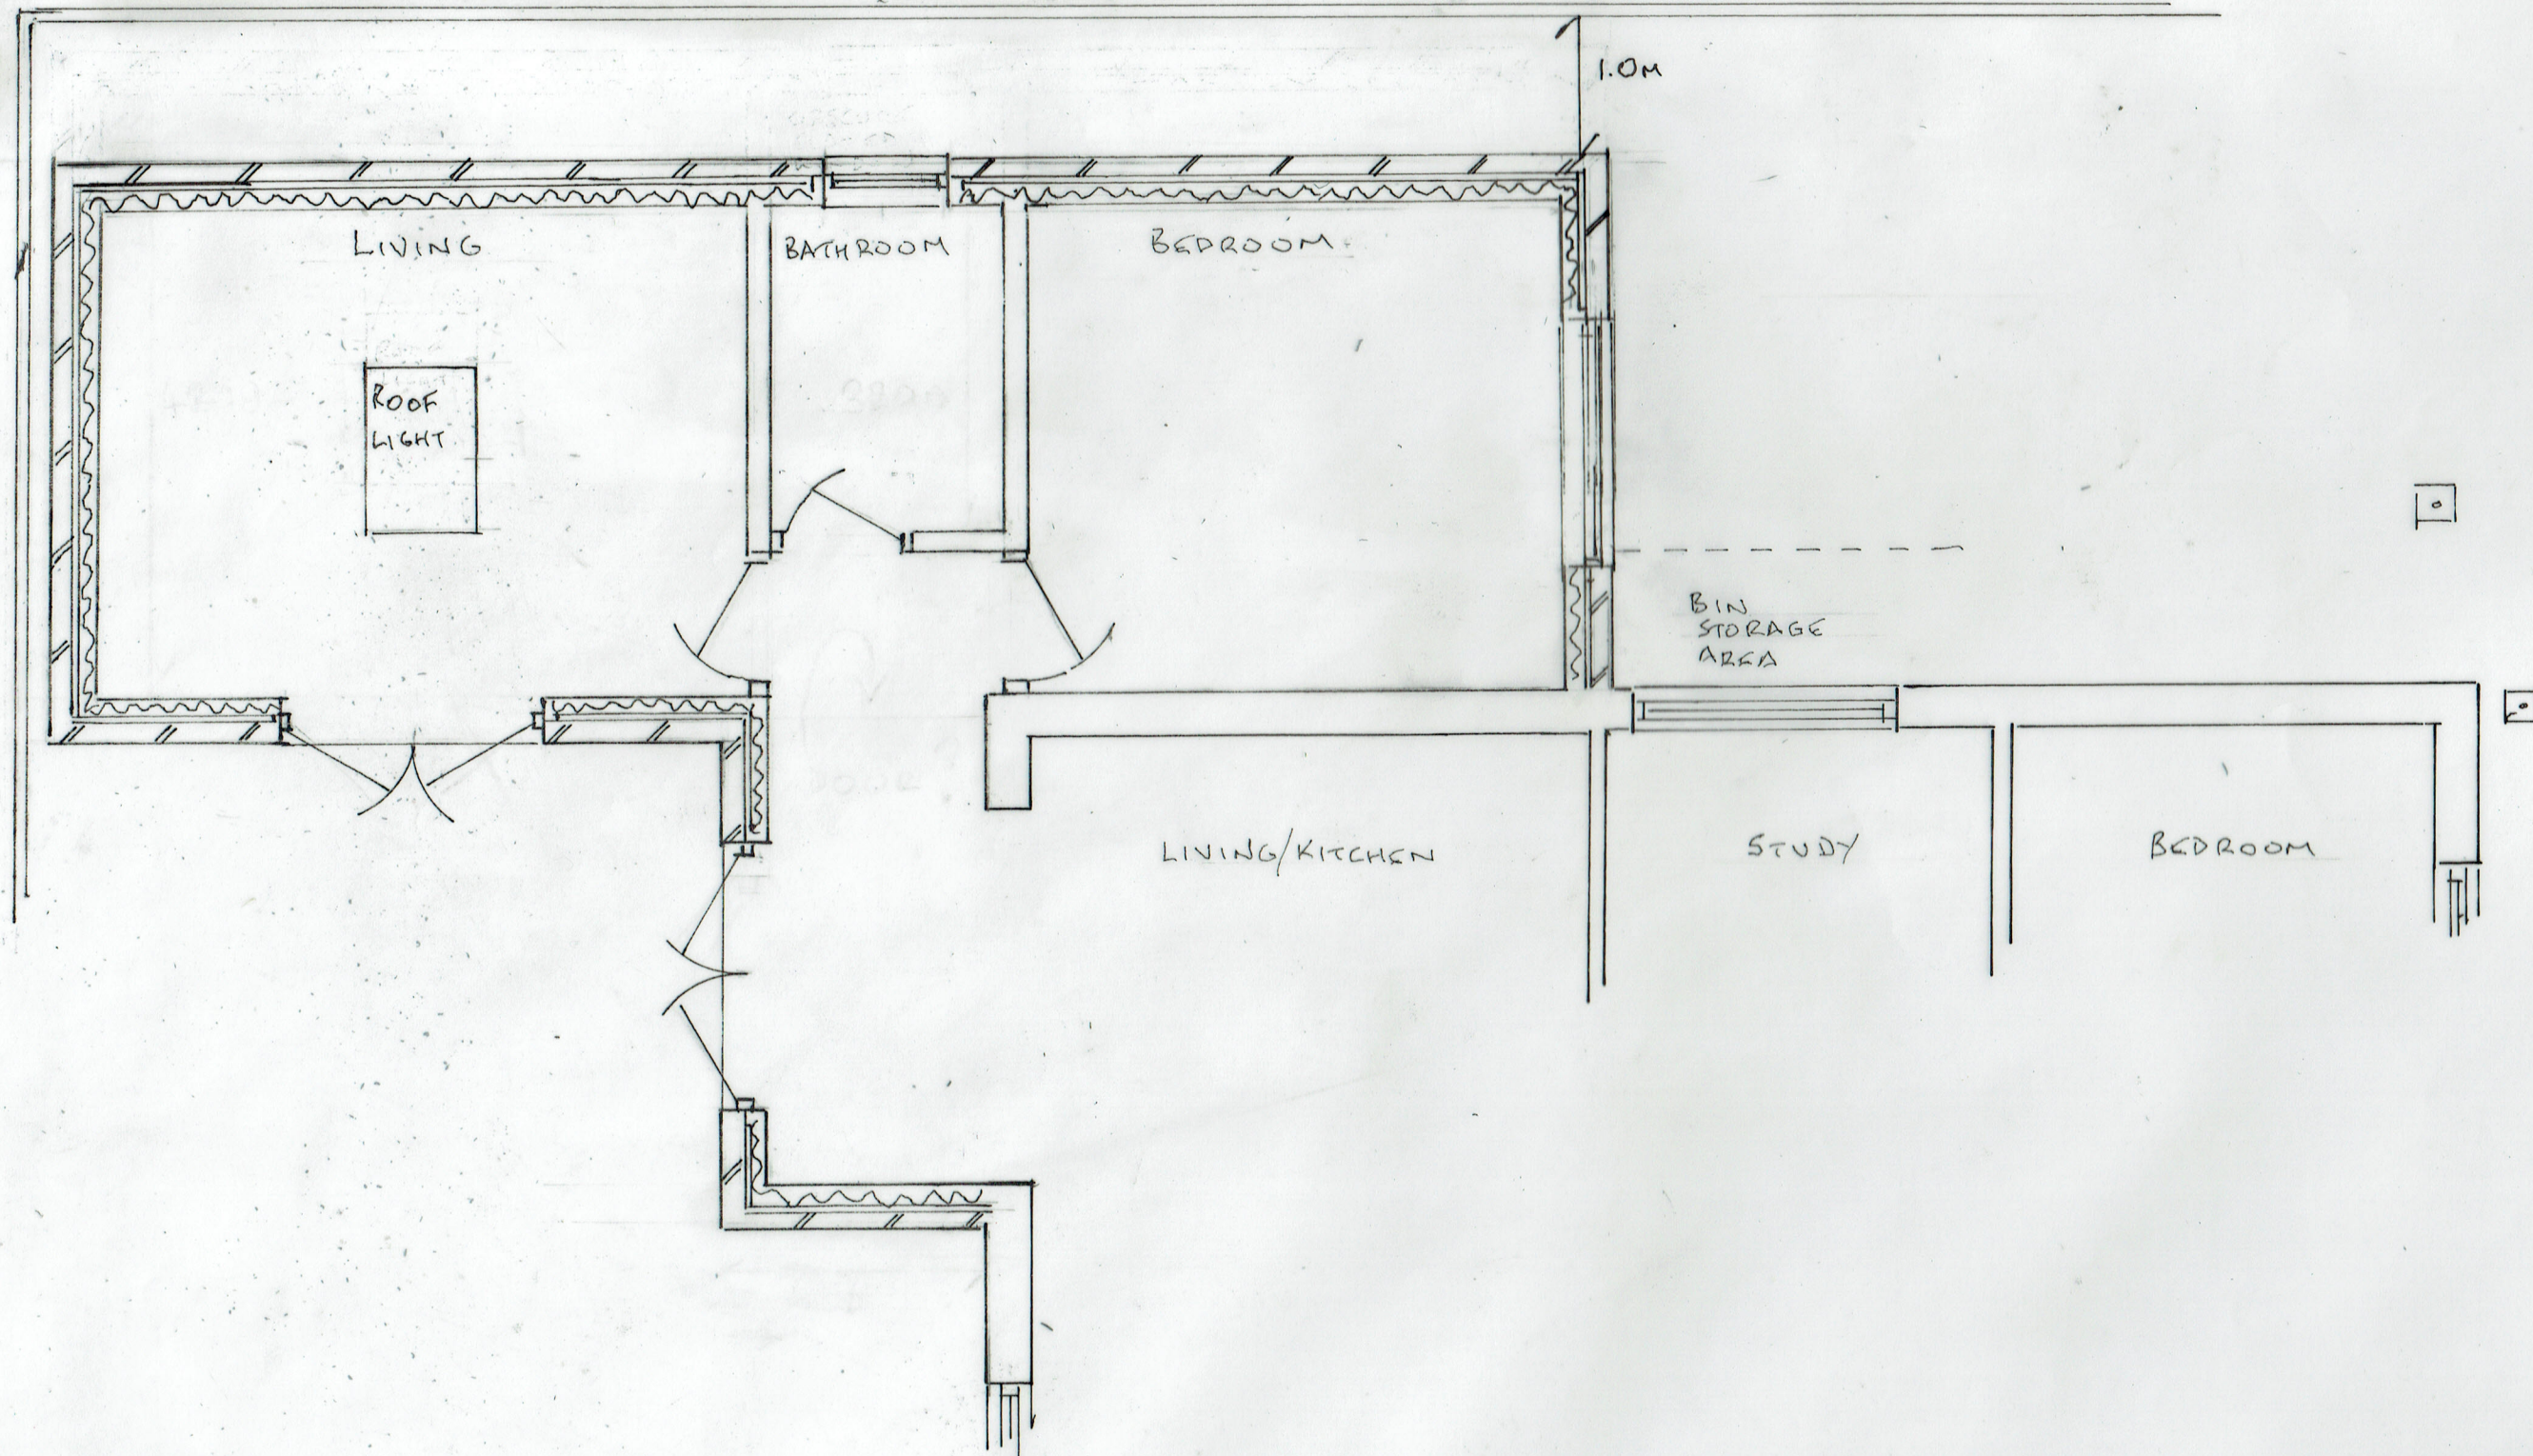

0 METRES 6
SCALE 1:500 @ A3

2A PROPOSED PLAN
14/04/2026 - WIDTH REDUCED
15/08/2025

25/822/02A

SINGLE STOREY SIDE/REAR EXTENSION
26 NORFOLK AVENUE, HEYWOOD OLIO 4RN