



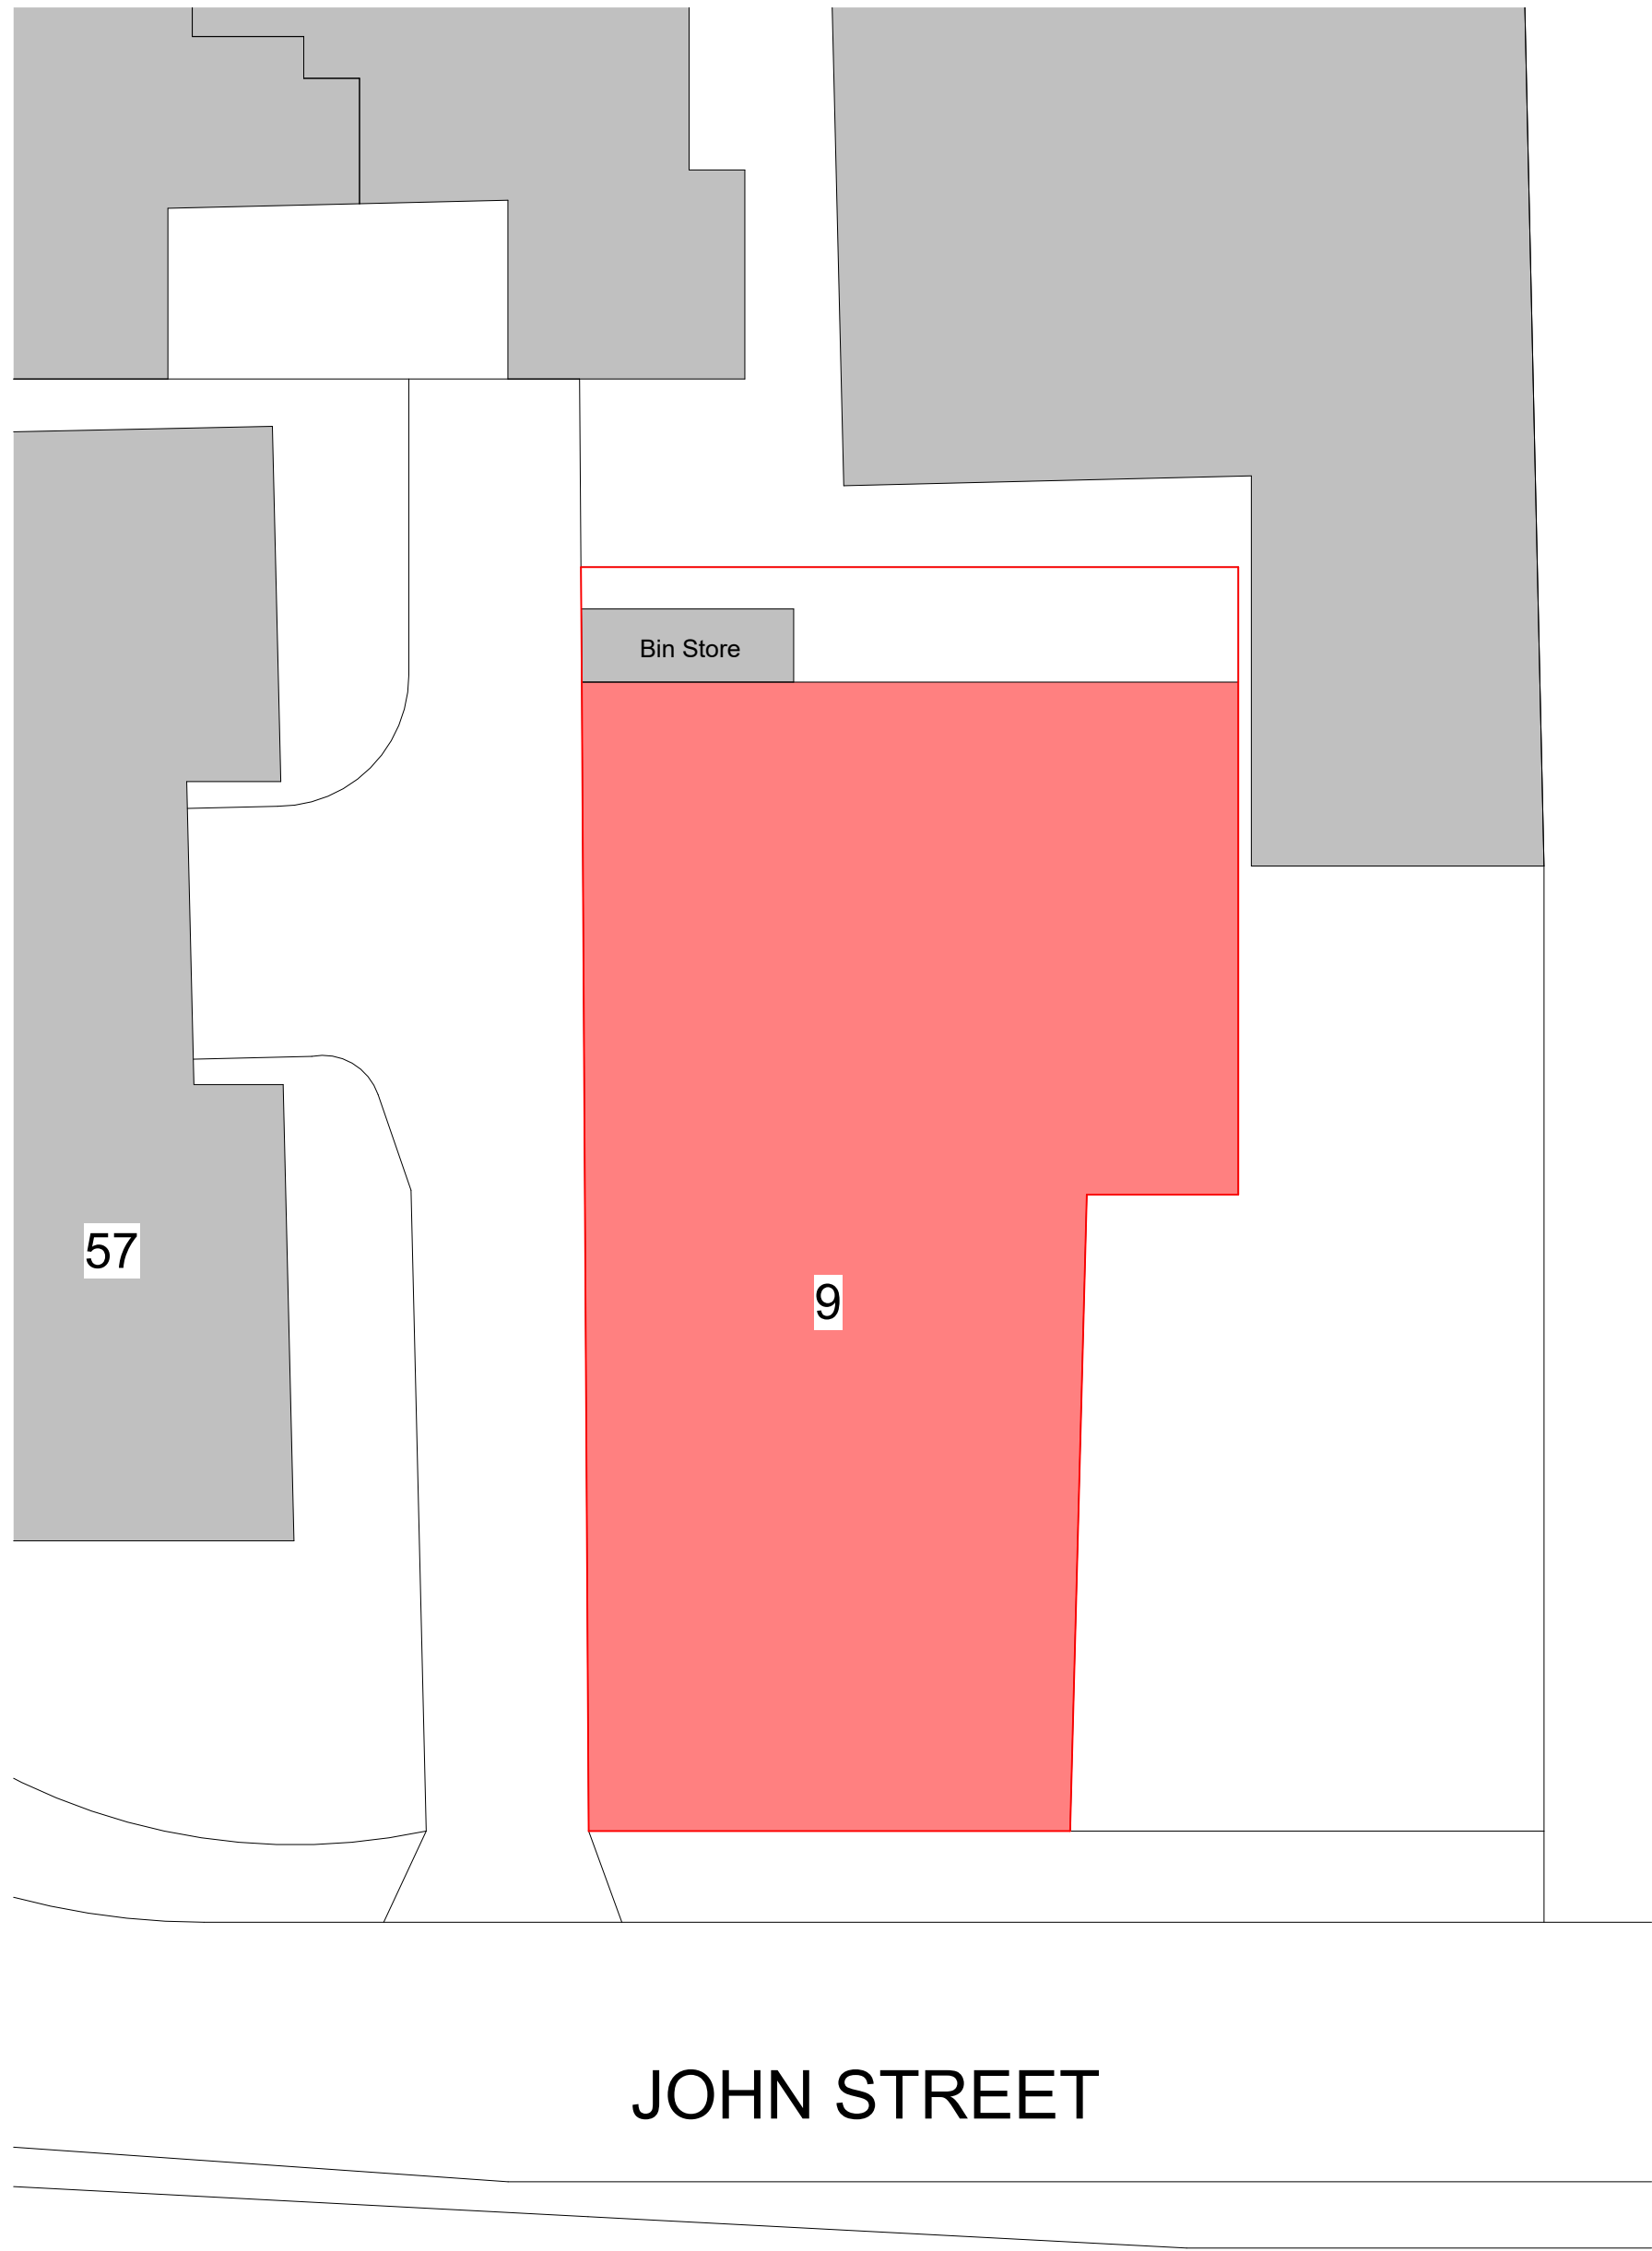

1 Site - Existing
1 : 200

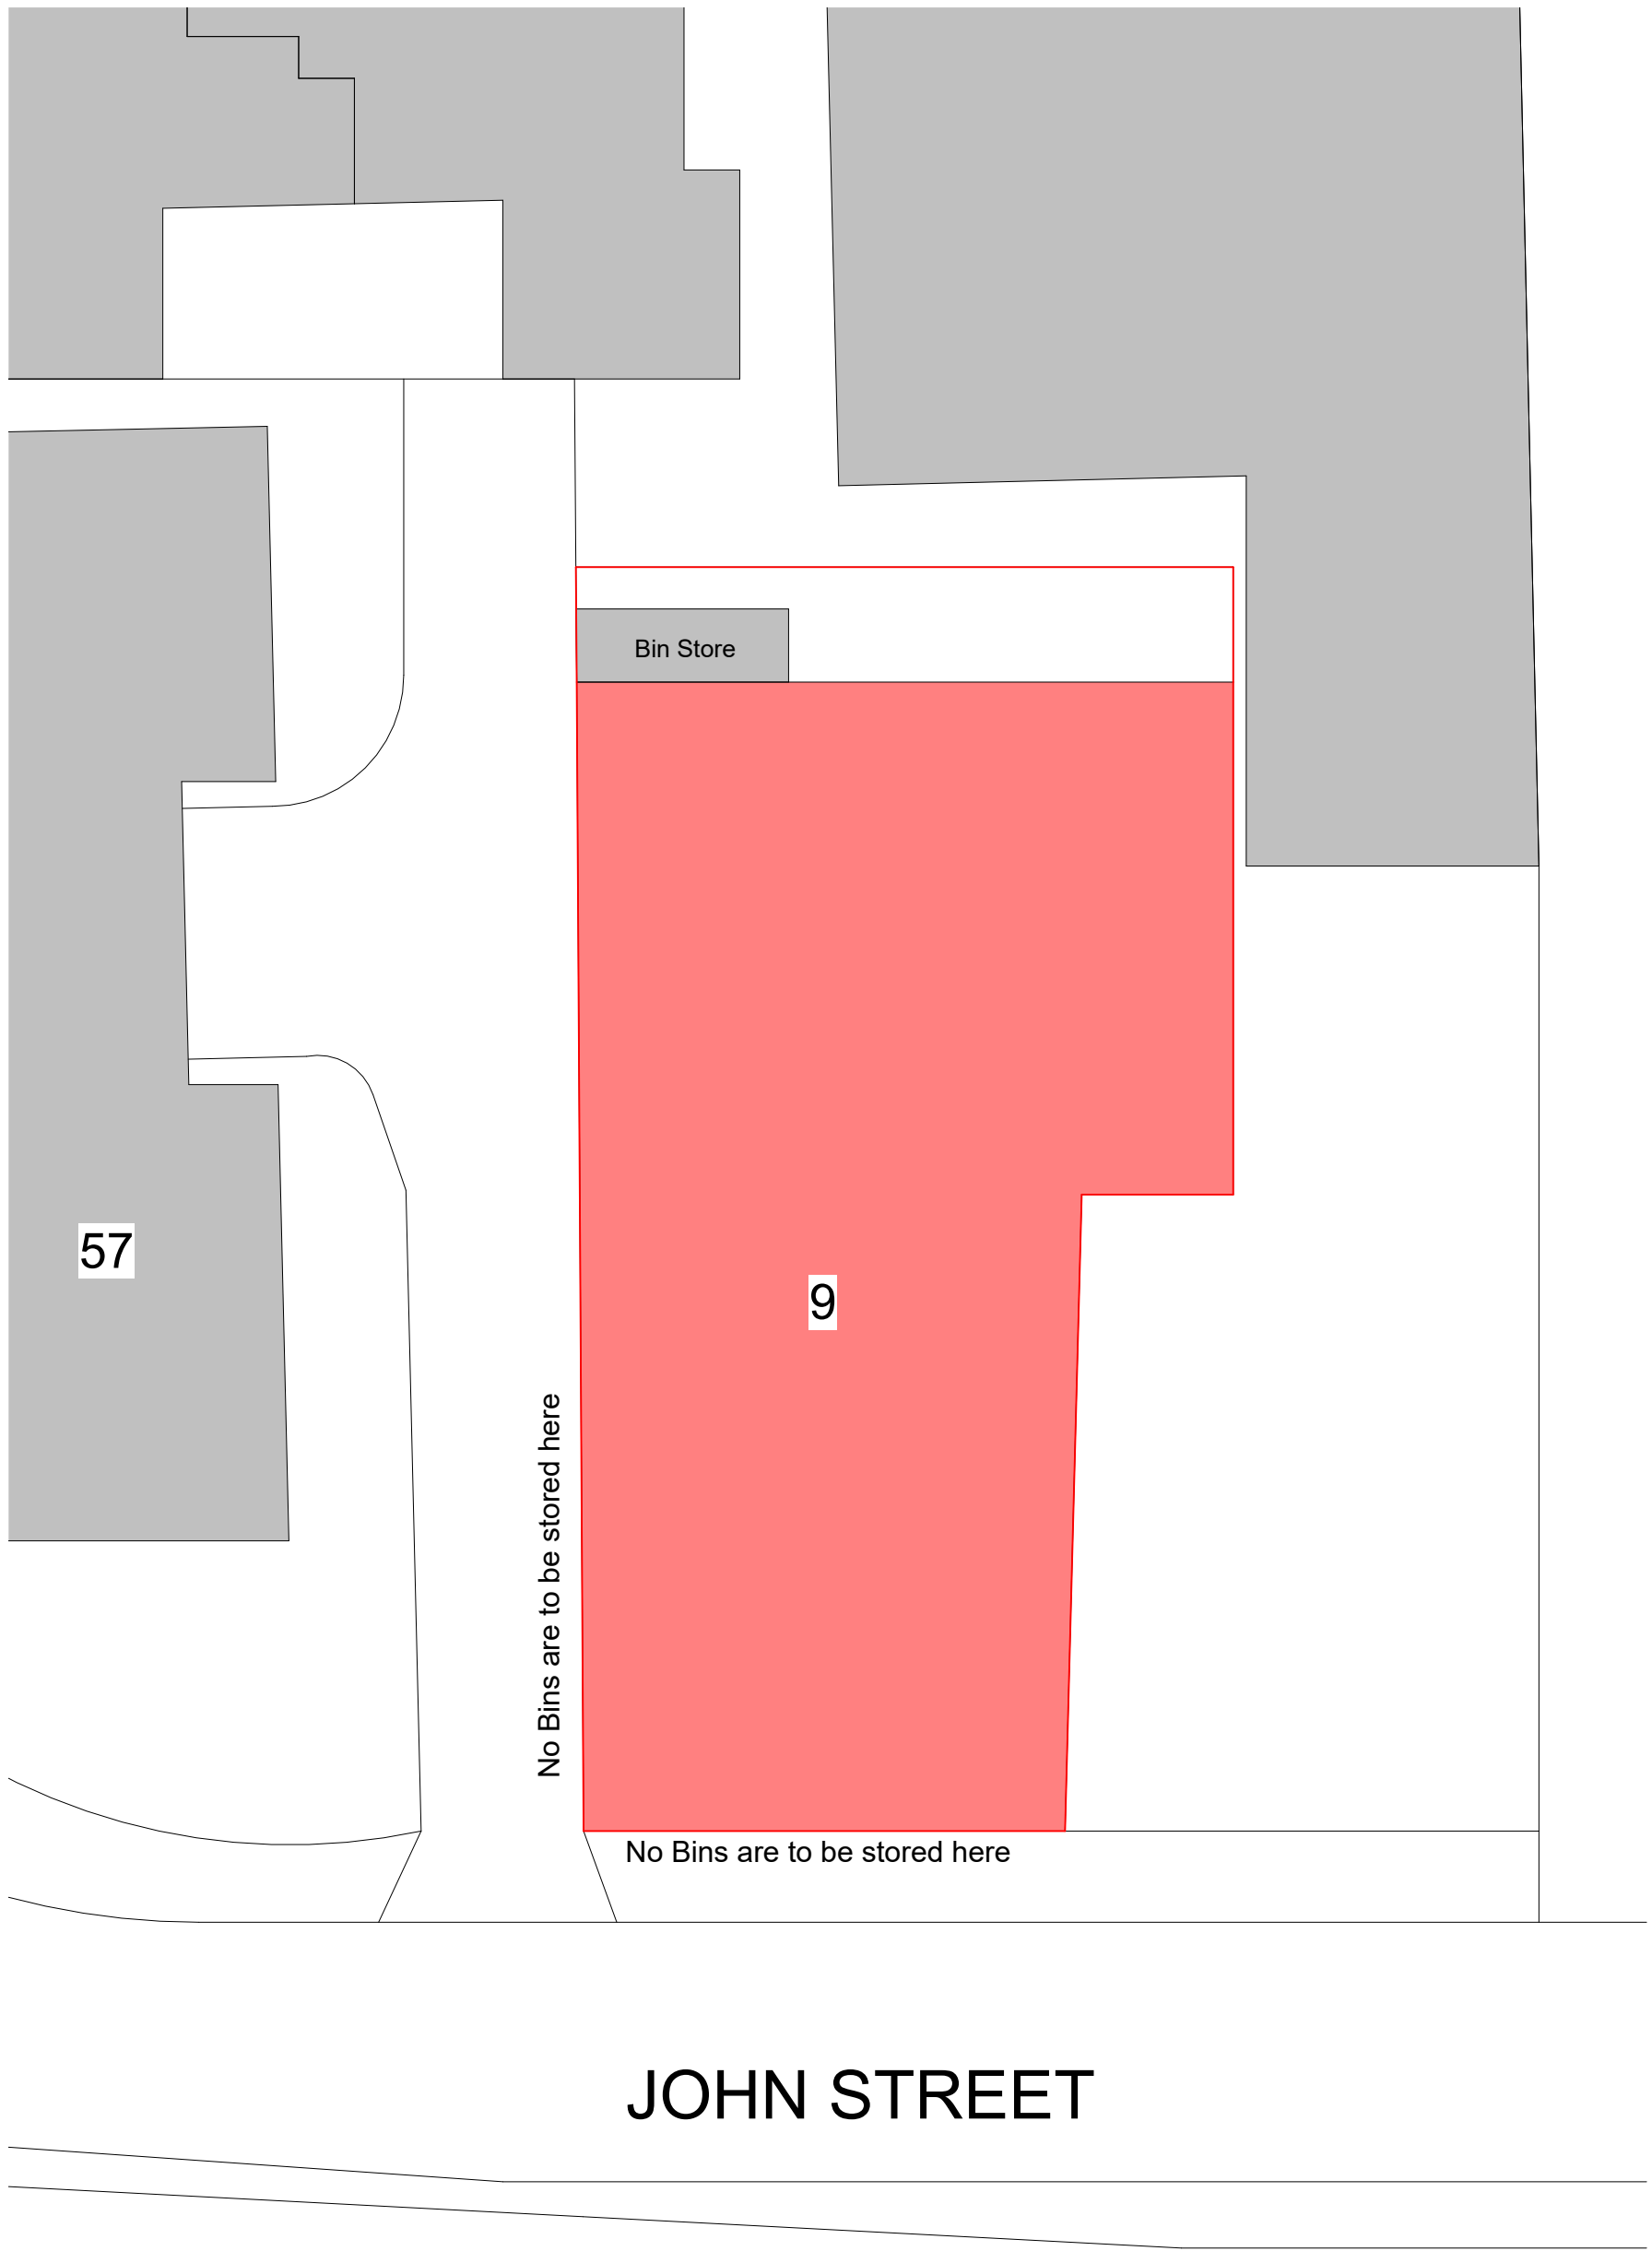

2 Site - Proposed
1 : 200

- Site Key
- Grass
 - Paving Stones
 - Driveway
 - Timber Fencing
 - Brickwork
 - Hedges
 - Trees
 - Parking
 - Existing Building
 - Proposed Building

1	Revised - Bin Note	23/03/2026	JB
No.	Description	Date	Initial

PROJECT Verotex House 9 John Street		
TITLE Site - Existing & Proposed		
STATUS DESIGN		
DRAWN BY JB	DATE 03/12/2025	SCALE (@ A1) As indicated
PROJECT NUMBER GSS25165.2	DRAWING NUMBER 502	REV 1
GOLD SKETCH S T U D I O S www.goldsketch.co.uk info@goldsketch.co.uk 0161 792 9595		
NOTES © COPYRIGHT - ALL RIGHTS RESERVED. THIS DRAWING SHALL NOT BE REPRODUCED WITHOUT PRIOR WRITTEN CONSENT. DRAWING TO BE USED FOR THE STATUS INDICATED ONLY. ALL DIMENSIONS AND SETTING SHALL BE CHECKED AND CONFIRMED ON SITE. ANY DISCREPANCIES TO BE REPORTED TO THE LEGISLATION RELEVANT CODES OF PRACTICE AND BRITISH STANDARDS. ALL DIMENSIONS ON THIS DRAWING ARE IN MILLIMETRES UNLESS OTHERWISE STATED.		

