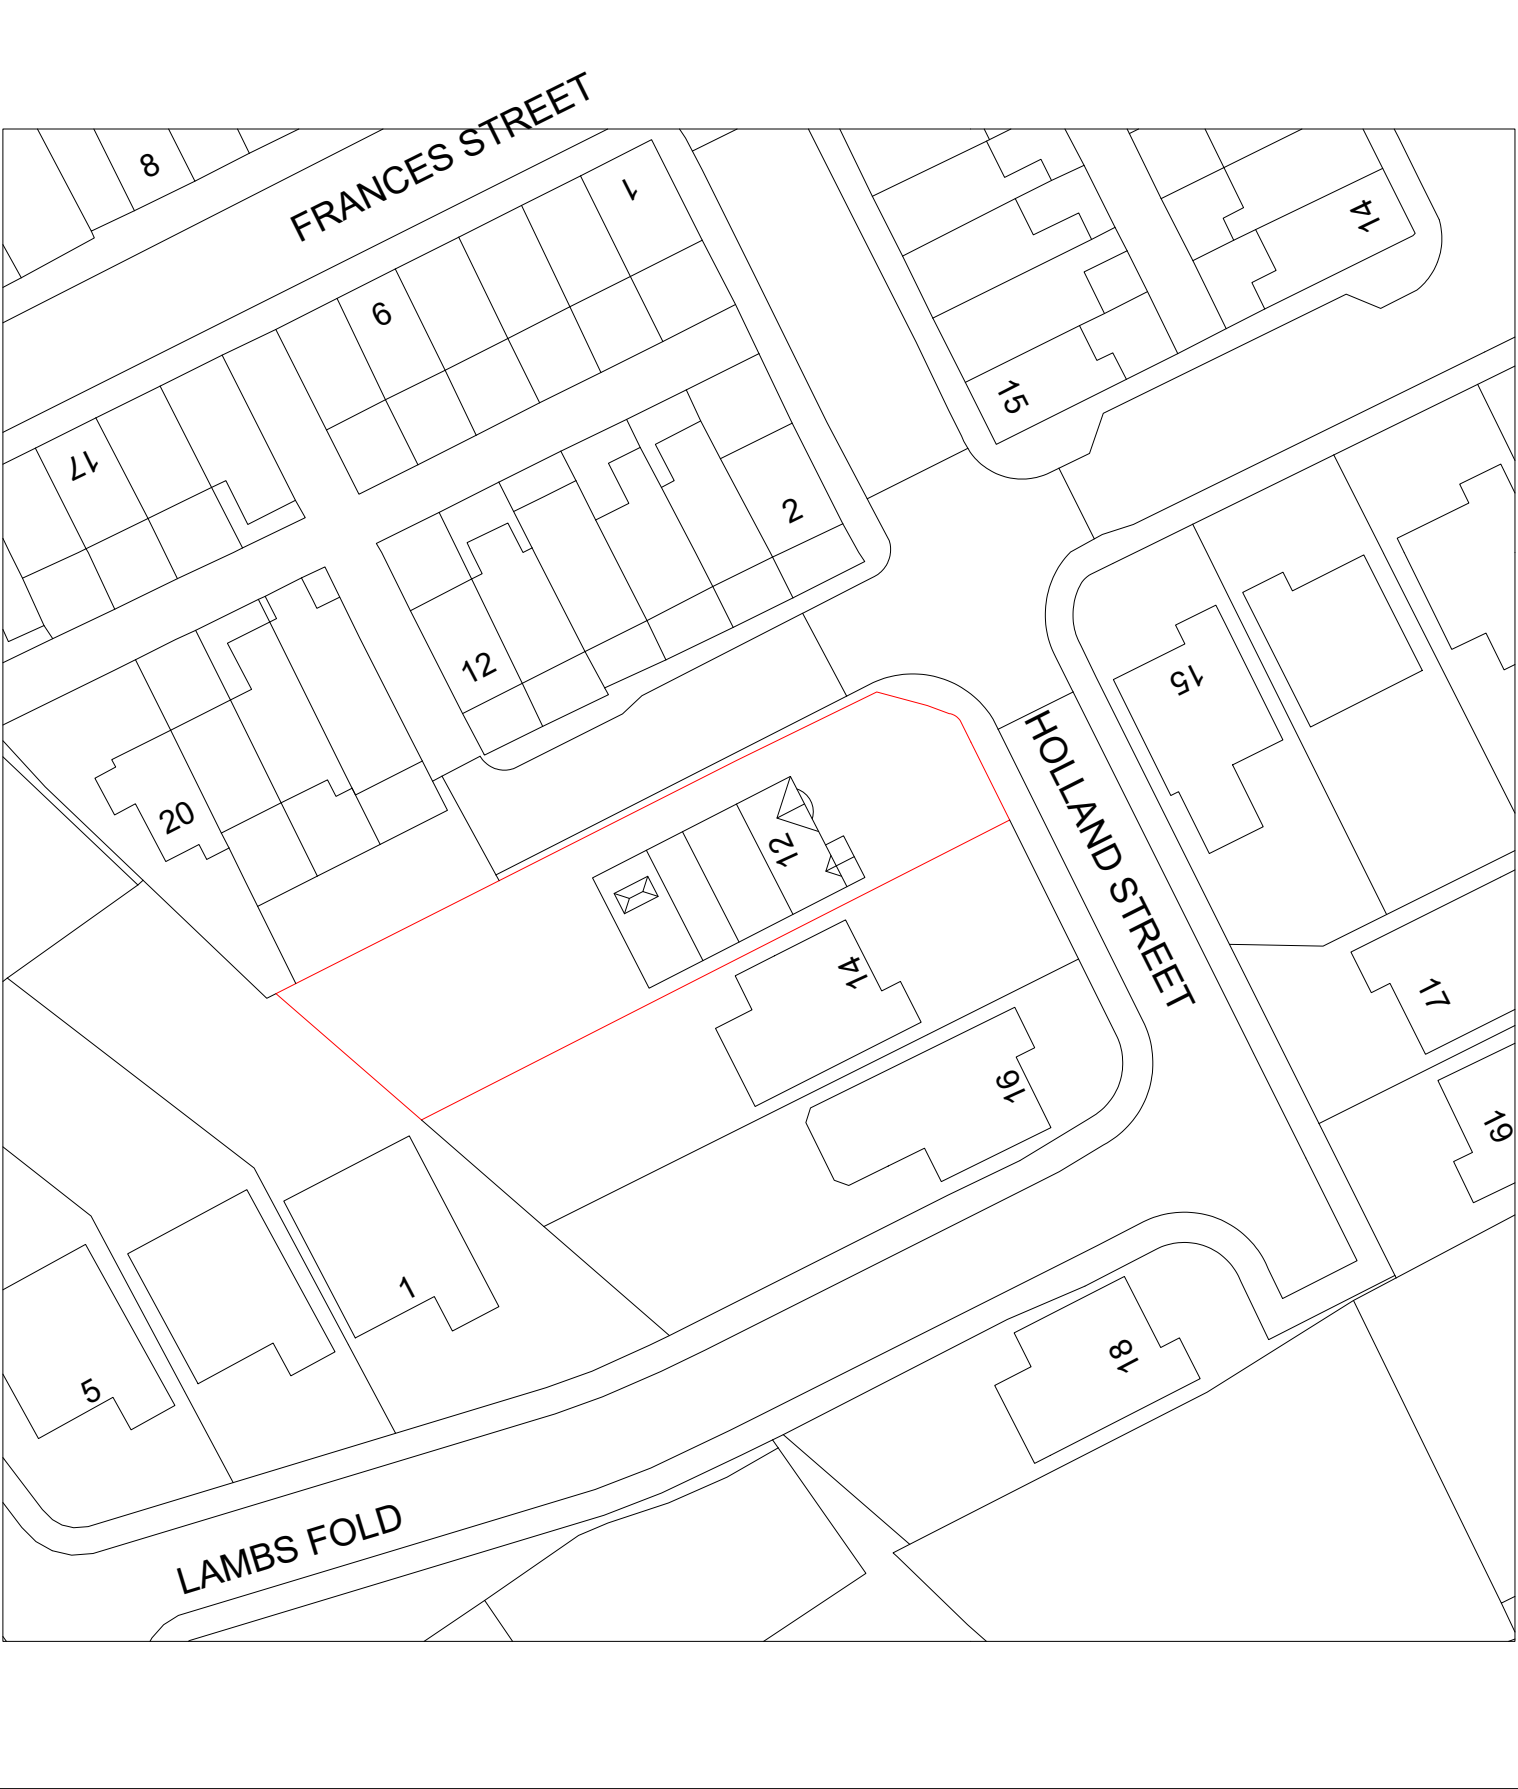


PROJECT	12 HOLLAND STREET, ROCHDALE, OL16 2SD SINGLE-STOREY REAR EXTENSION	REVISION	001
TITLE	PROPOSED SITE PLAN	DESCRIPTION	N/A
NUMBER	A101	STATUS	PLANNING ISSUE
SCALE	1:500	DATE	15/04/2026