



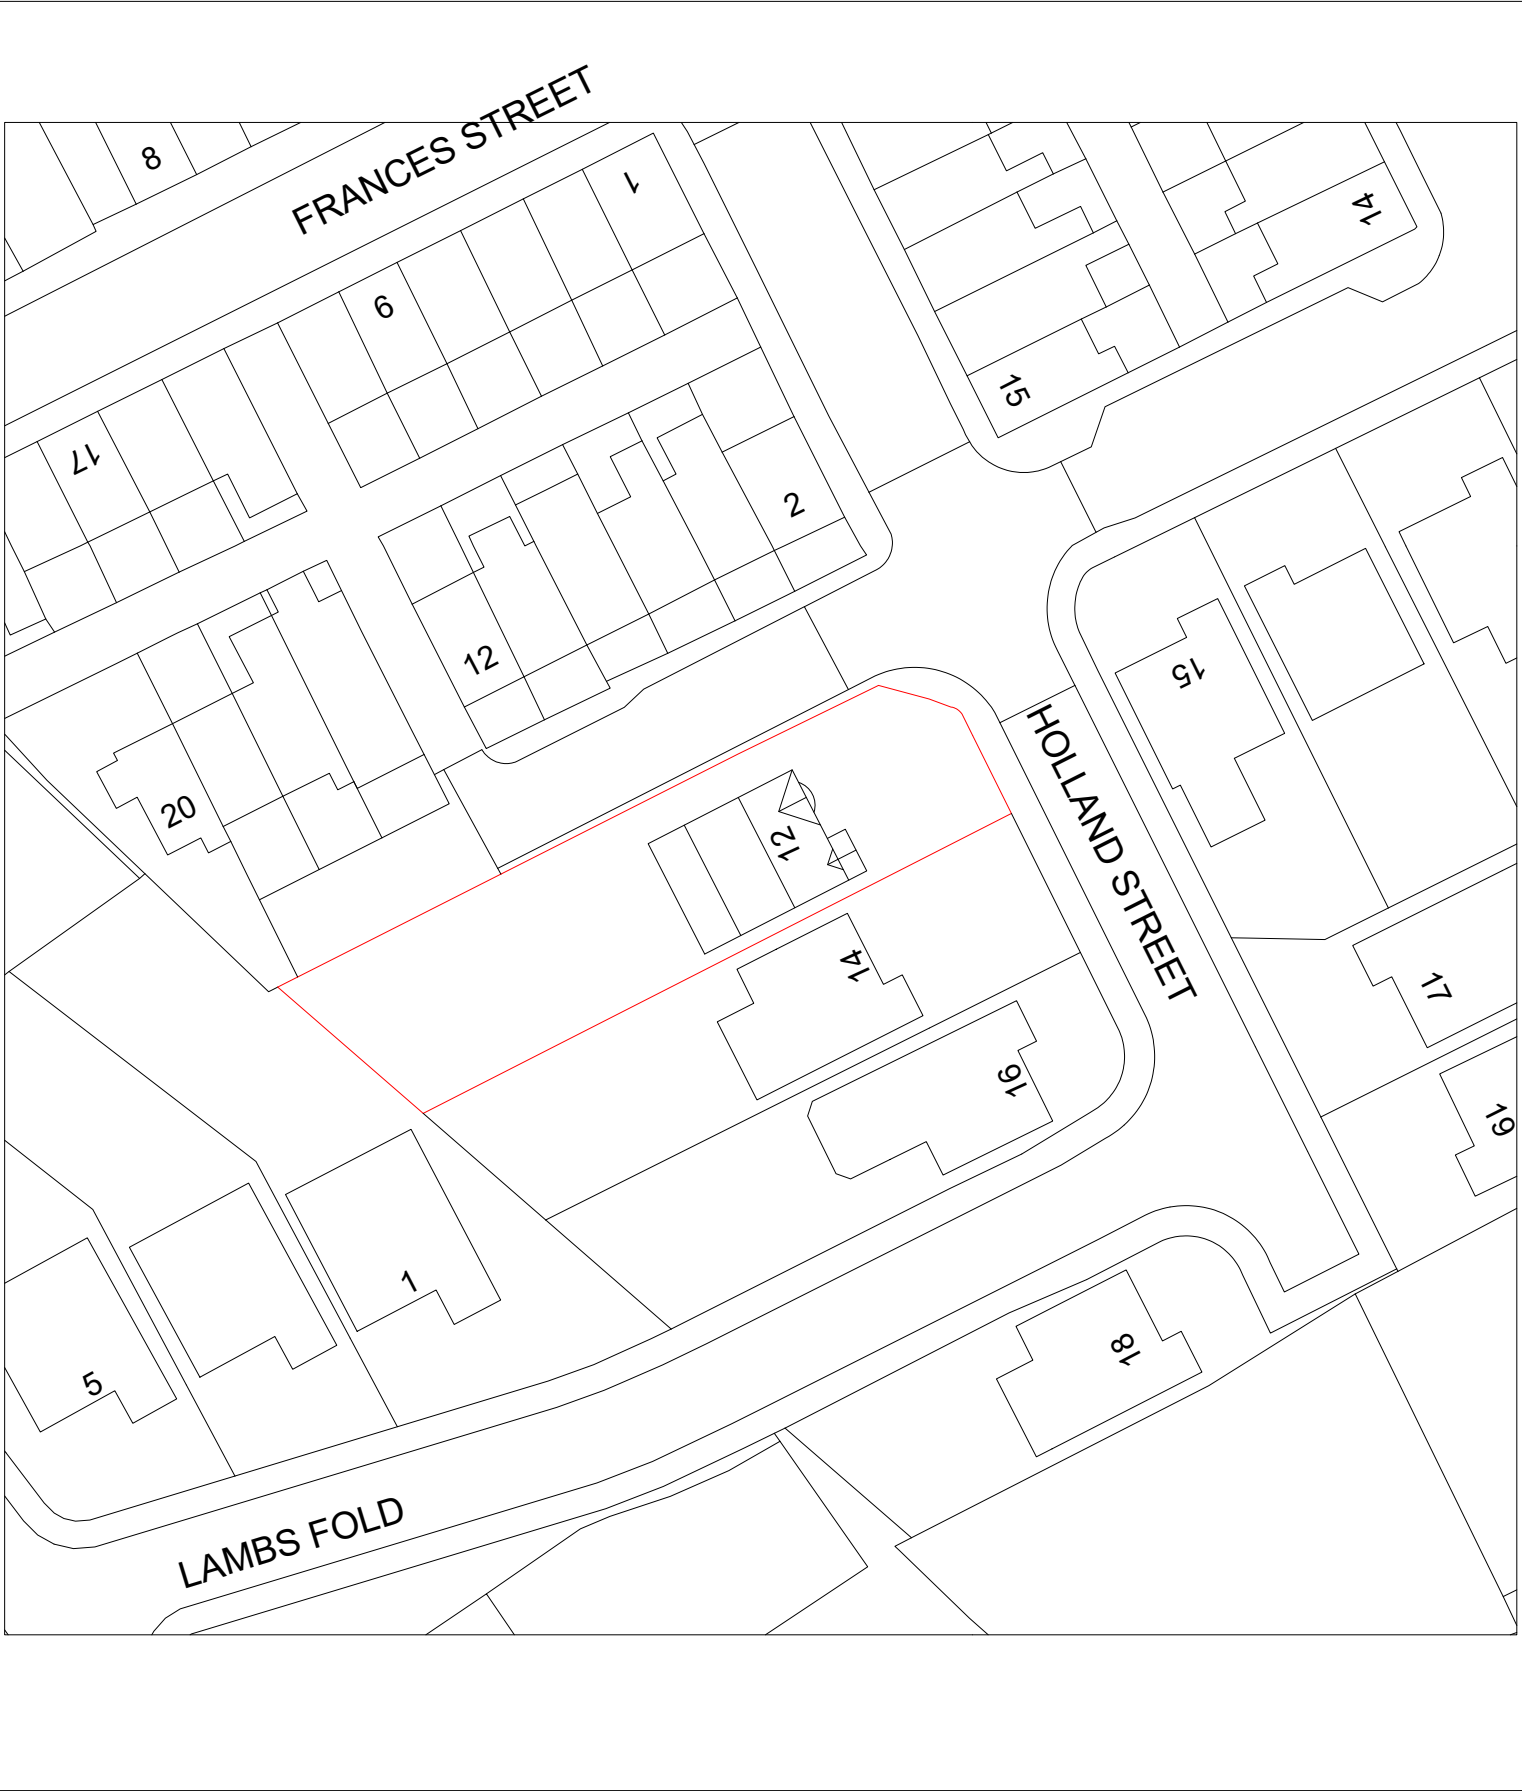

W: adeptdesignltd.co.uk | M: 07496819062 | E: enquiries@adeptdesignltd.co.uk

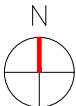

PROJECT	12 HOLLAND STREET, ROCHDALE, OL16 2SD SINGLE-STOREY REAR EXTENSION	REVISION	001
TITLE	EXISTING SITE PLAN	DESCRIPTION	N/A
NUMBER	A100	STATUS	PLANNING ISSUE
SCALE	1:500	DATE	15/04/2026