


- notes
- DO NOT SCALE FROM THIS DRAWING - USE FIGURED DIMENSIONS ONLY
 - TO BE READ IN CONJUNCTION WITH ALL OTHER CONSULTANTS / SPECIALISTS DRAWINGS. REPORT ANY DISCREPANCIES BEFORE AFFECTED WORK COMMENCES
 - ALL SETTING OUT DIMENSIONS TO BE CHECKED ON SITE BY CONTRACTOR BEFORE WORK COMMENCES

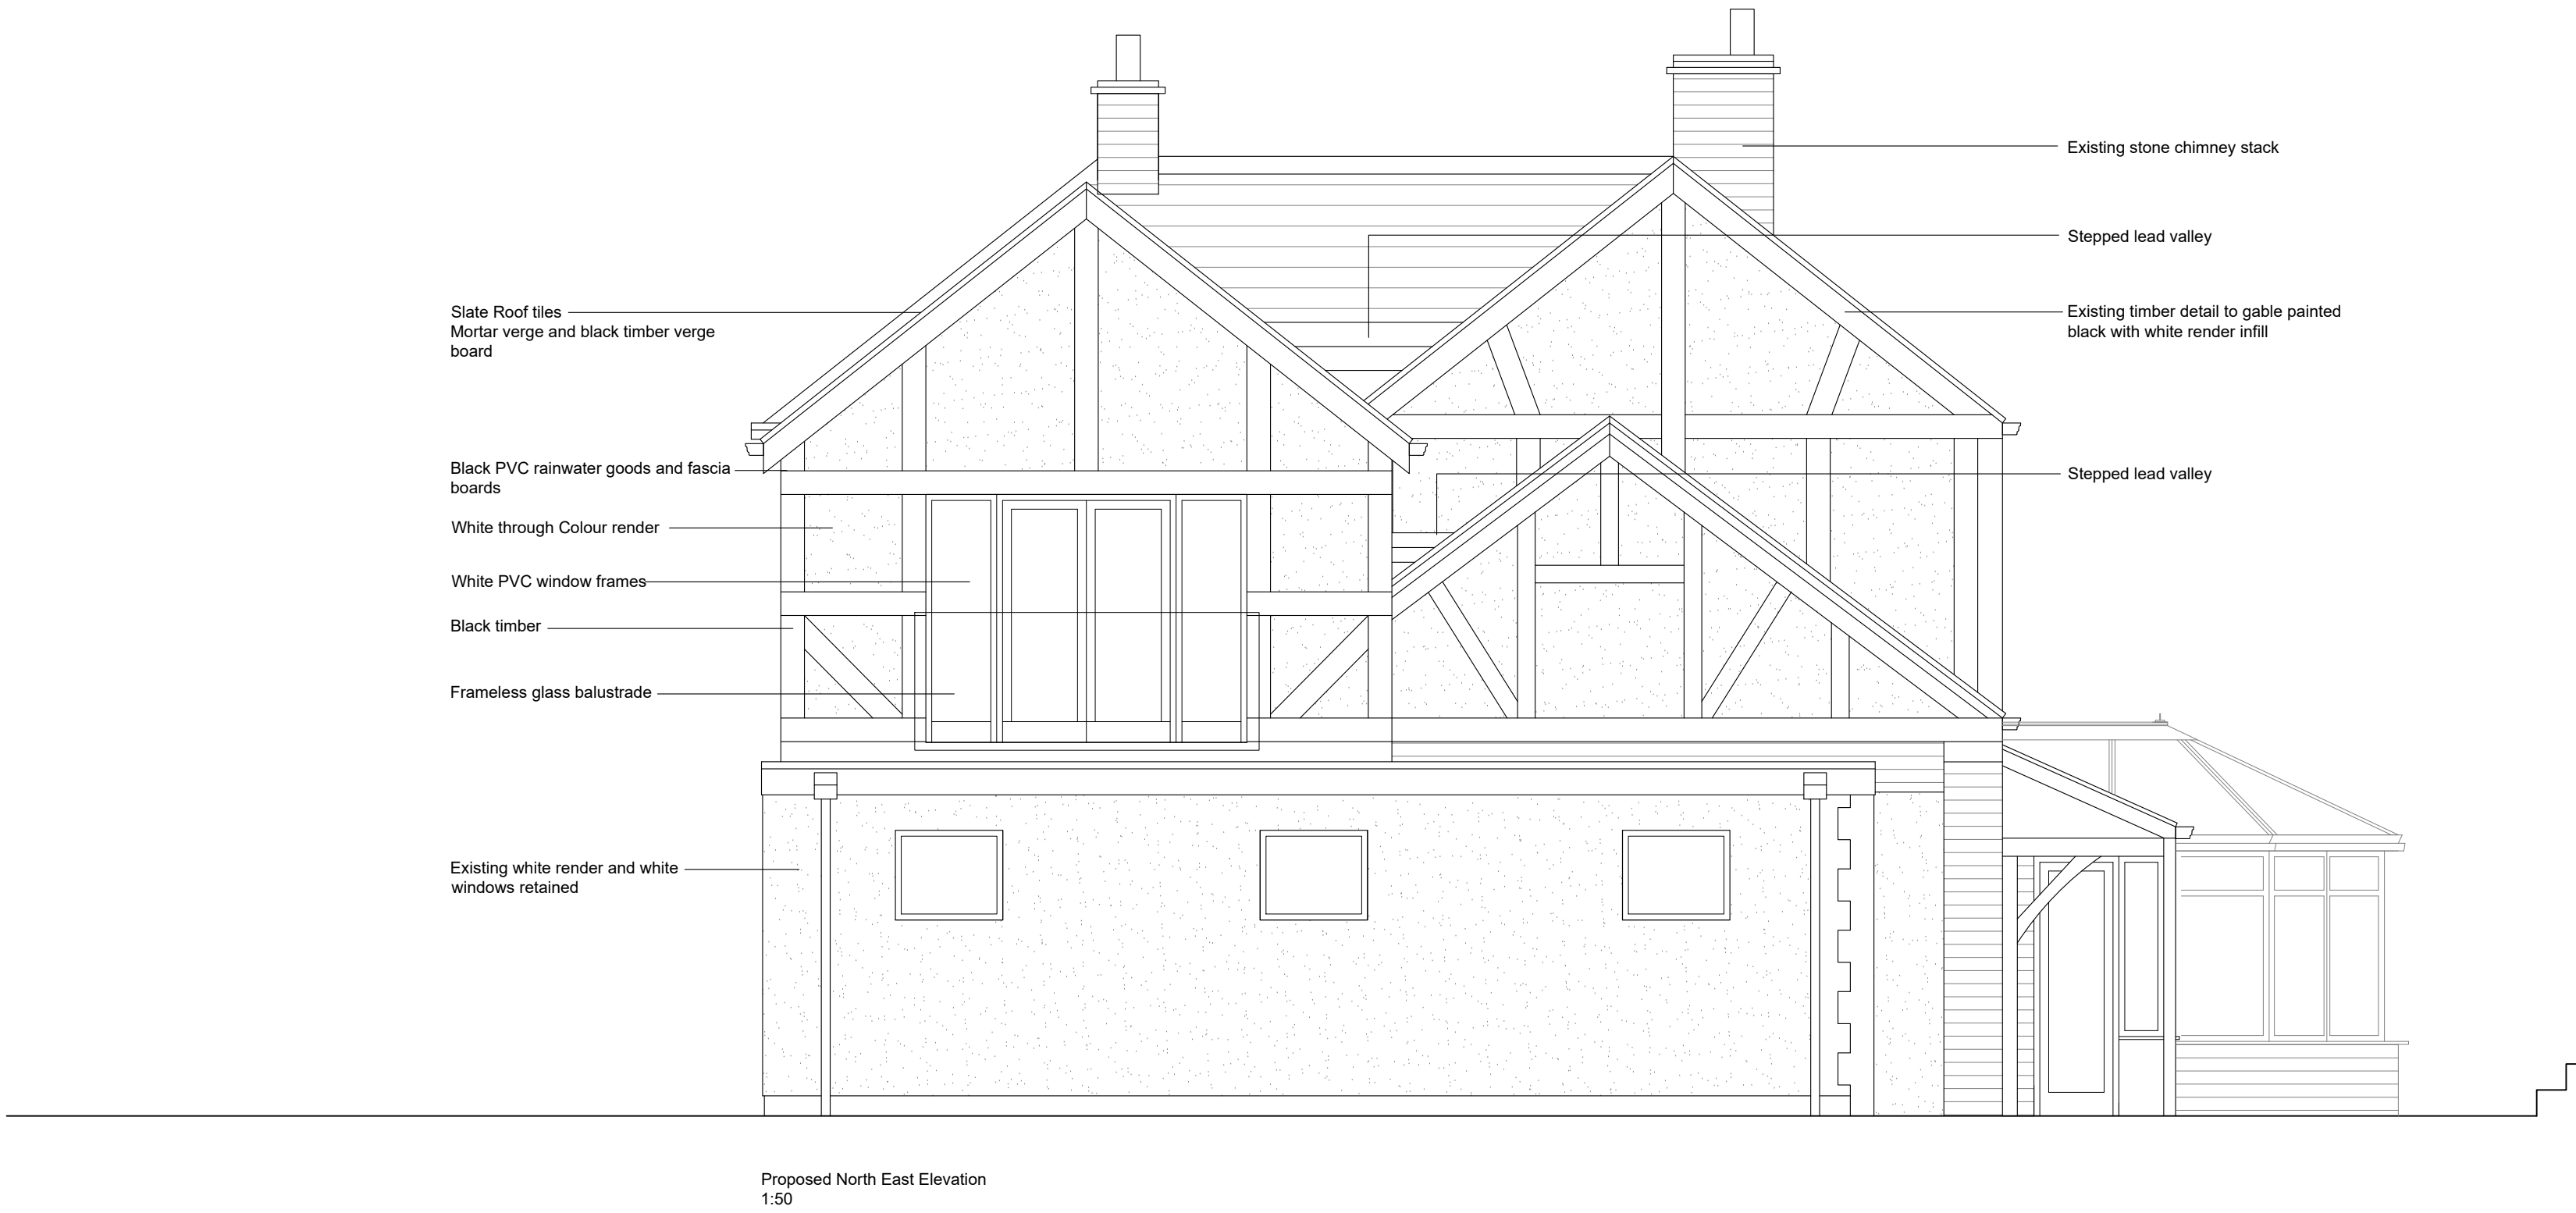

rev.	description	A	21.01.26	JS	CW
			For Comment		

client	Mr & Mrs Oldham
project	Tenterhouse
drawing title	Proposed Elevations Sheet 1
drawing number	SW329 - 204
revision	A
drawing status	Planning
scale	1:50 @A1
date	21.01.26
drawn by	JS
checked by	CW

