


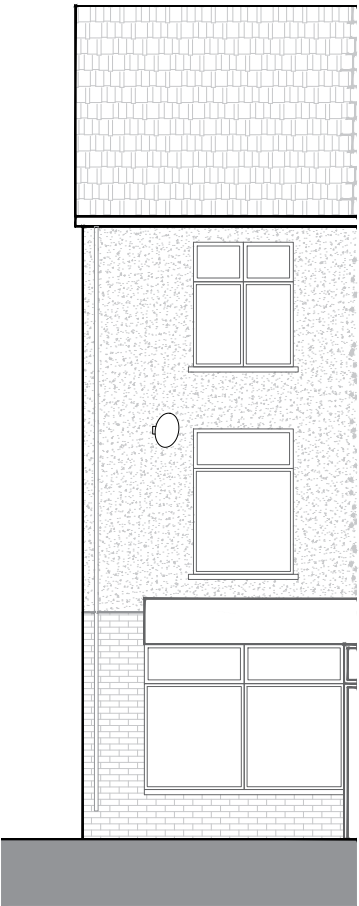


Front




Side

Existing

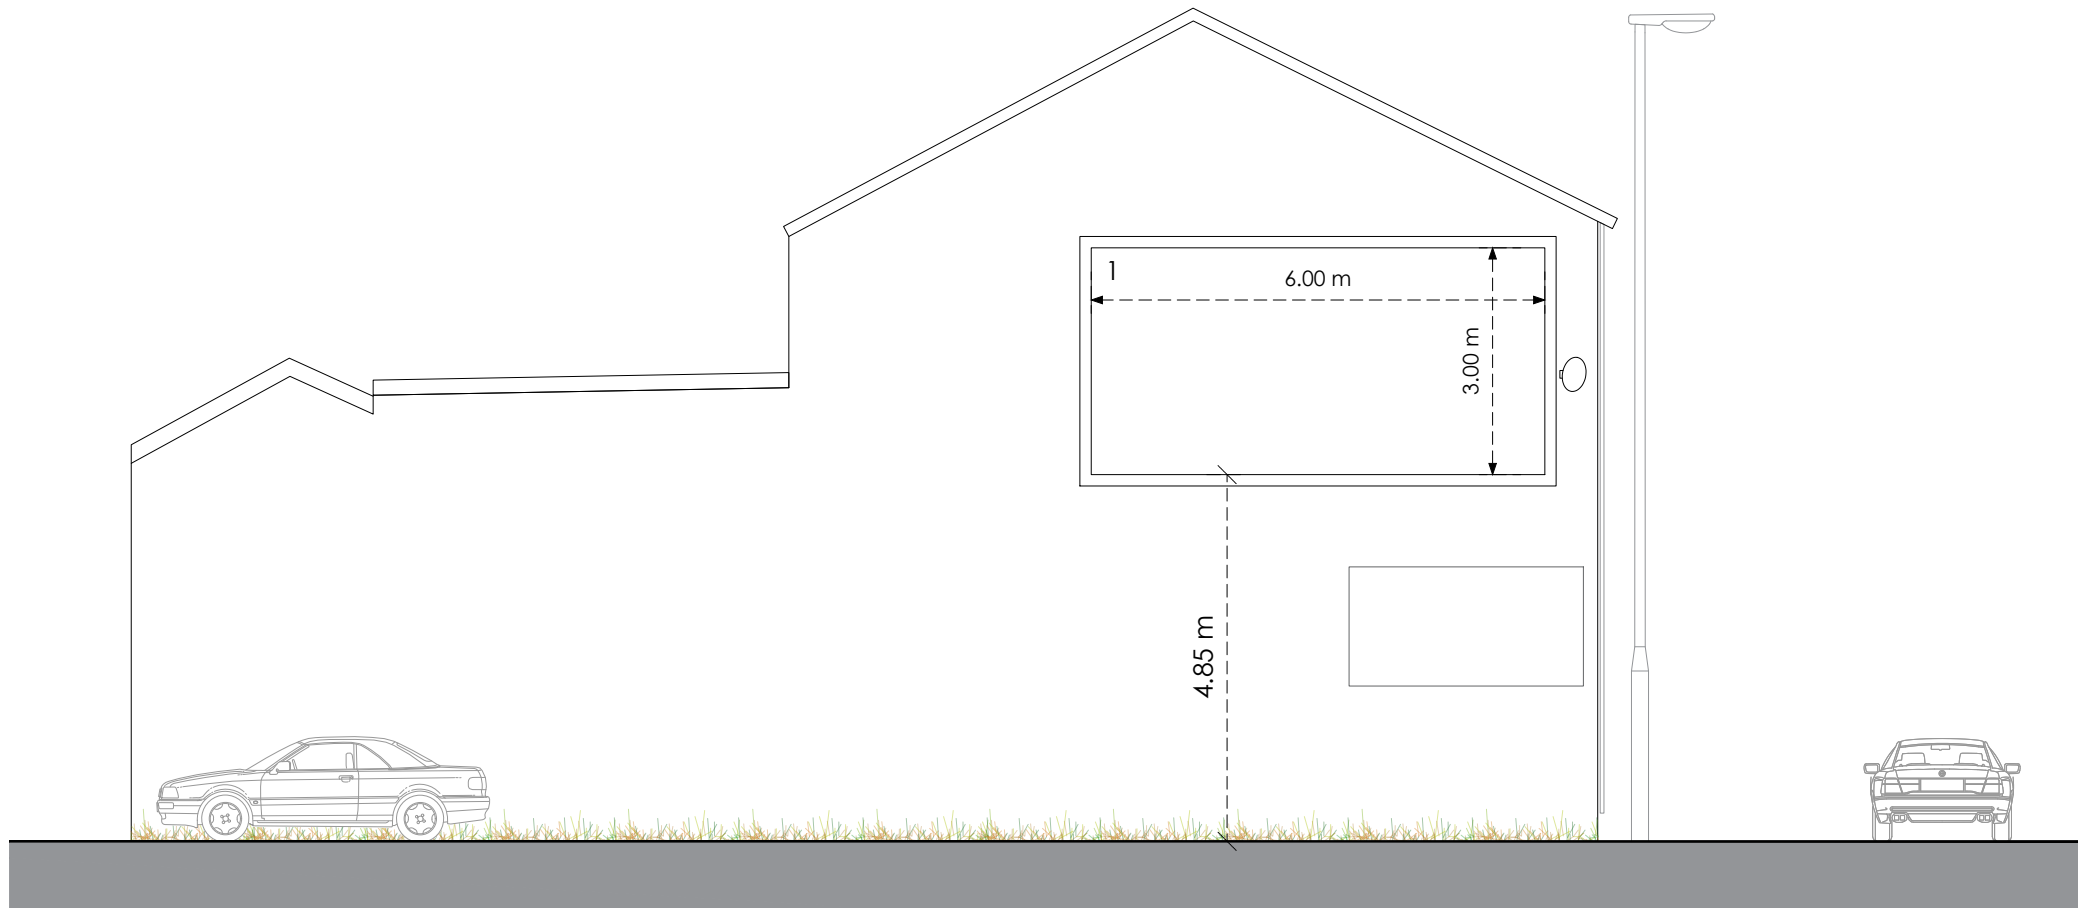

Front

0 4m 8m

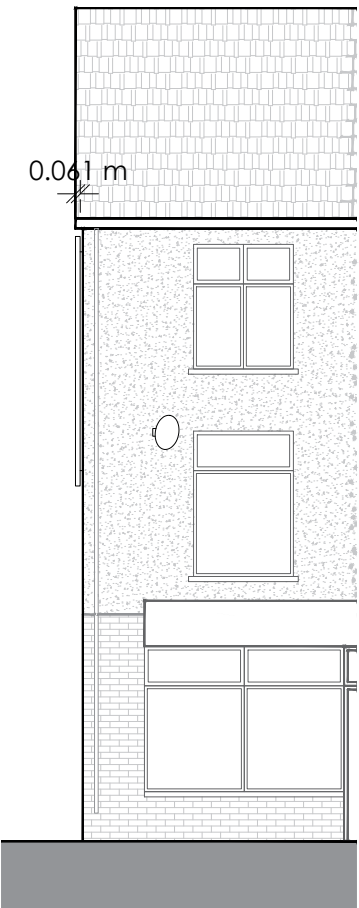

Side

Proposed

Title
Existing and Proposed Elevations

Address
147 Yorkshire Street, Rochdale, OL12
ODR, UK

Client

Job No.
27230

Issued
31/03/26

Scale
1:100 @ A3

Key
1. Proposed Digital Display

All information is to be checked on site for accuracy and fit. Only drawings with WD status with the most recent revision are to be used for construction.