


Location Plan

Site Address: Stable Hills, Chadwick Hall Road, Rochdale, OL11 4DJ

Date Produced: 20-Apr-2026

Scale: 1:1250 @A4

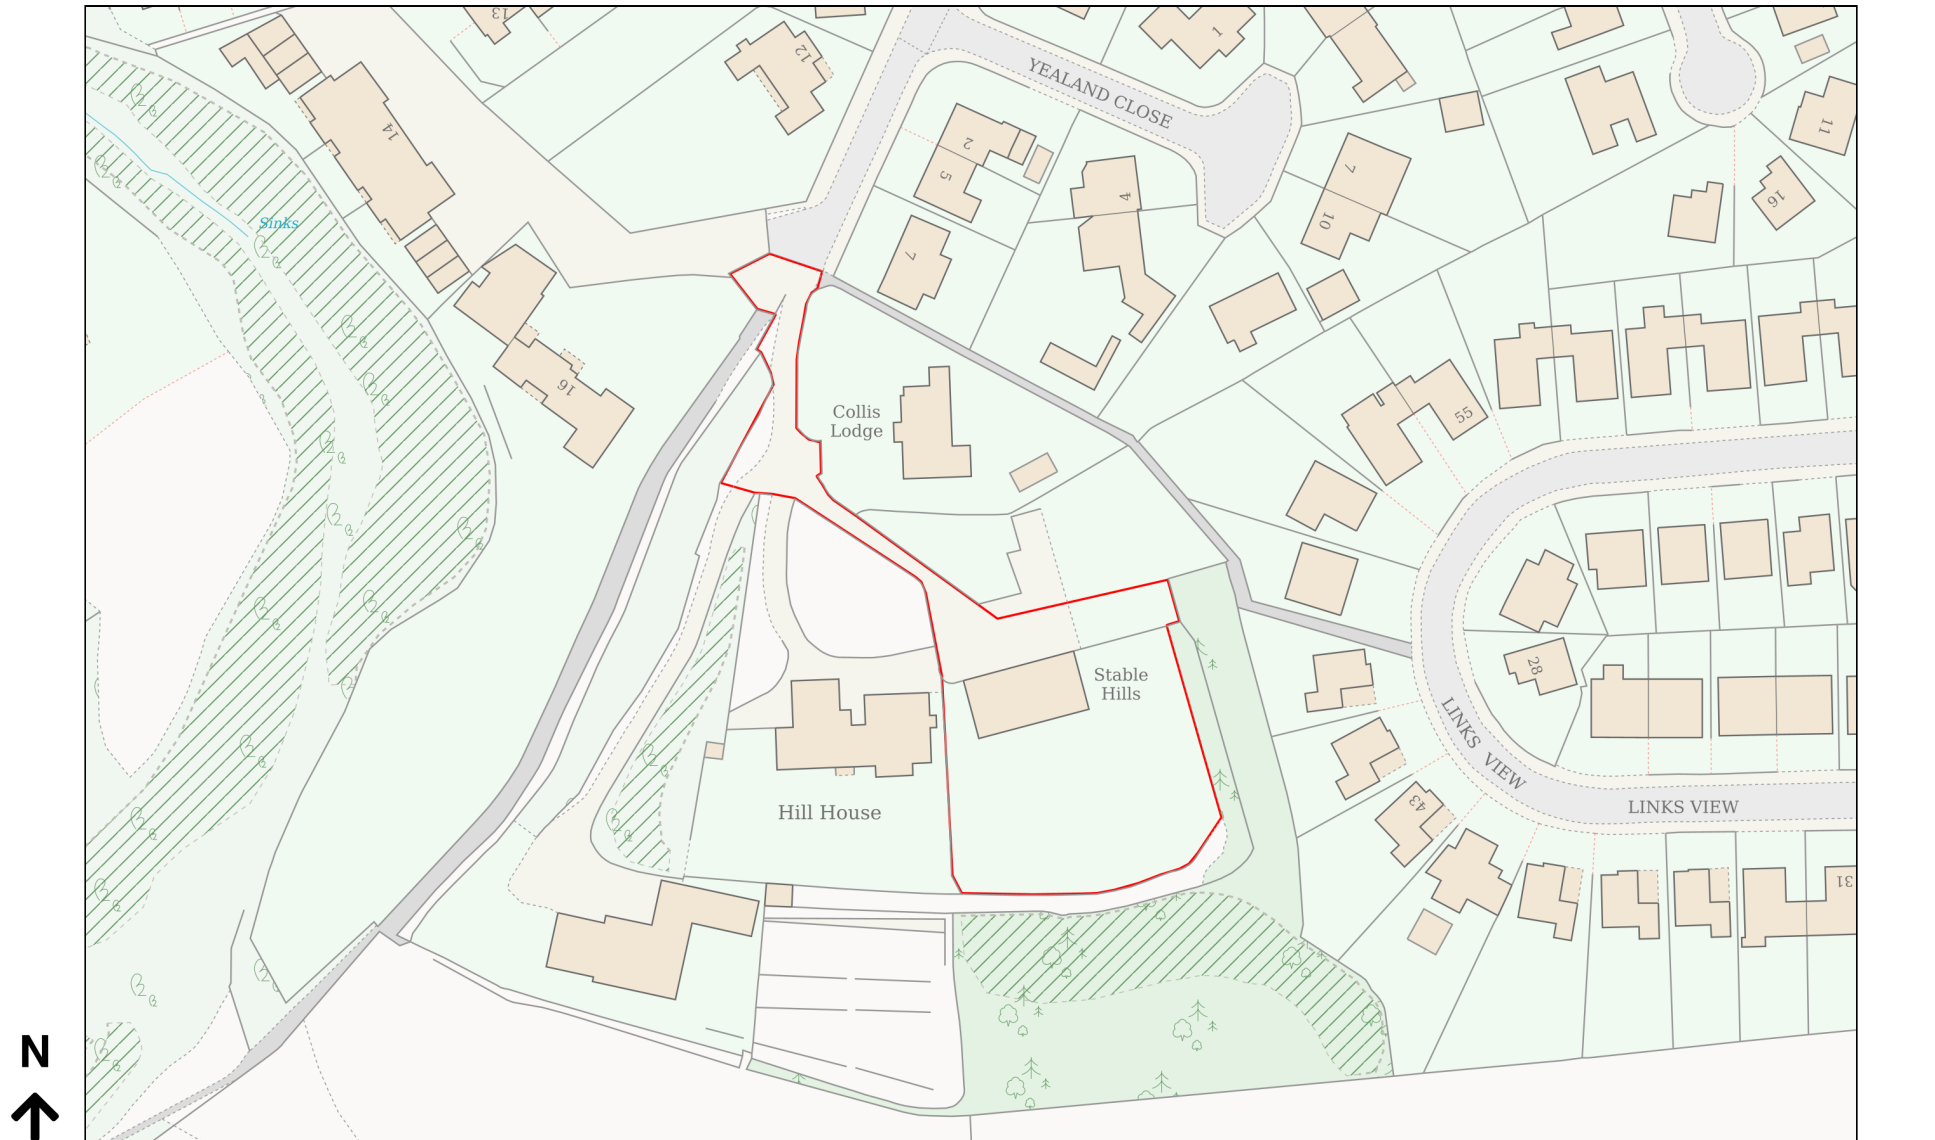

Planning Portal Reference: PP-14713409v2