


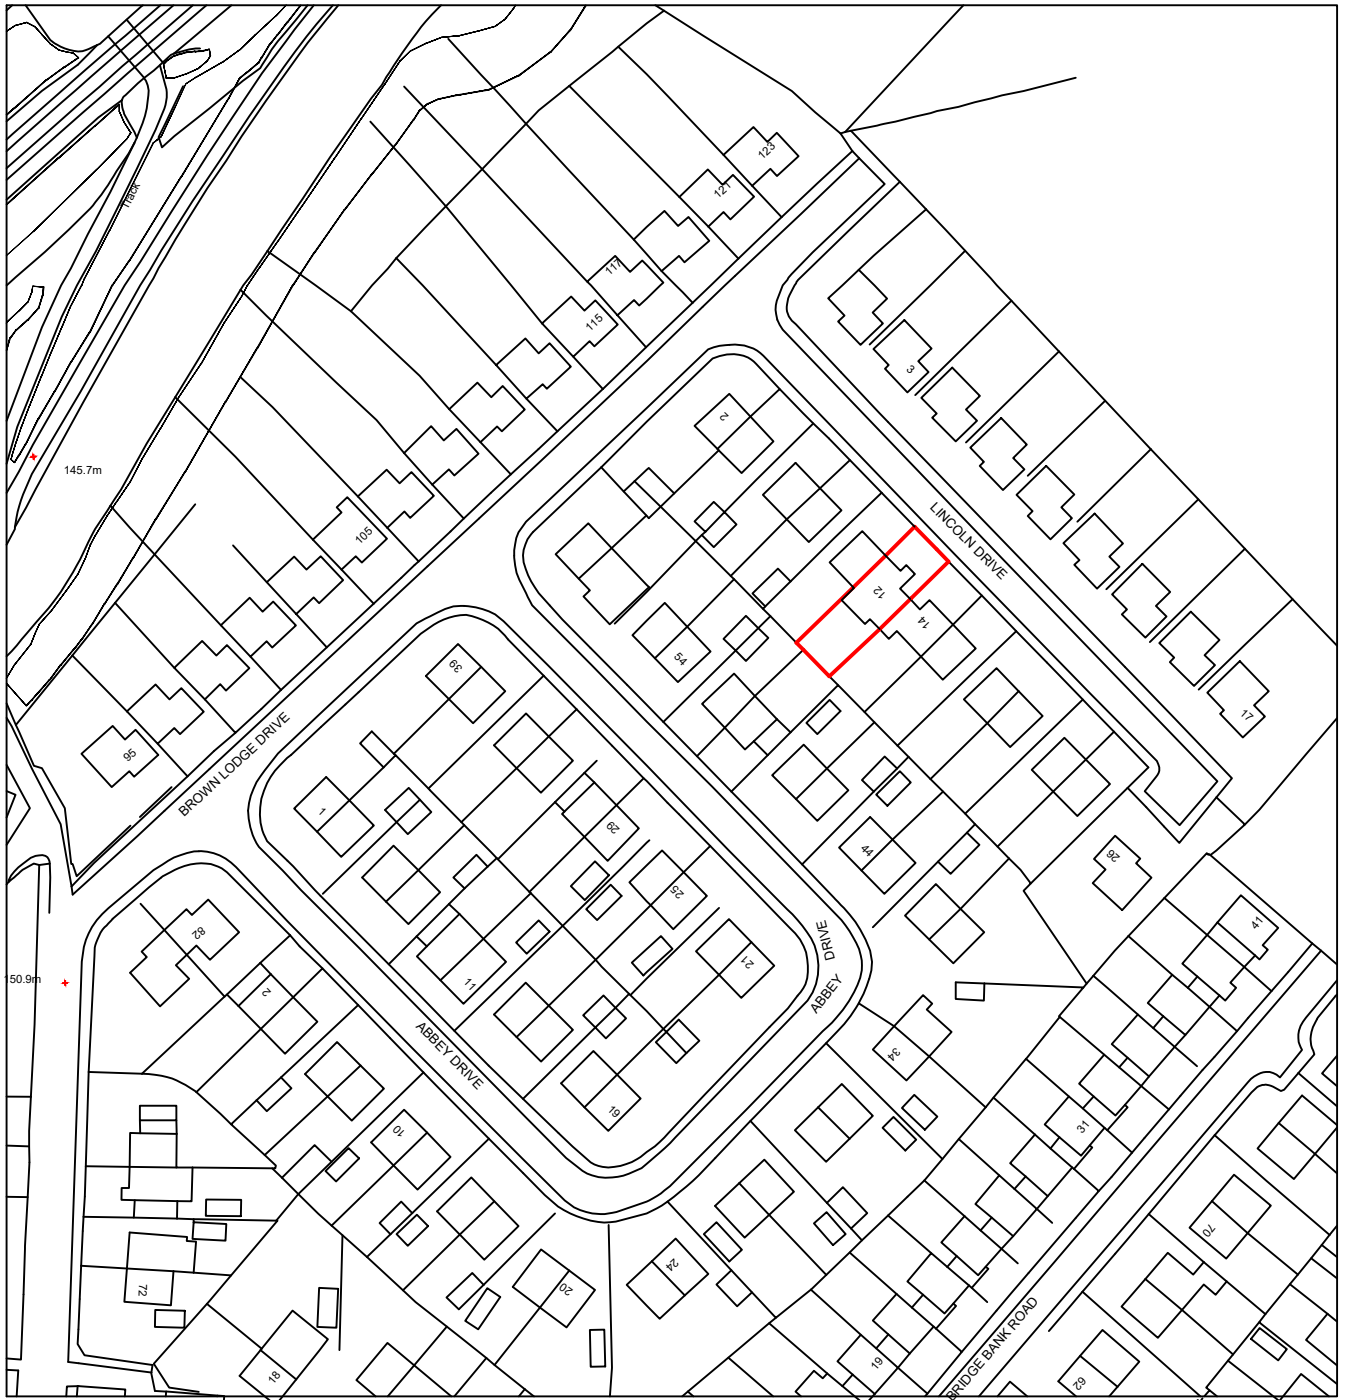

Scale 1:1250

SITE LOCATION PLAN

