



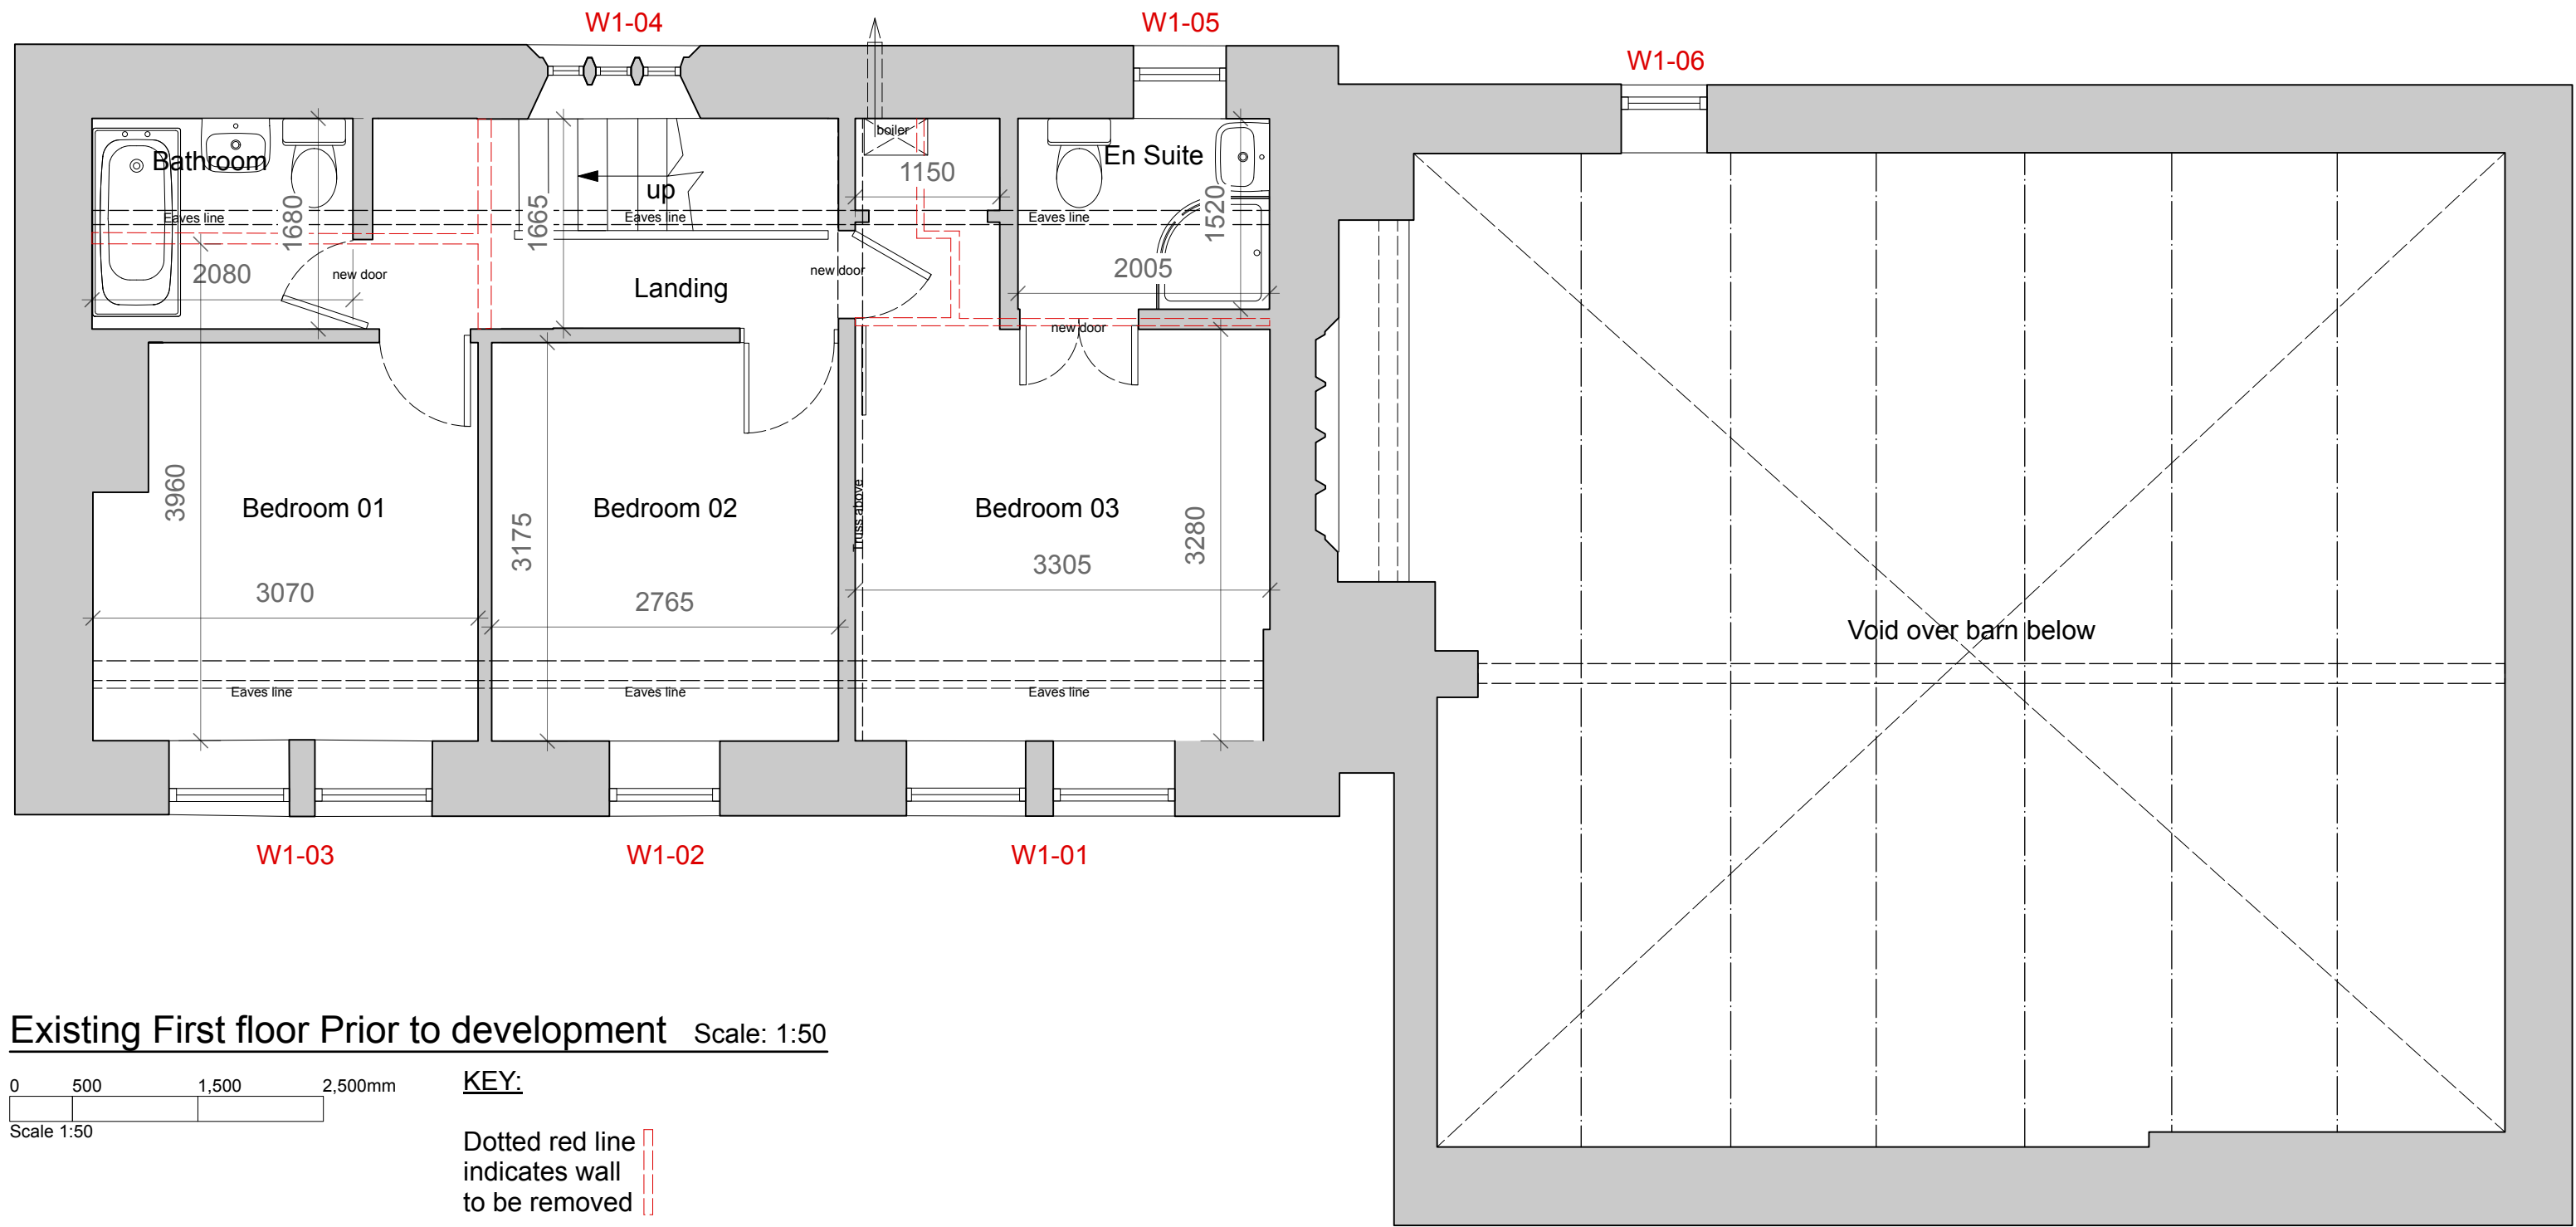

Existing First floor Prior to development Scale: 1:50

0 500 1,500 2,500mm
Scale 1:50

KEY:
Dotted red line
indicates wall
to be removed

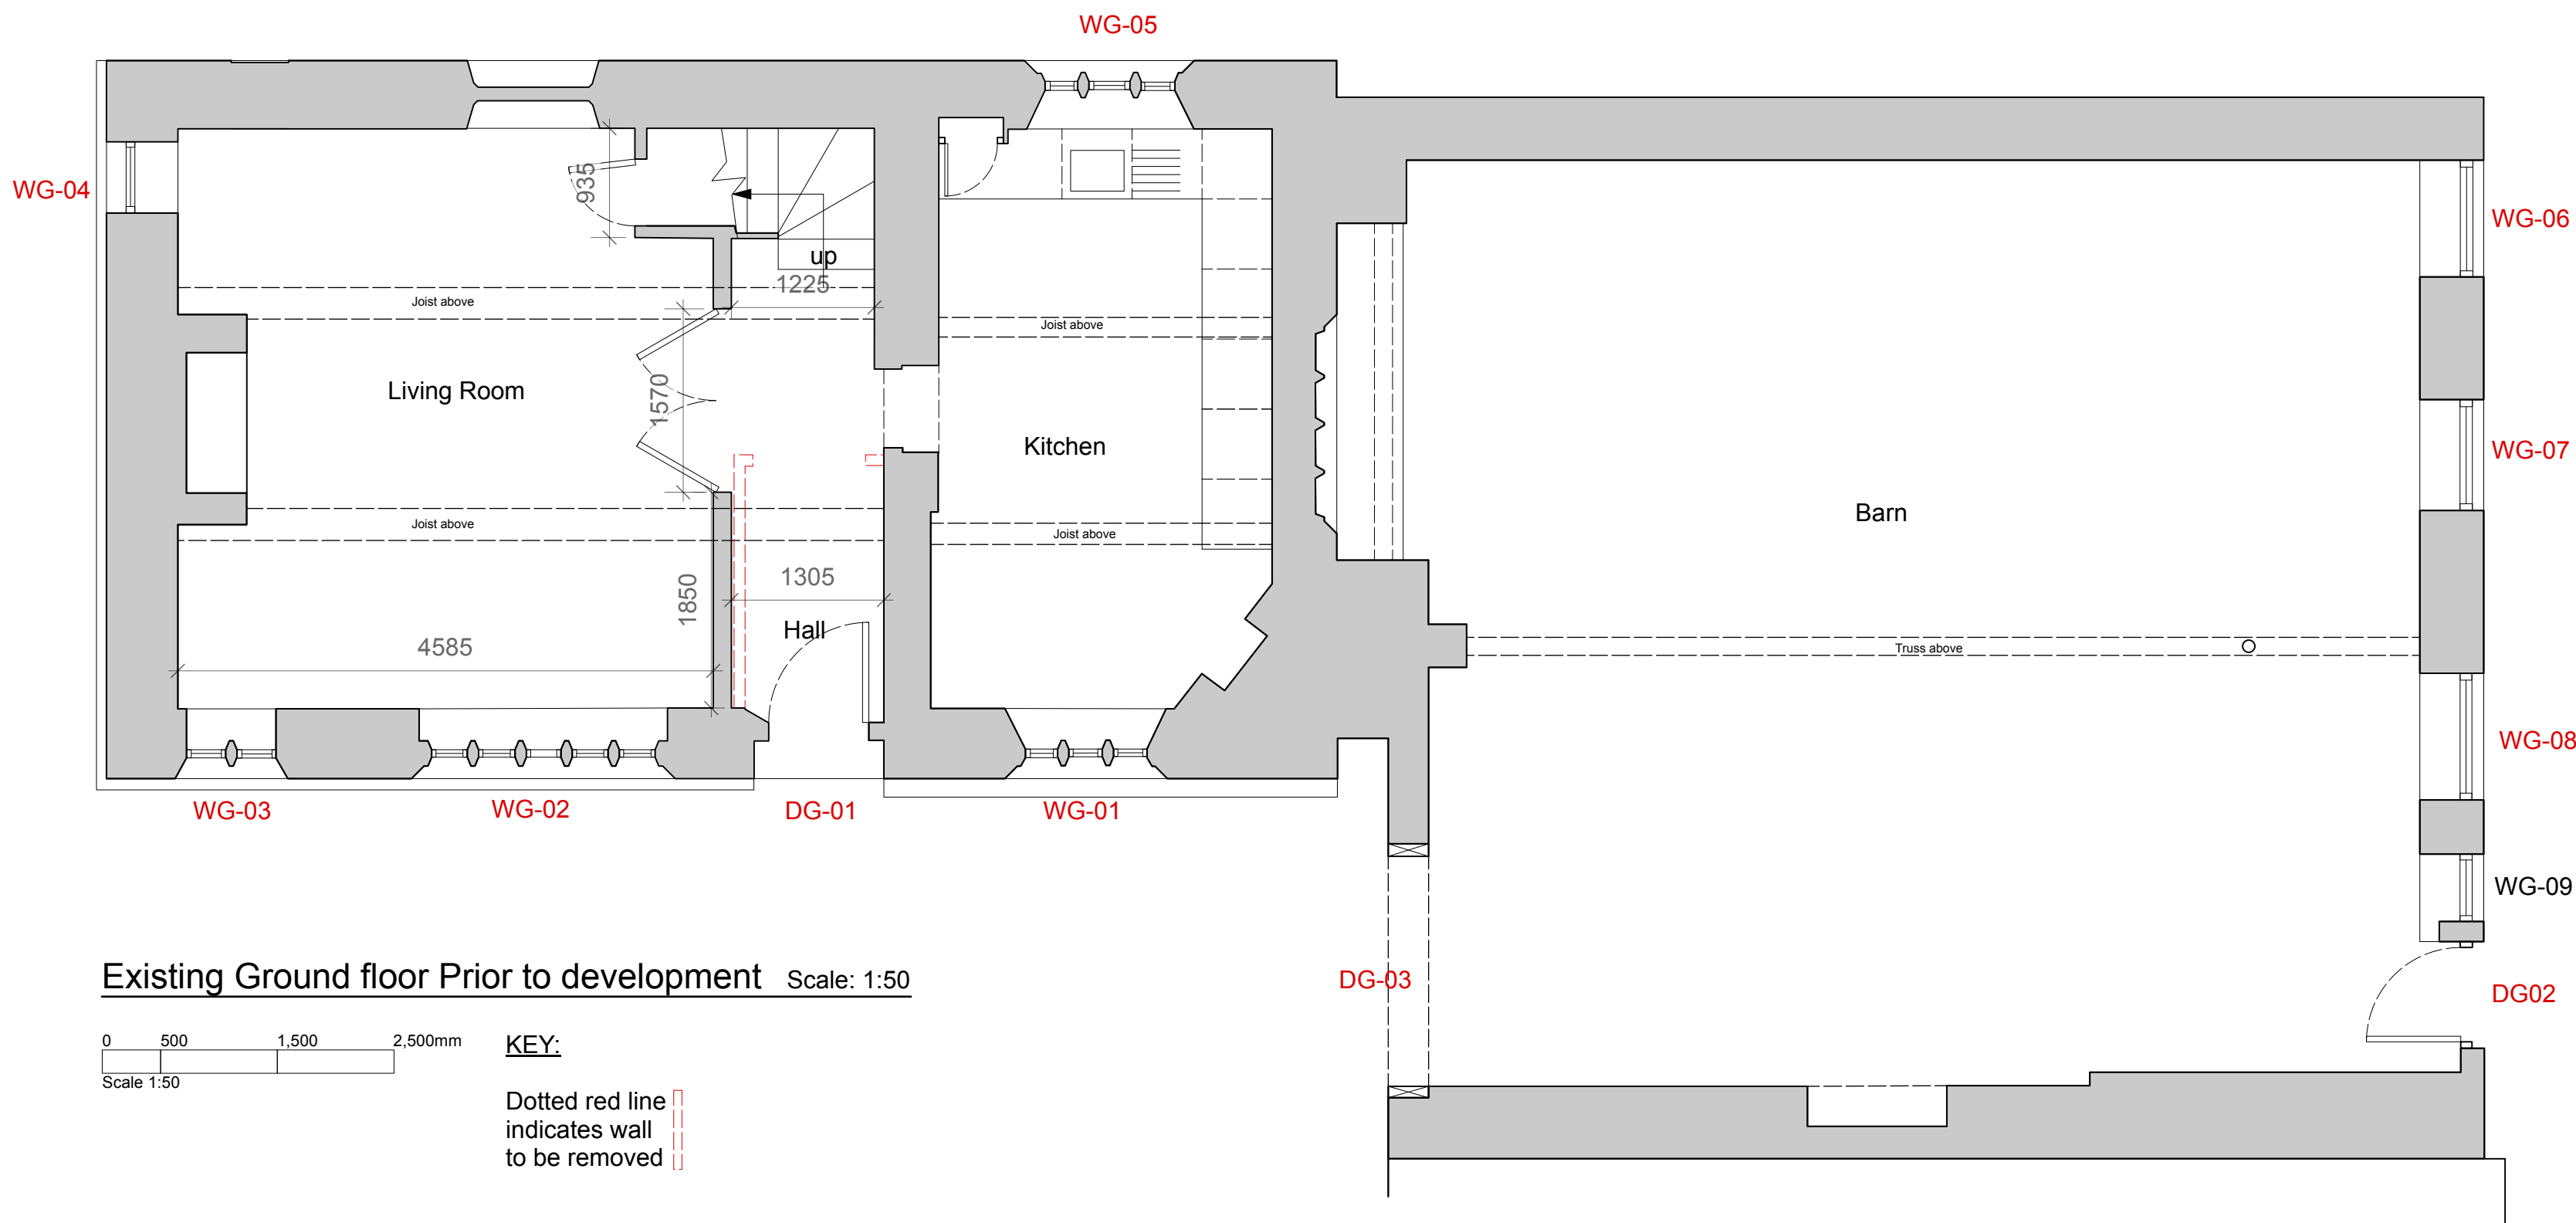

Existing Ground floor Prior to development Scale: 1:50

0 500 1,500 2,500mm
Scale 1:50

KEY:
Dotted red line
indicates wall
to be removed

Revision
Project
Address
Manor Farm,
Wolstenholme Fold,
Rochdale
Mrs L Cramb
Drawing
Proposed Plans

storah architecture
Chartered Architects
RIBA Chartered Practice

www.storah.com mail@storah.com 01706 813214
Scale Sheet Size Date Drawn
1:50 ISO A1 10/04/26 MB

Drawing Number Revision

26-013 - 300