


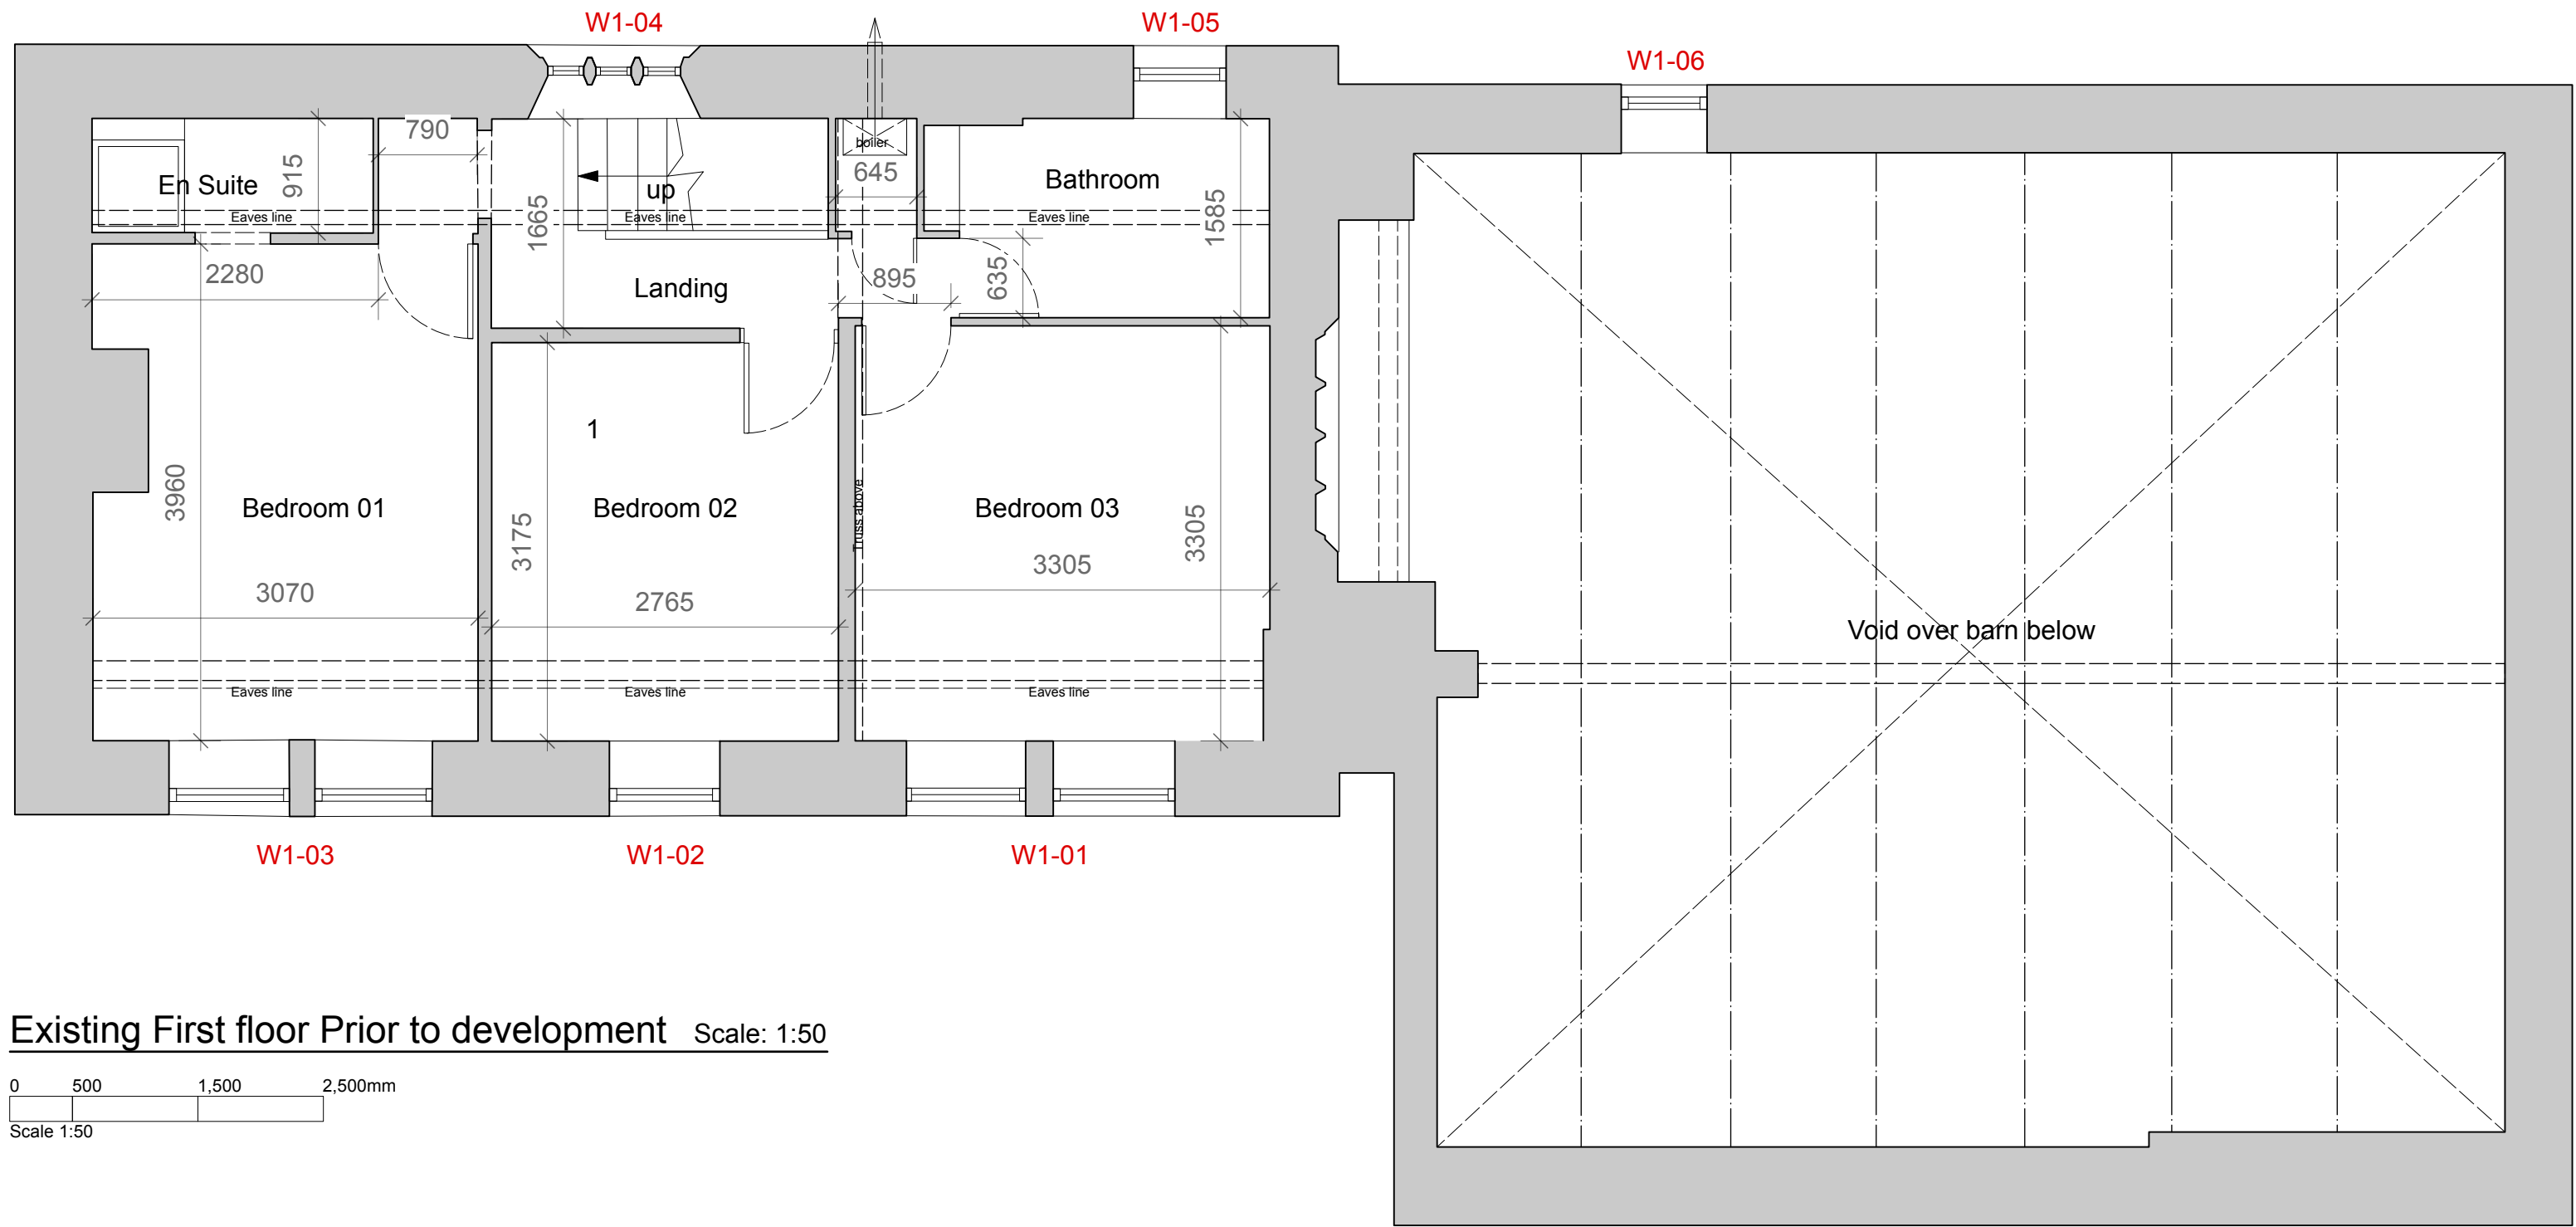


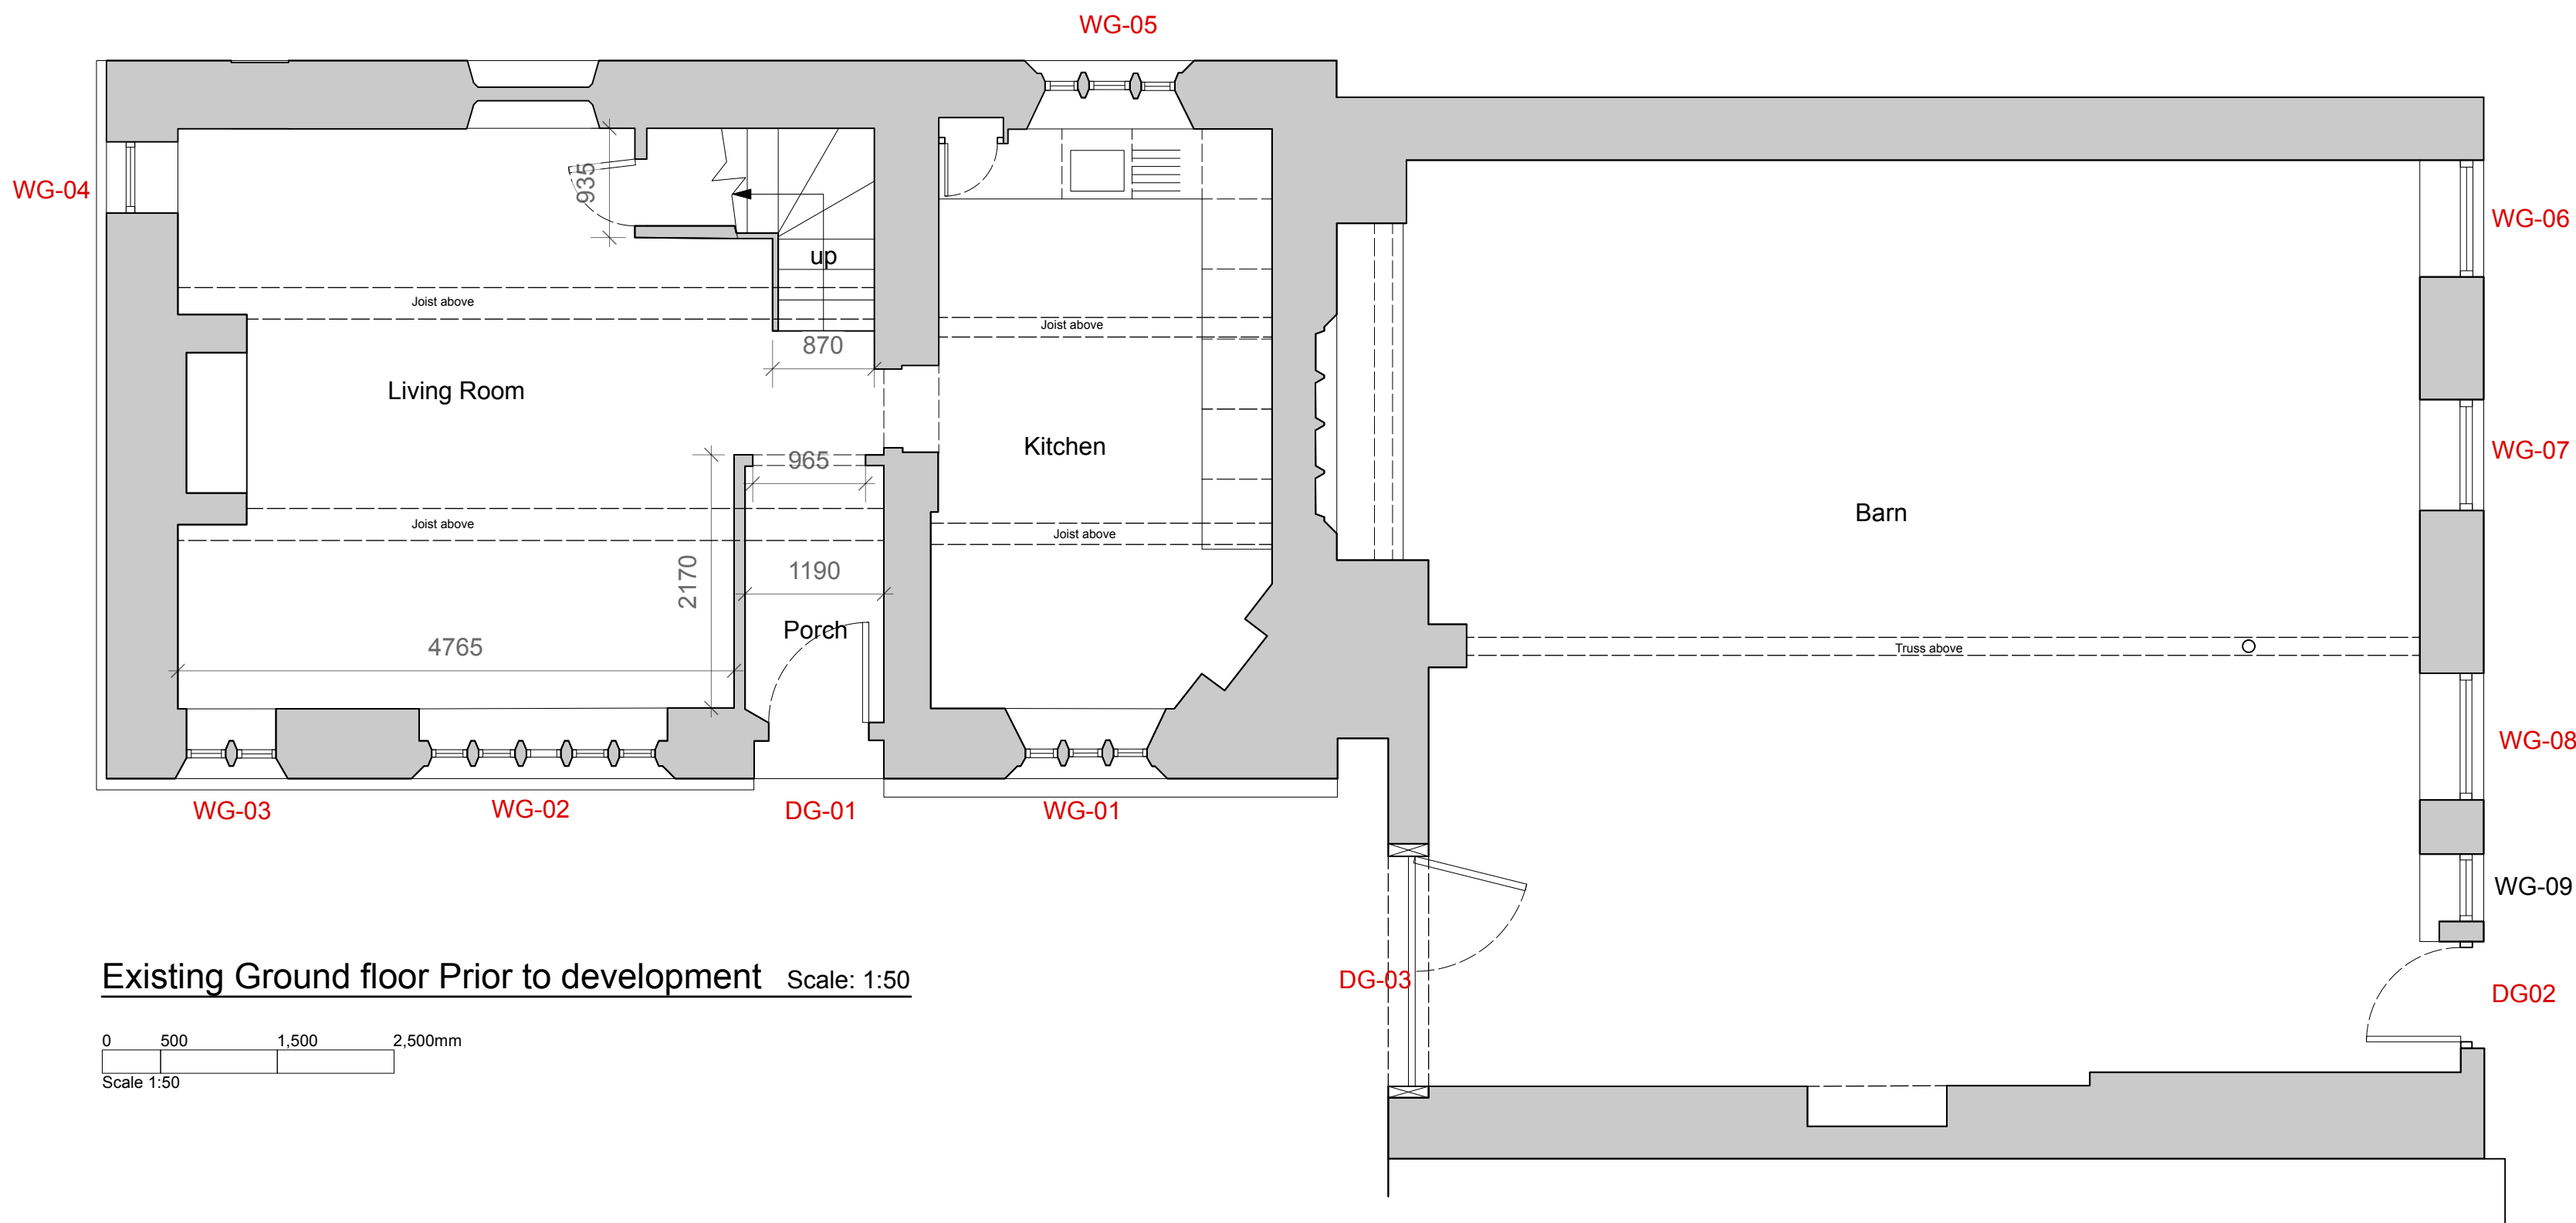

Existing First floor Prior to development Scale: 1:50

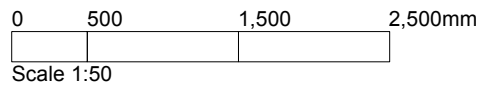

Existing Ground floor Prior to development Scale: 1:50

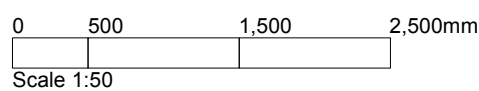

Revision
Project
Address
Drawing

Alterations to Existing Dwelling

Manor Farm,
Wolstenholme Fold,
Rochdale
Mrs L Cramb

Existing Plans



www.storah.com mail@storah.com 01706 813214
Scale Sheet Size Date Drawn
1:50 ISO A1 10/04/26 MB

Drawing Number Revision

26-013- 100