


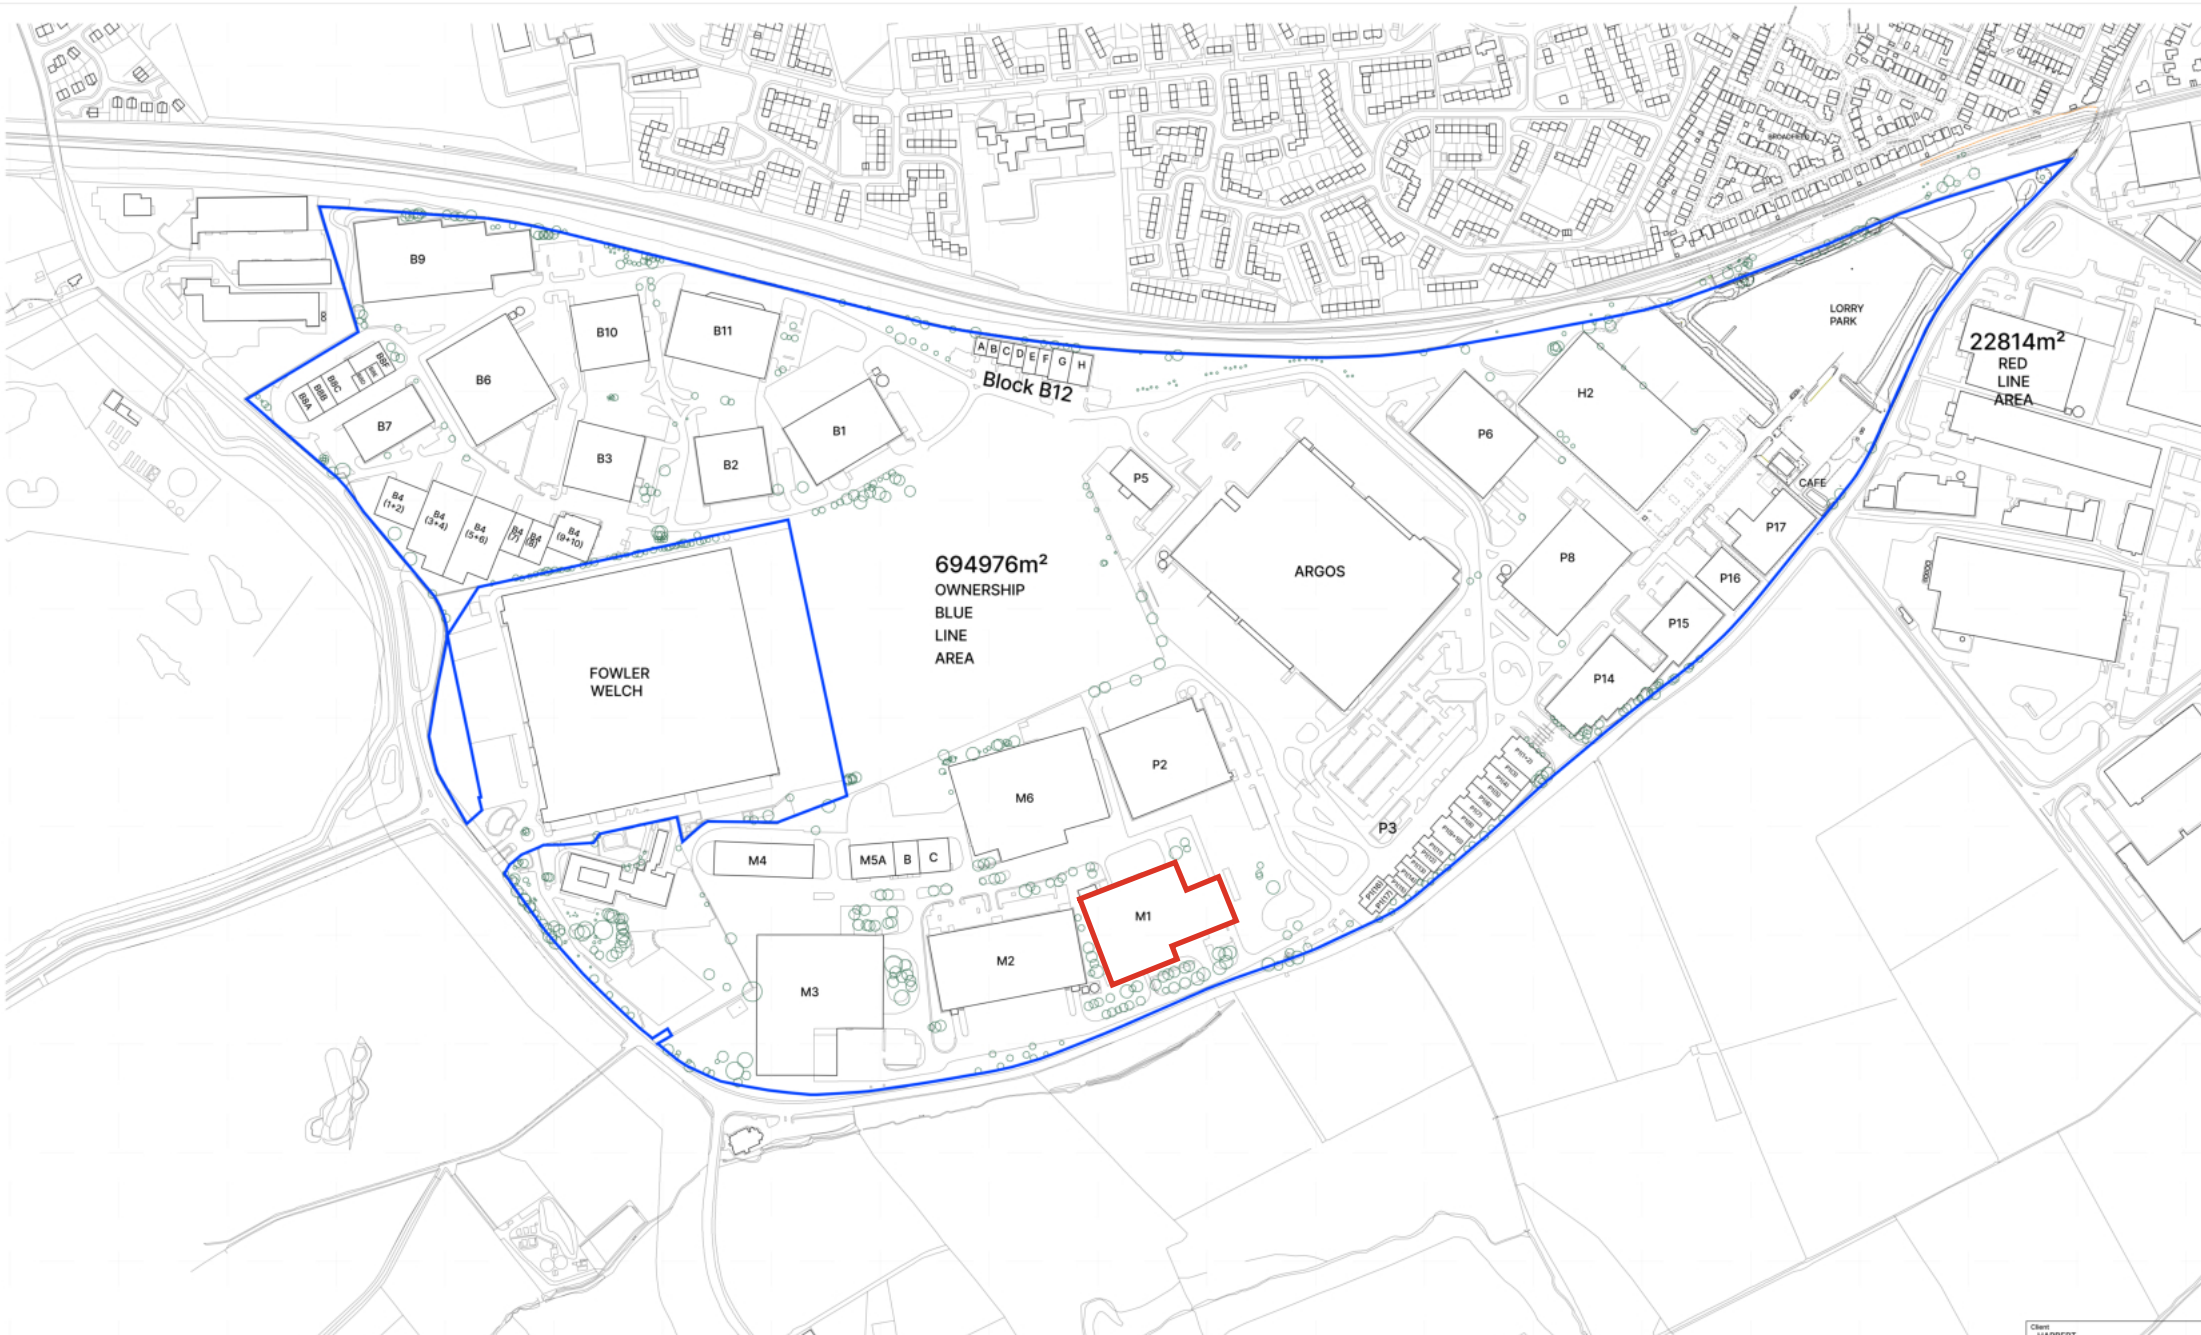

Client HARBERT	
Contract HEYWOOD DISTRIBUTION PARK HEYWOOD	
Drawing TRUCK STOP SITE LOCATION PLAN	
Drawing No. BCC-TS-009-001	Scale 1:2500@A1
Revision AND	Drawn AND
Date MAR '22	Checked

BLACK CAT
BUILDING CONSULTANCY