




Site Application Area

562sqm / 0.13 Acres

Site Ownership Area

9,855sqm / 2.4 Acres

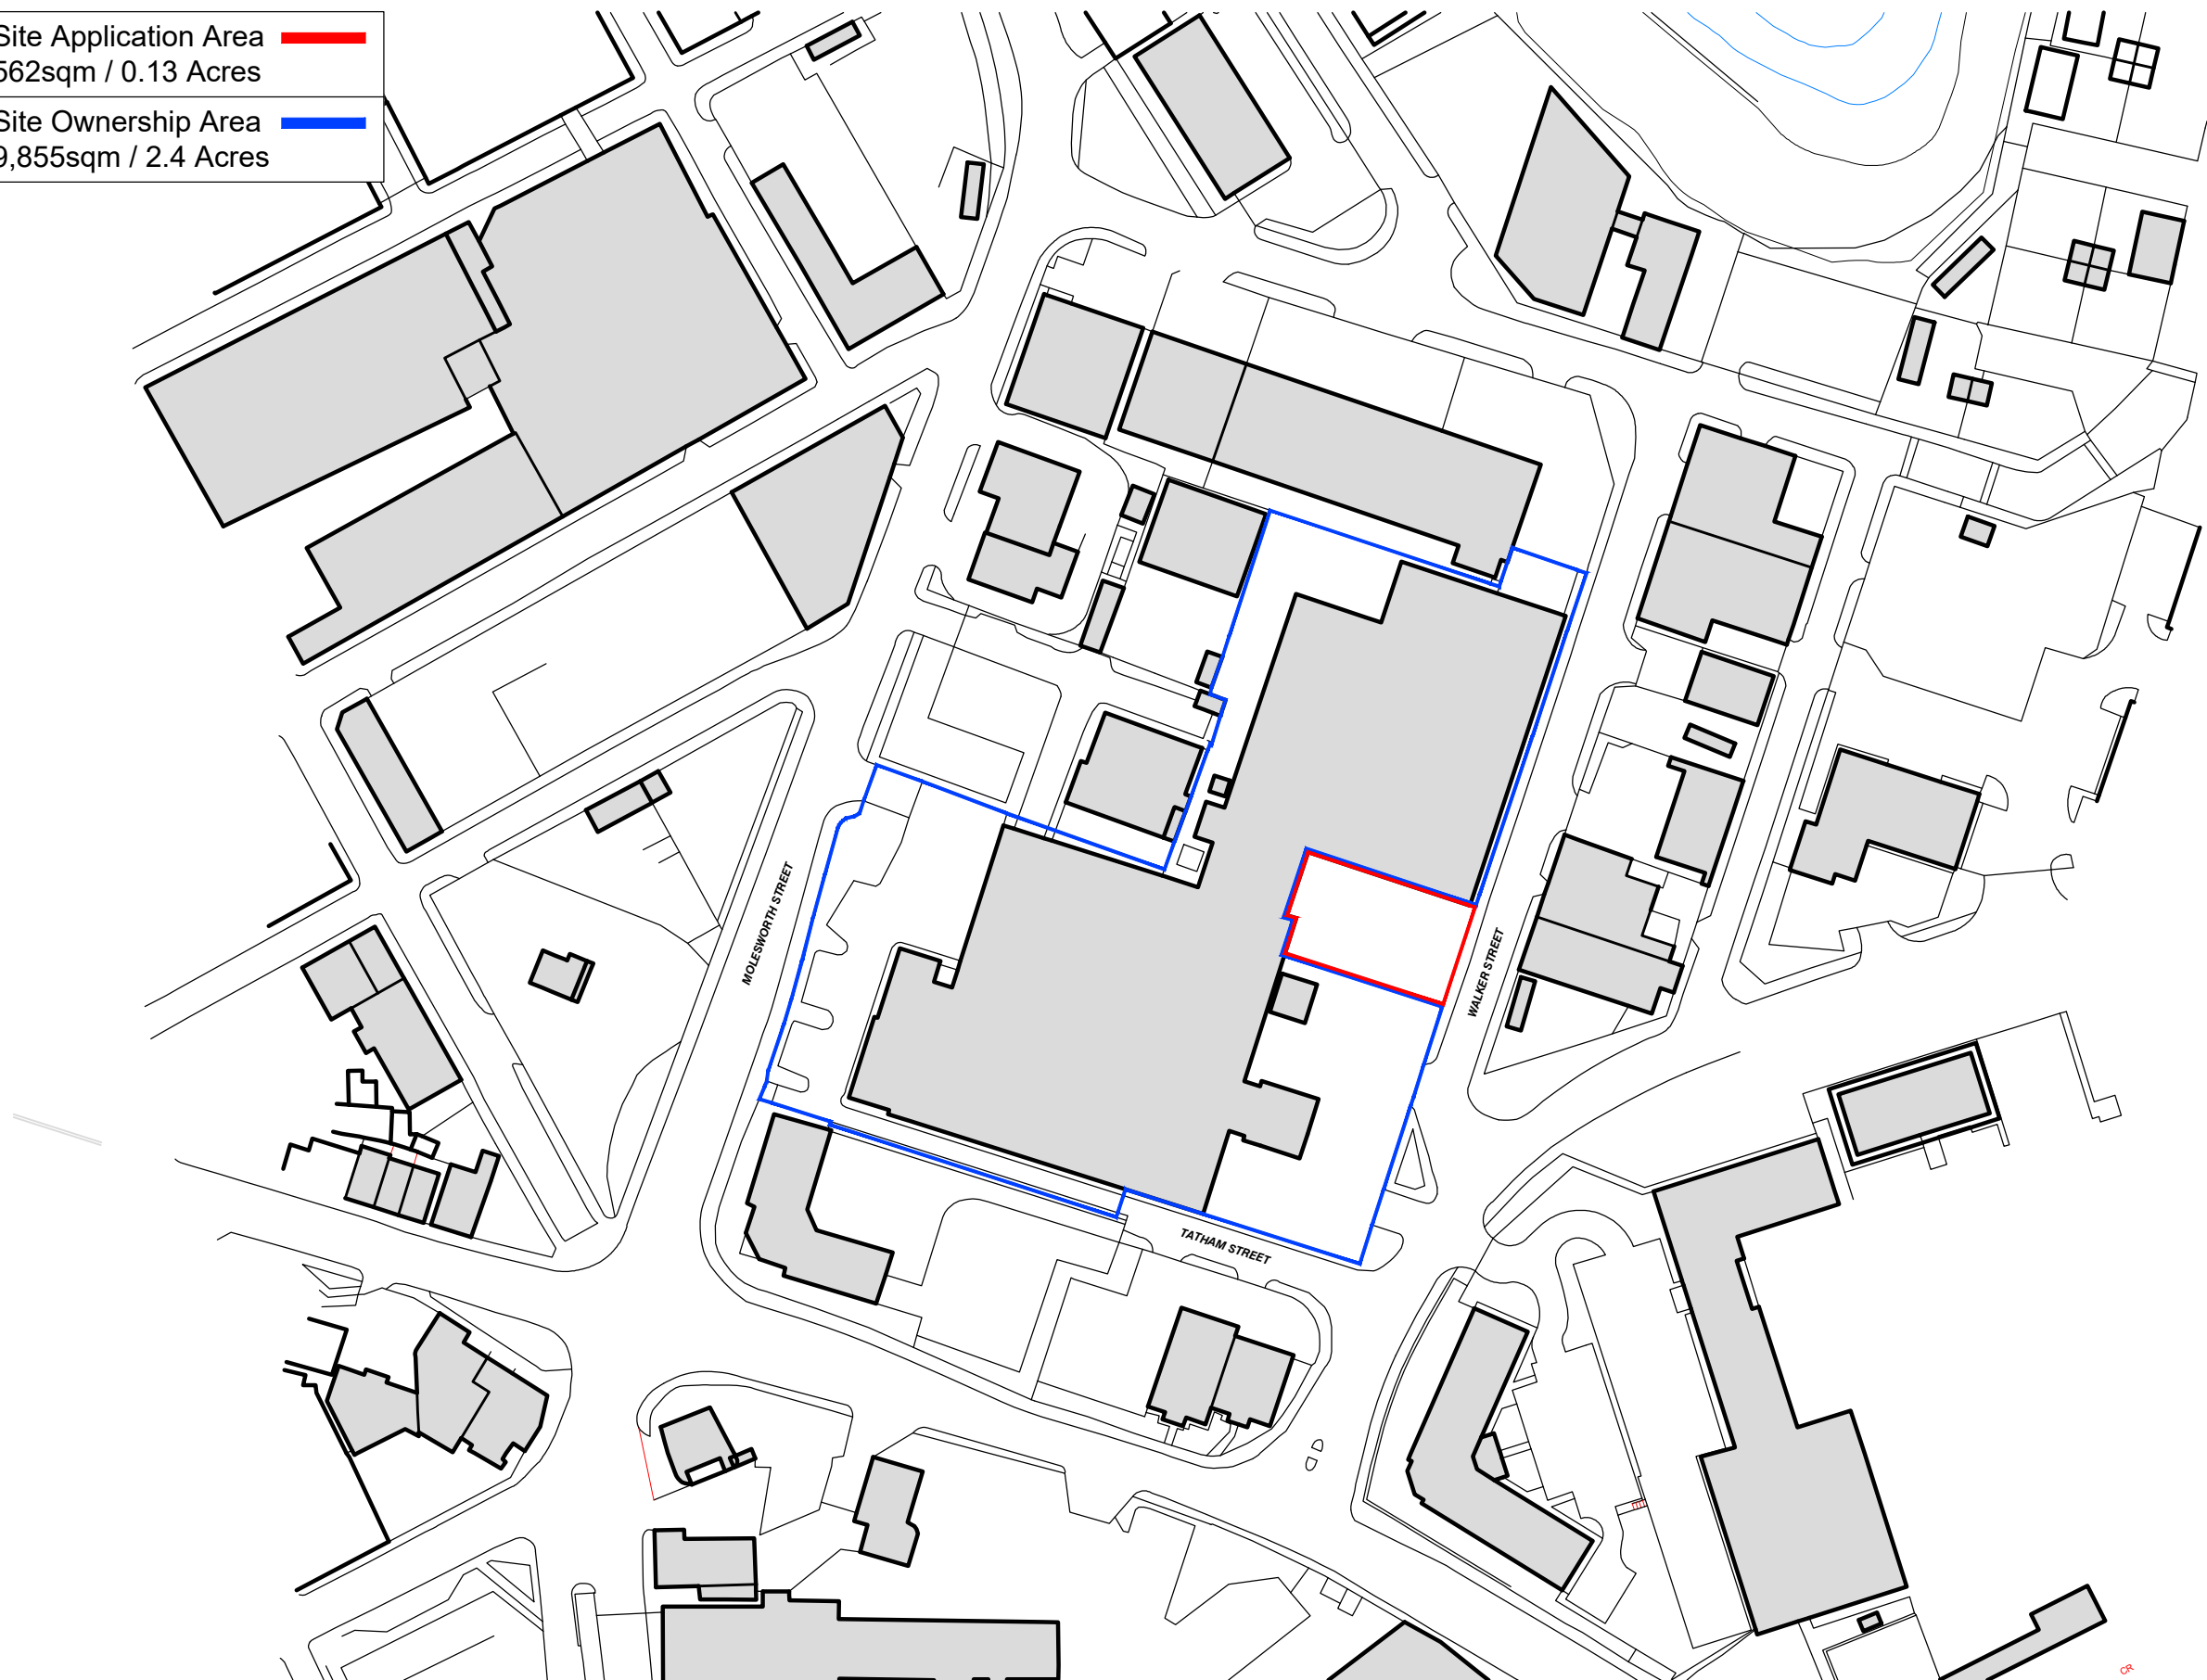

PLEASE NOTE

1. DO NOT scale from this drawing, use figured dimensions only.

2. All dimensions to be checked on site by the contractor.

3. Please report any discrepancies to JHA Ltd immediately.

4. All setting out dimensions are approximate. To be marked out on site for approval by JHA Ltd prior to construction.

NOTES:

*	**/**/**	Description of Revision	***
Ref	Date	Revision	Initial

Project / Client:

PROPOSED EXTENSION
AT
MOLESWORTH STREET, ROCHDALE
FOR
TAYLOR ENGINEERING

Issue:

PLANNING ISSUE

Drawing Title:

LOCATION PLAN



JHA Pulmann,
18A Bridge Street
Milnrow, Rochdale,
OL16 3ND

 01302 364565

 enquiries@j-h-a.co.uk

 www.j-h-a.co.uk

Scale:

1:1250

Drawn By:

JW

Drawing No:

M25/017/100

Date:

APRIL 2026

Checked By:

JA

Sheet Size:

A3

© This drawing is the copyright of JHA Architecture and shall not be reproduced without permission