



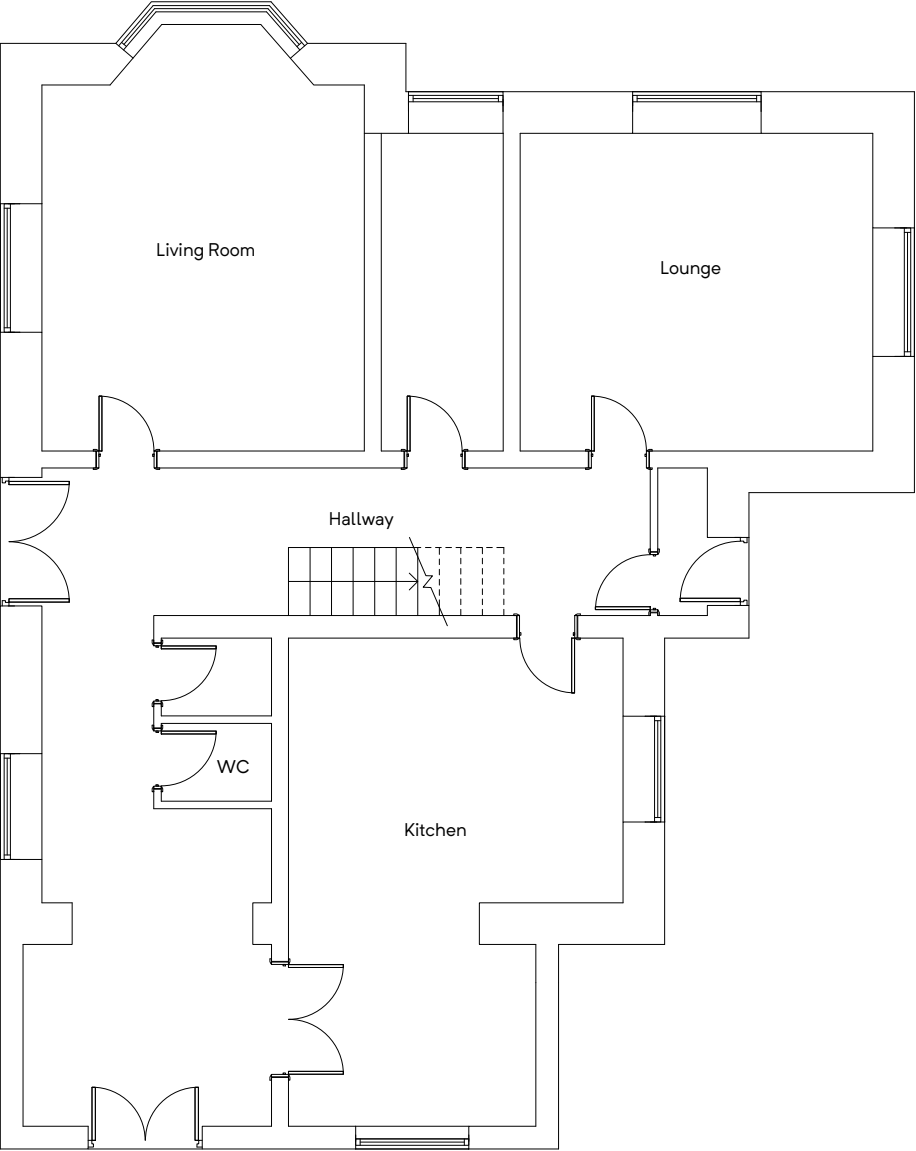

GROUND FLOOR PLAN
(EXISTING)

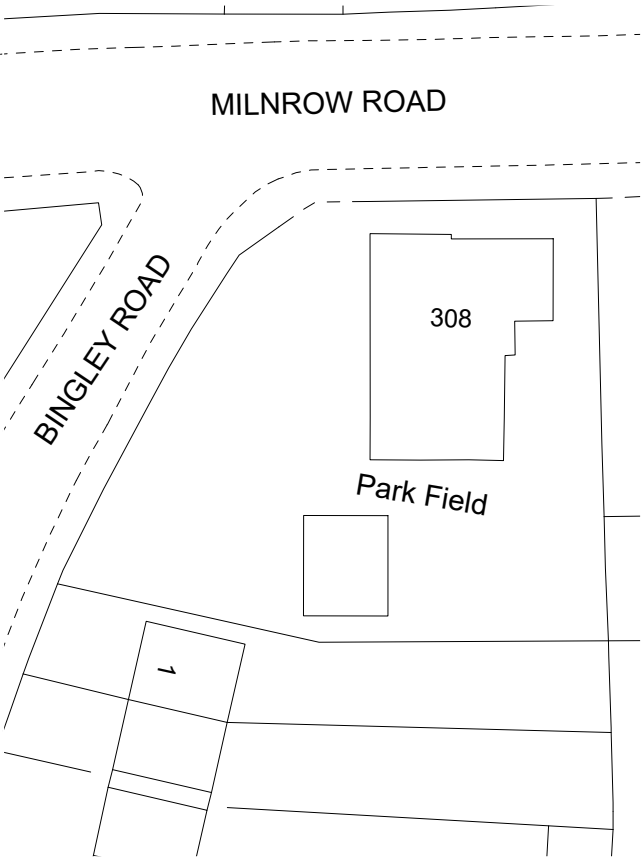

SITE PLAN
(EXISTING)

Building Design Services M.FAROOQ 418 Bury Road Rochdale OL11 5EU 01706 712231 0796 7605 763 bds	<u>For:</u>	<u>Scale:</u>
	MR SHAHED MALEK	(Plan) 1:100 @ A3
	PROPOSED CONSERVATORY AT	(Elevation) 1:100 @ A3
	308 MILNROW ROAD ROCHDALE OL16 5BU	(Site Plan) 1:500 @ A3
<u>Job No. & Sheet</u>		2421/1




FRONT ELEVATION
(EXISTING)




REAR ELEVATION
(EXISTING)



SIDE ELEVATION
(EXISTING)

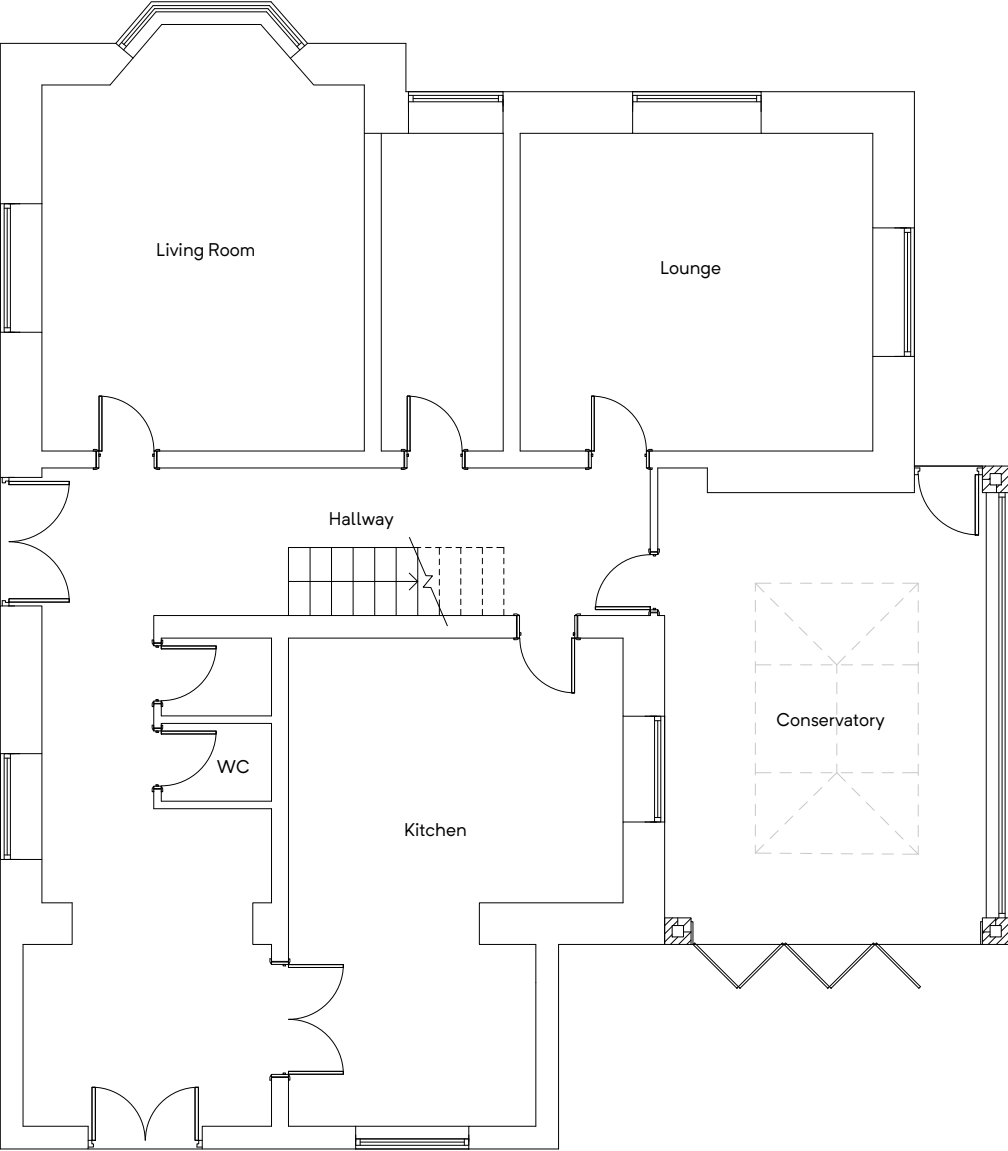

GROUND FLOOR PLAN
(PROPOSED)

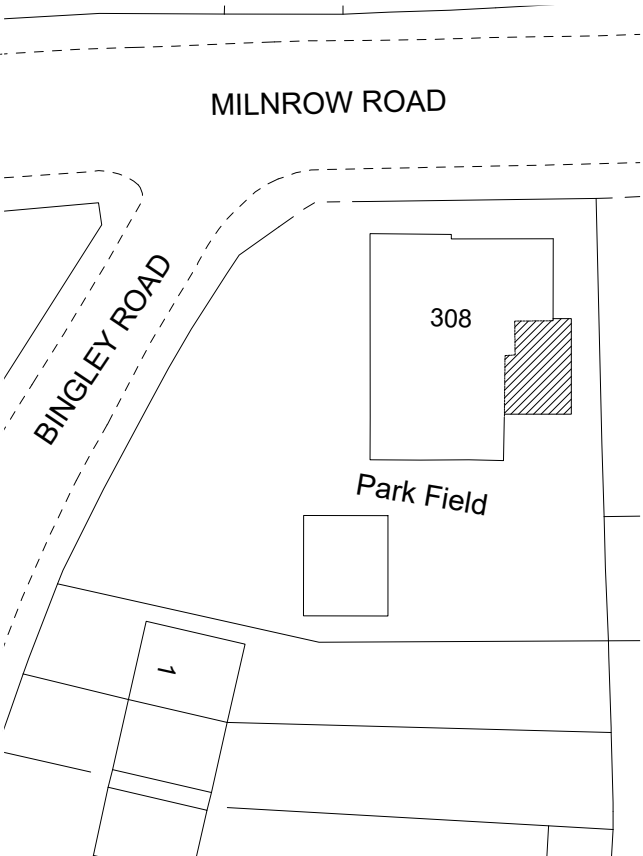


SITE PLAN
(PROPOSED)


Building Design Services M.FAROOQ 418 Bury Road Rochdale OL11 5EU 01706 712231 0796 7605 763 bds	For: MR SHAHED MALEK	Scale: (Plan) 1:100 @ A3
	PROPOSED CONSERVATORY AT	(Site Plan) 1:500 @ A3
	308 MILNROW ROAD ROCHDALE OL16 5BU	Job No. & Sheet 2421/3



FRONT ELEVATION
(PROPOSED)

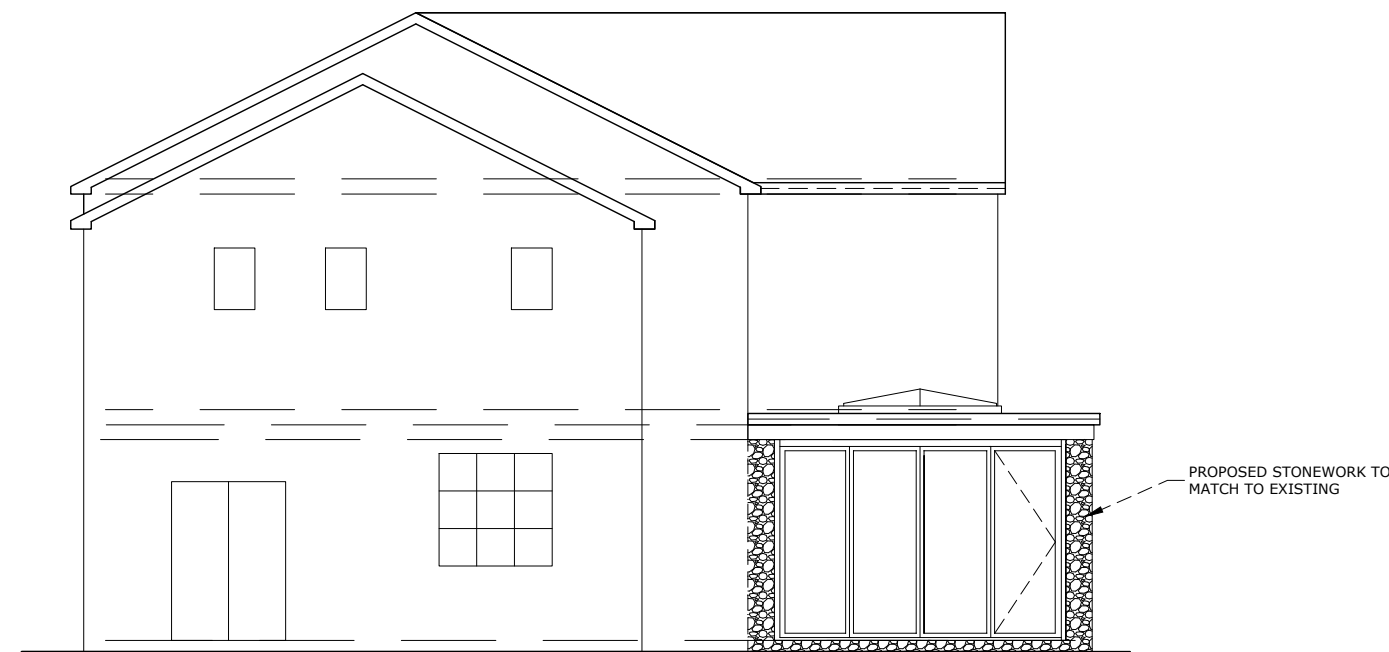

REAR ELEVATION
(PROPOSED)

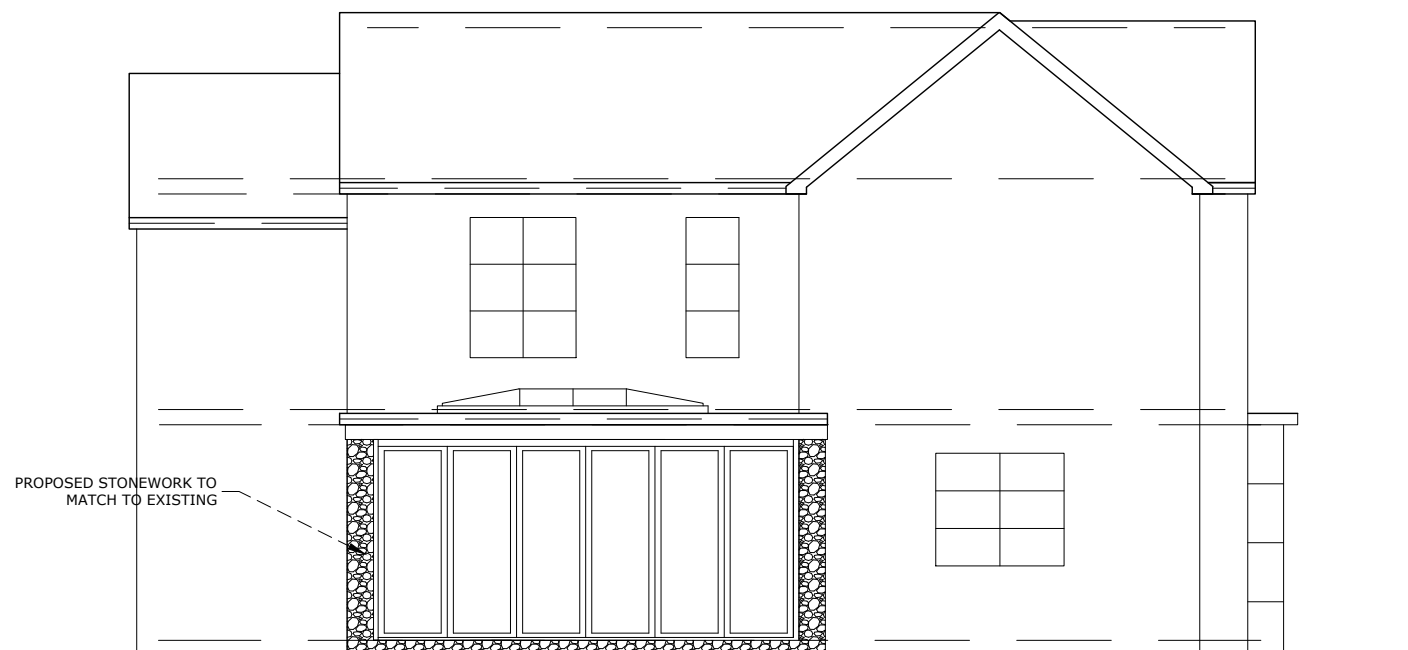

SIDE ELEVATION
(PROPOSED)

Building Design Services

For:

Scale:

M.FAROOQ
418 Bury Road
Rochdale
OL11 5EU
01706 712231
0796 7605 763

MR SHAHED MALEK

PROPOSED
CONSERVATORY AT

(Elevation)
1:100 @ A3

bds

308 MILNROW ROAD
ROCHDALE
OL16 5BU

Job No. & Sheet

2421/4