


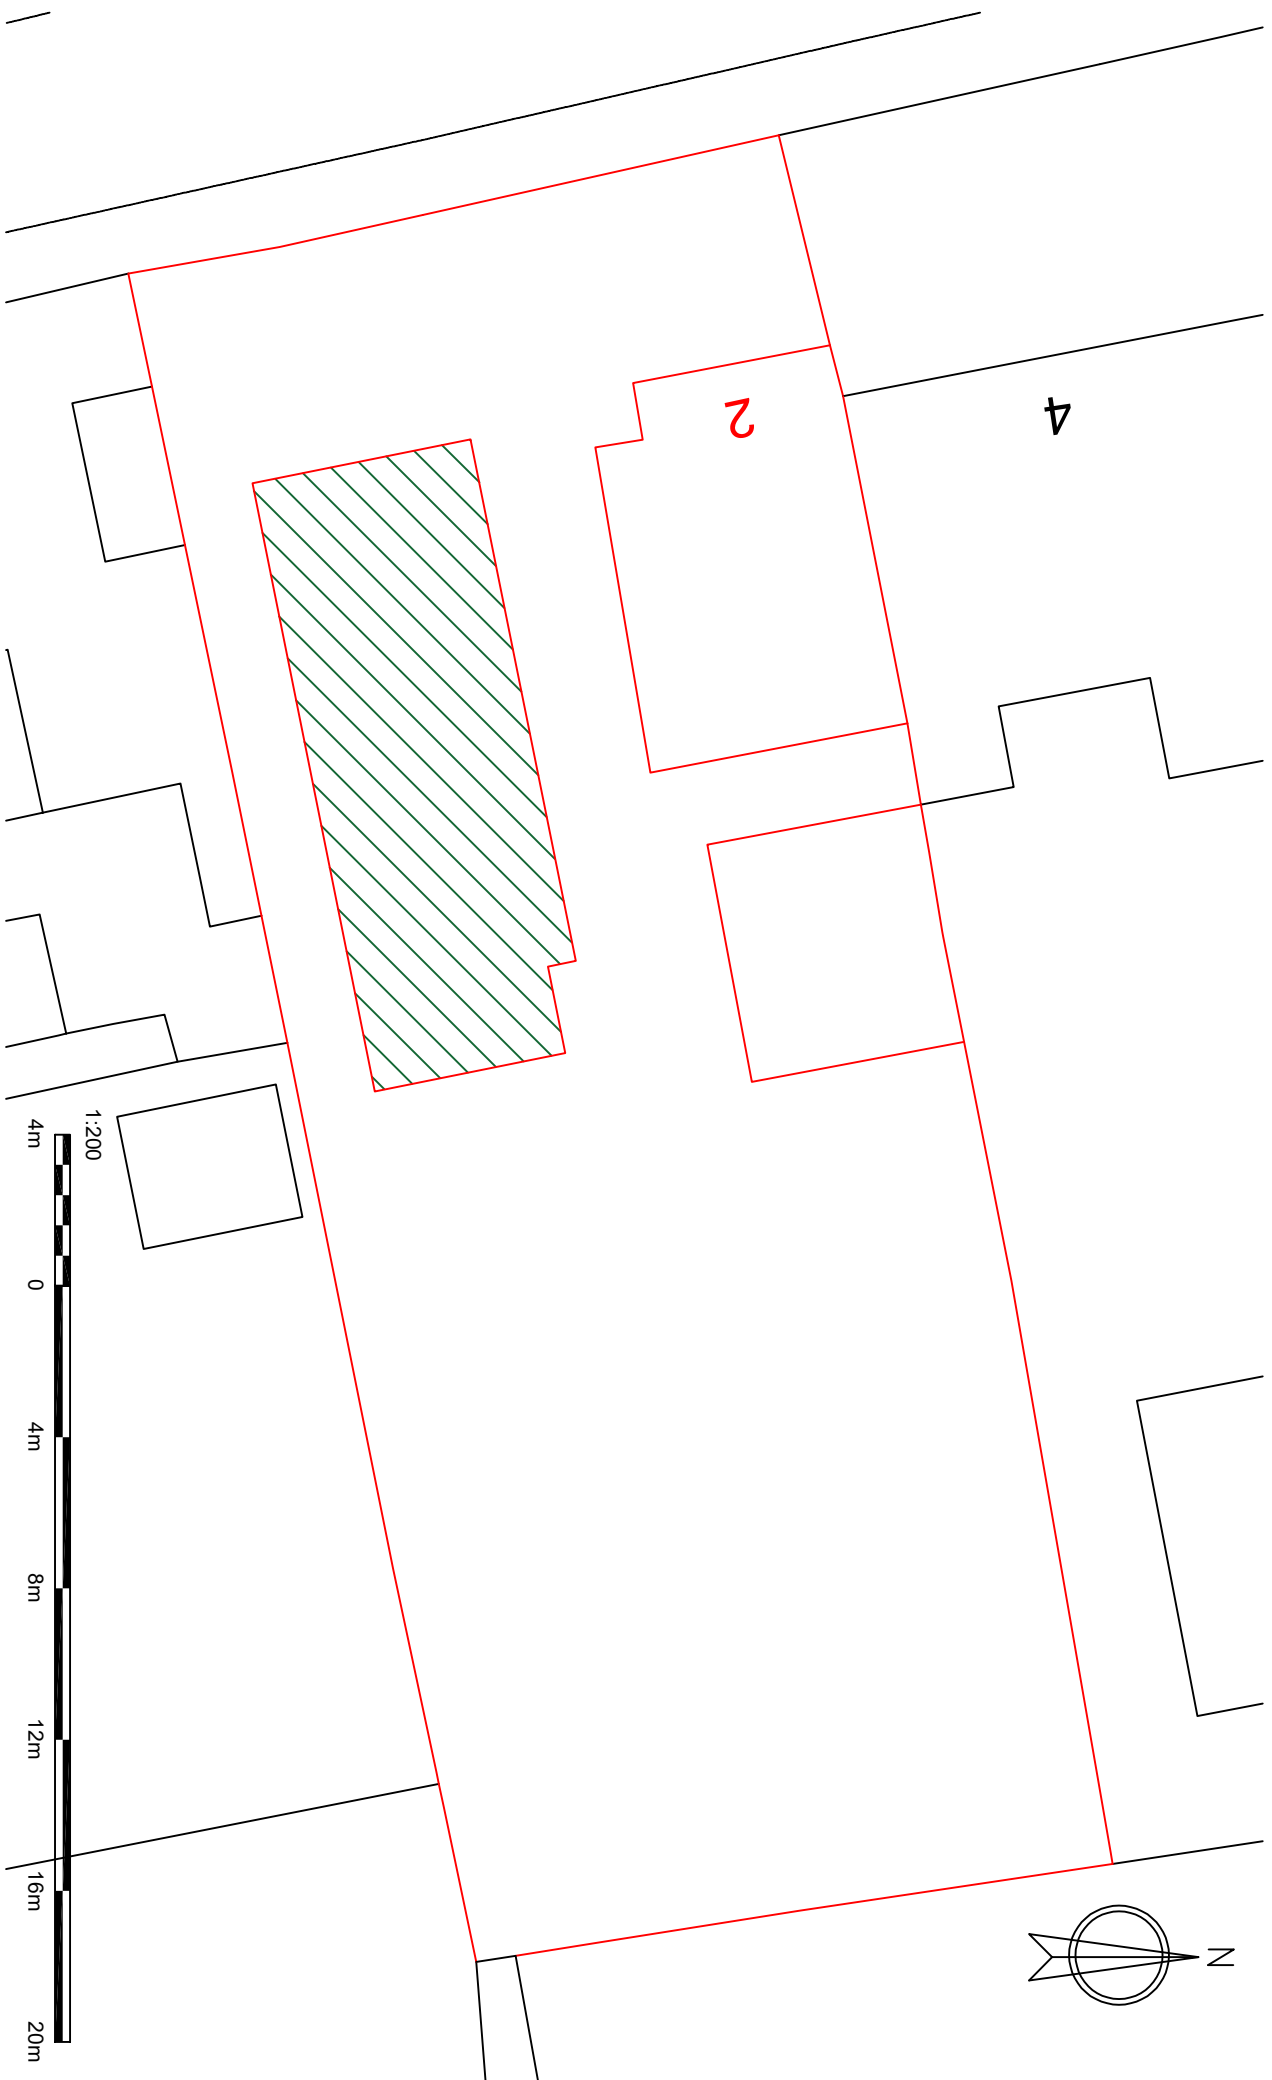

1:200
4m 0 4m 8m 12m 16m 20m

BLOCK PLAN

2 Schwabe Street, Middleton, Rochdale, M24 4TG

SCALE - 1:200