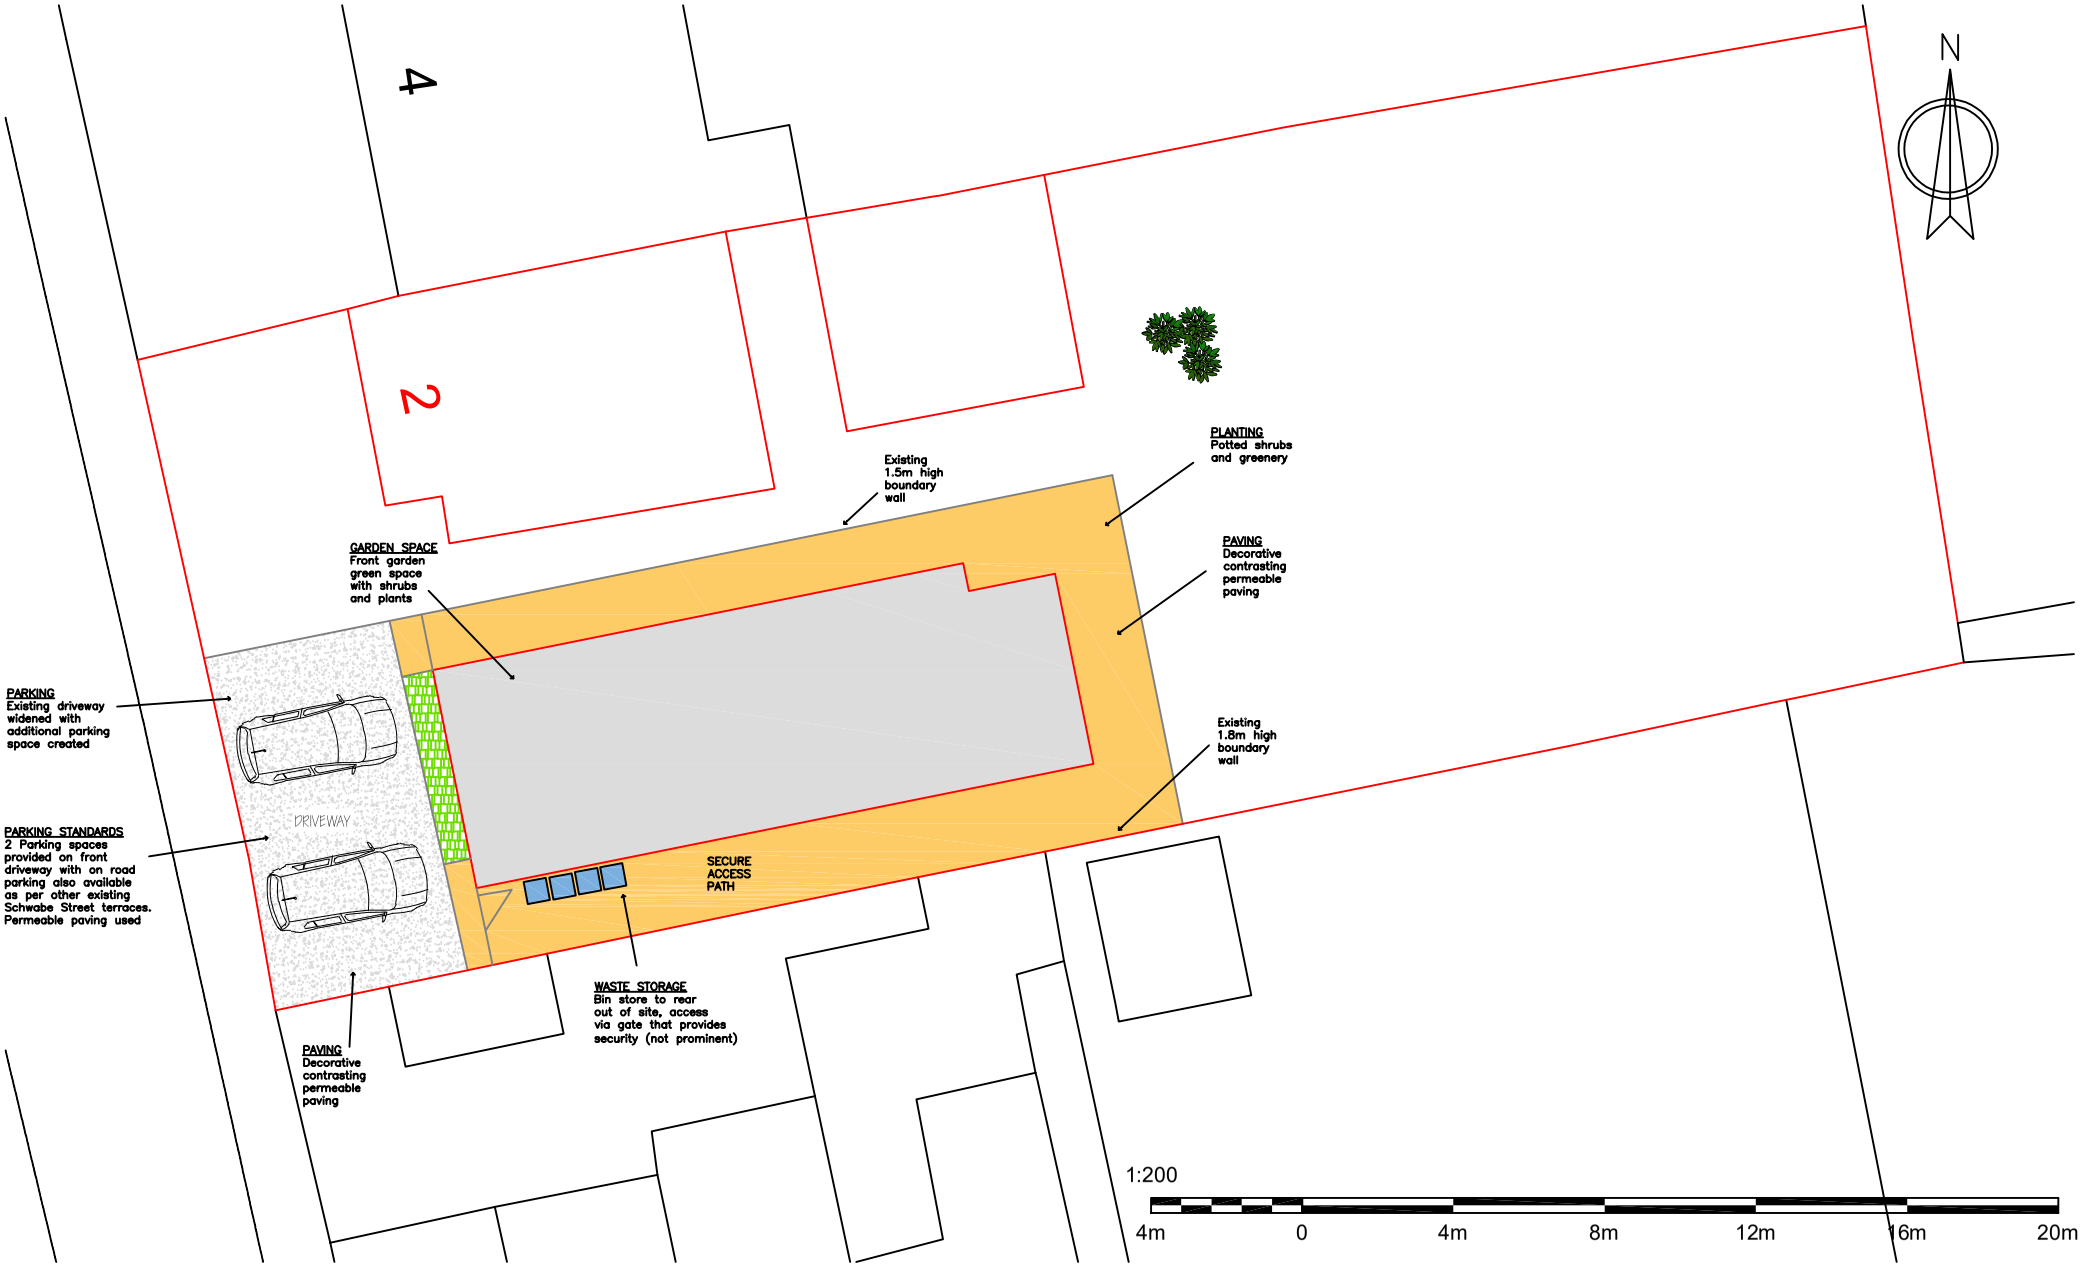

LOCKLEY Design & Build

ANNOTATED BLOCK PLAN

2 Schwabe Street, Middleton, Rochdale, M24 4TG

SCALE – 1:200