
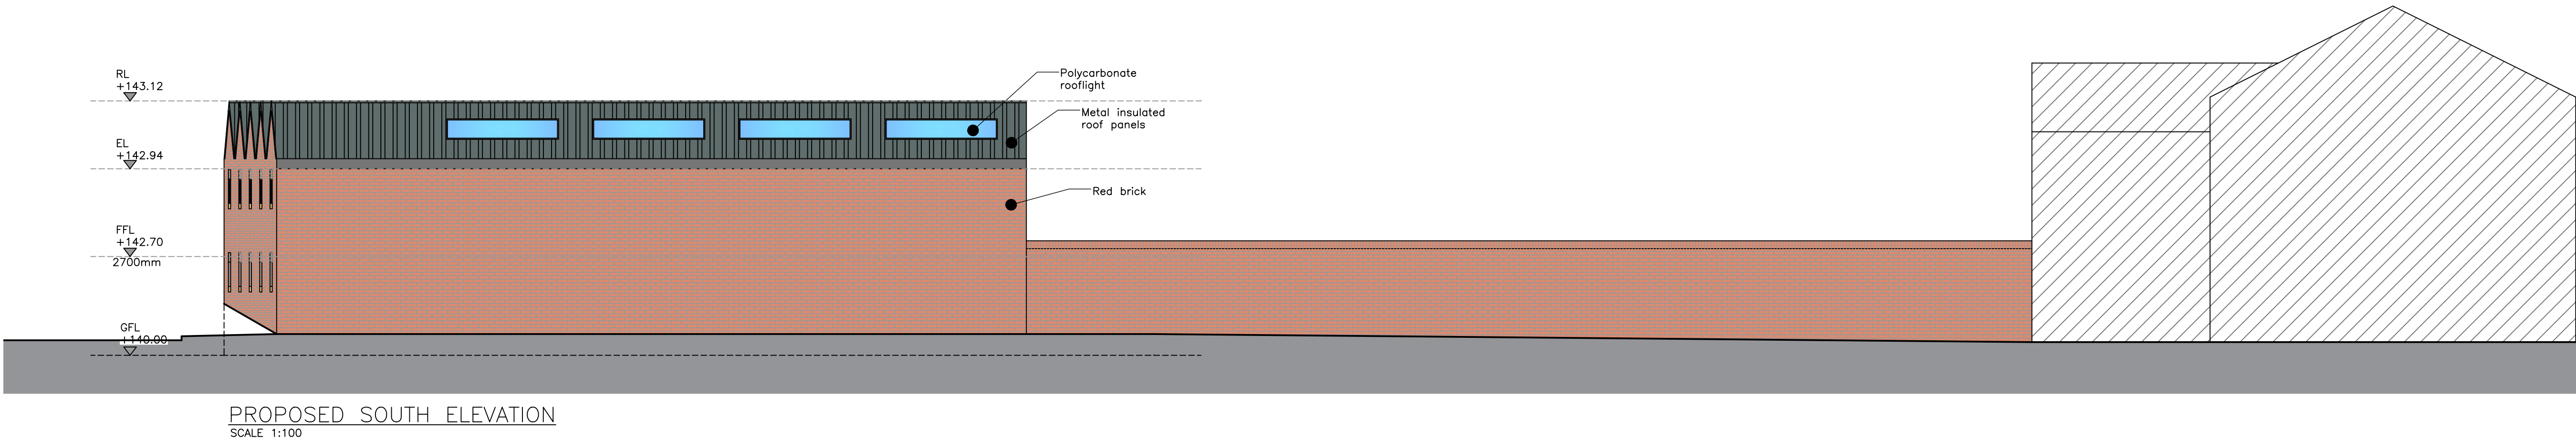
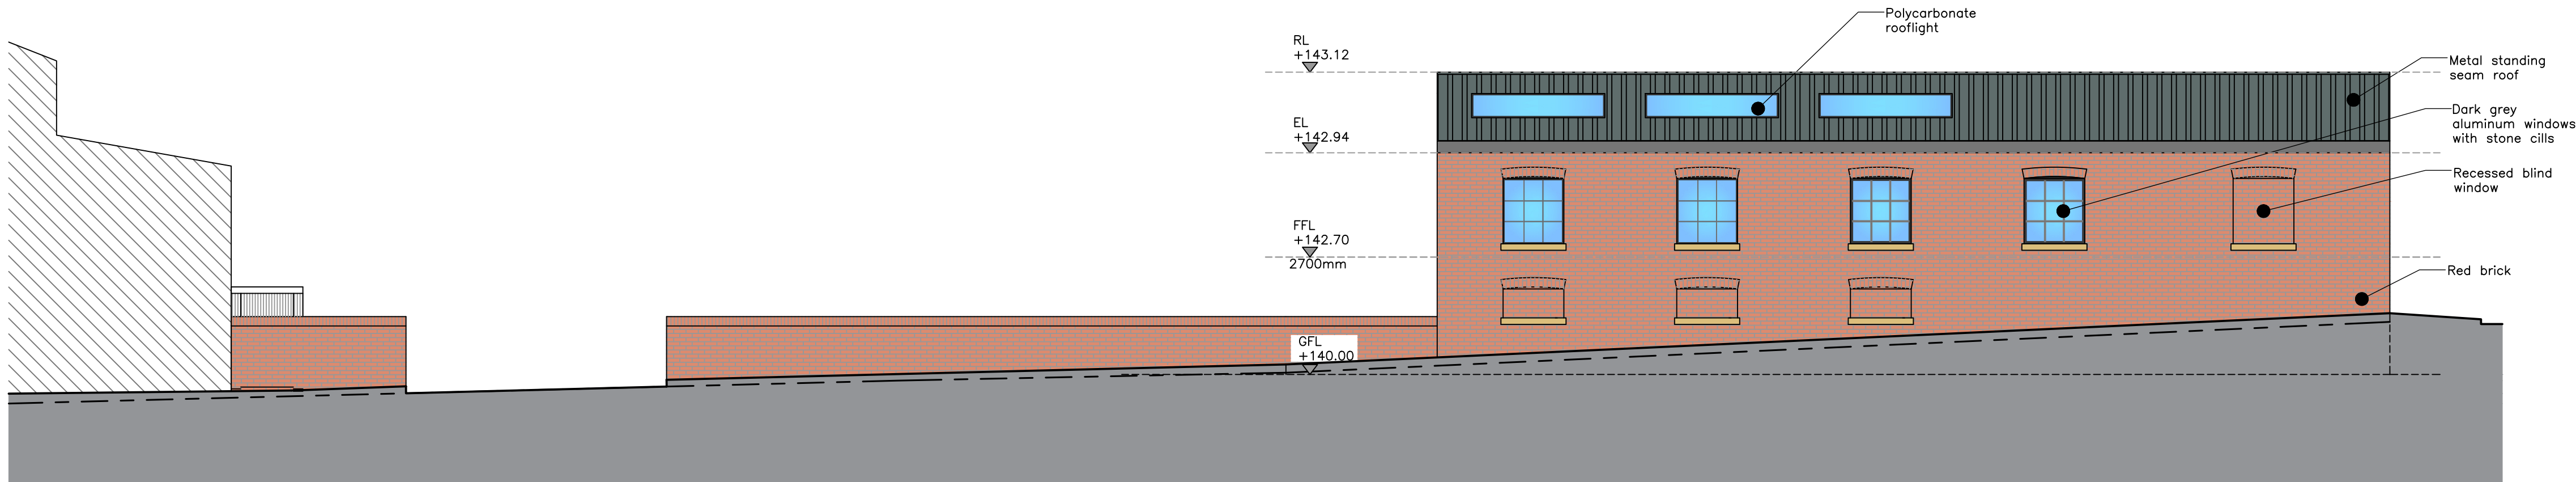


REVISIONS			
No.	Description	Date	By
A	Footprint reduced	25.03.2026	PB

GENERAL NOTES.

1. This drawing is to be read in conjunction with all relevant architects and engineers drawings & specifications.
2. All work to be carried out in accordance with the latest building regulations.
3. All dimensions to be checked on site.
4. All dimensions in millimeters.
5. Do not scale from this drawing.
6. All temporary works necessary for carrying out the works is the responsibility of the Contractor.

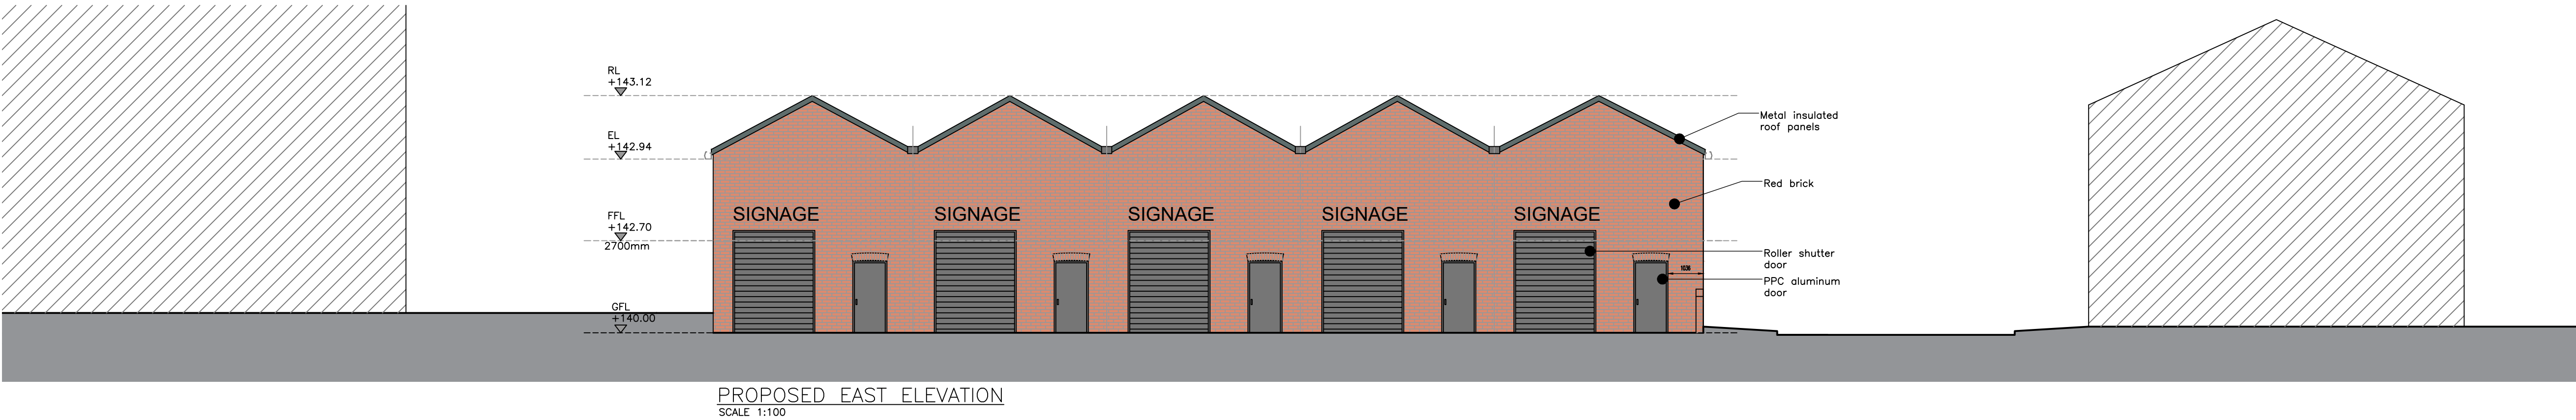

THE CDM REGULATIONS 2015
This project is classed as a 'commercial' project and the Client is required to appoint a Principal Designer, a Construction Designer, a Principal Contractor and a Consulting Engineer. Failure to make these appointments results in the Client holding the duties by default.
The Principal Contractor is to develop the pre-construction information pack proposed by the Principal Designer into the developed Construction Phase Plan and submit to the Principal Designer for acceptance and the Principal Designer will advise the client when a suitably developed plan is in place construction on site MUST NOT commence until the client has issued his formal acceptance of the developed plan to the Principal Contractor.
If the project is classed as notifiable the Principal Designer will notify the project to the HSE and provide copies of the notice to the Principal Contractor for displaying on his site.

© Copyright Simba Consultants Limited 2025

This drawing and the copyright, design rights and all other intellectual property rights in it belong to Simba Consultants Limited. No licence or assignment of any such rights is granted hereunder. This drawing is not to be copied or divulged to a third party without written permission.



CONSULTING CIVIL & STRUCTURAL ENGINEERS & ARCHITECTS

SIMBA CONSULTANTS Ltd.
17 St. Martins Avenue
Leeds LS7 3LQ
West Yorkshire
Tel: 0113 262 3546
Email: info@simbaconsultants.co.uk
Web: www.simbaconsultants.co.uk

**PROPOSED DEVELOPMENT AT
1 SUMMER STREET, ROCHDALE,
OL16 1SY**

PROPOSED ELEVATIONS

SCALES	DATE	NOV 2025
1:100 @ A1	DRAWN BY	PB
1:200 @ A3	CHECKED BY	PSS

DRAWING No.	REVISION
24010/12	A