


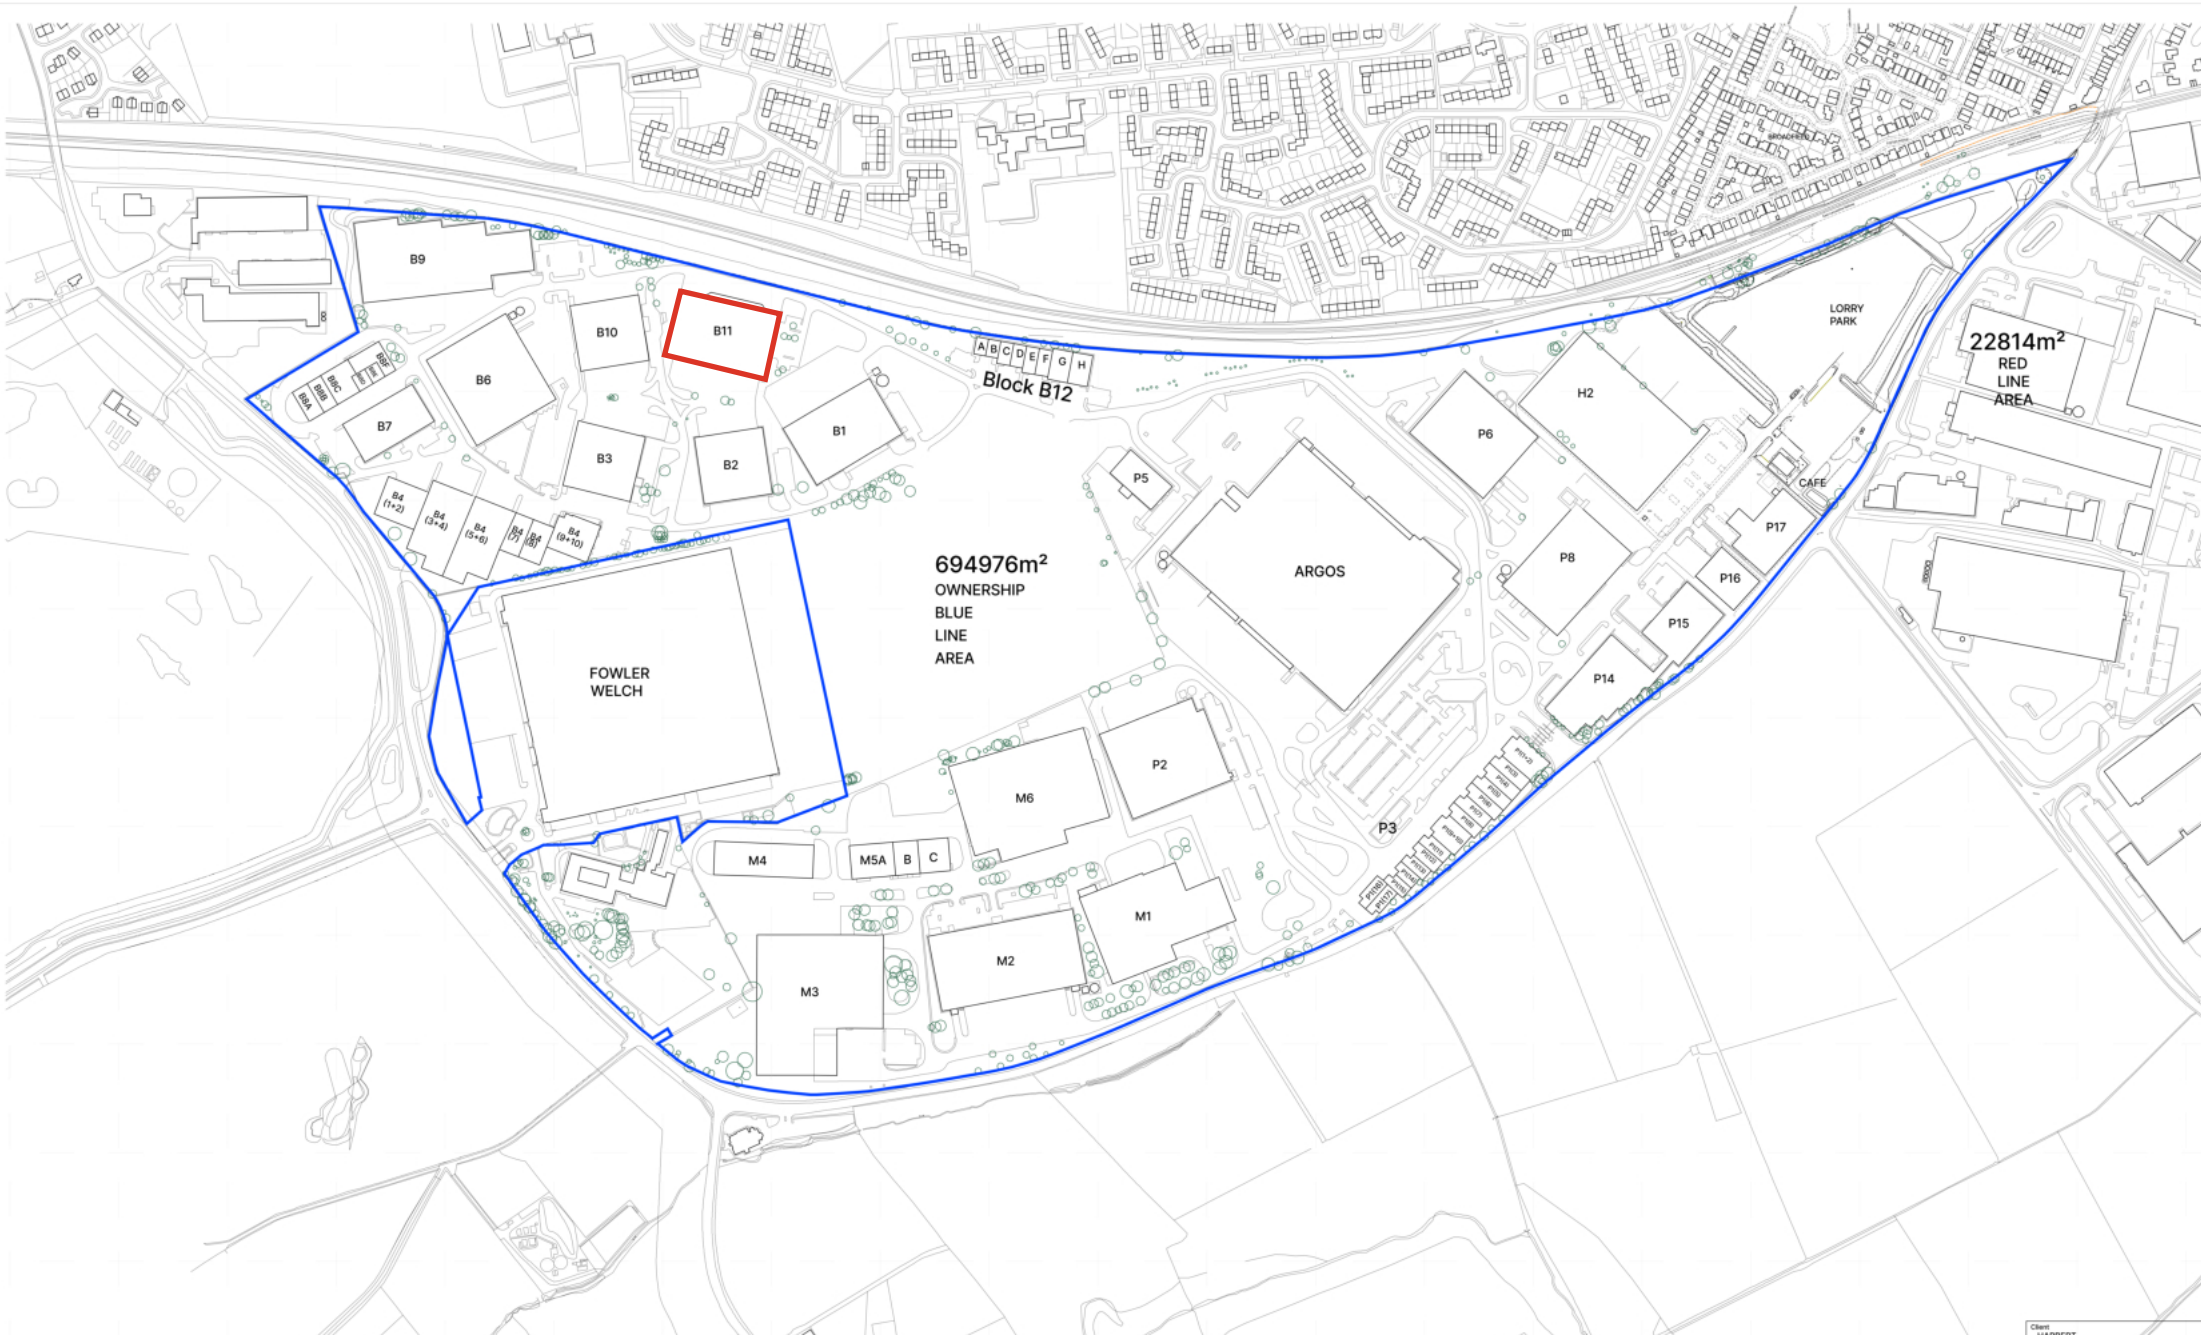

|                                                          |                           |
|----------------------------------------------------------|---------------------------|
| Client<br><b>HARBERT</b>                                 |                           |
| Contract<br><b>HEYWOOD DISTRIBUTION PARK<br/>HEYWOOD</b> |                           |
| Drawing<br><b>TRUCK STOP<br/>SITE LOCATION PLAN</b>      |                           |
| Drawing No.<br><b>BCC-TS-009-001</b>                     | Scale<br><b>1:2500@A1</b> |
| Revision<br><b>AND</b>                                   | Drawn<br><b>AND</b>       |
| Date<br><b>MAR '22</b>                                   | Checked                   |

**BLACK CAT**  
BUILDING CONSULTANCY