


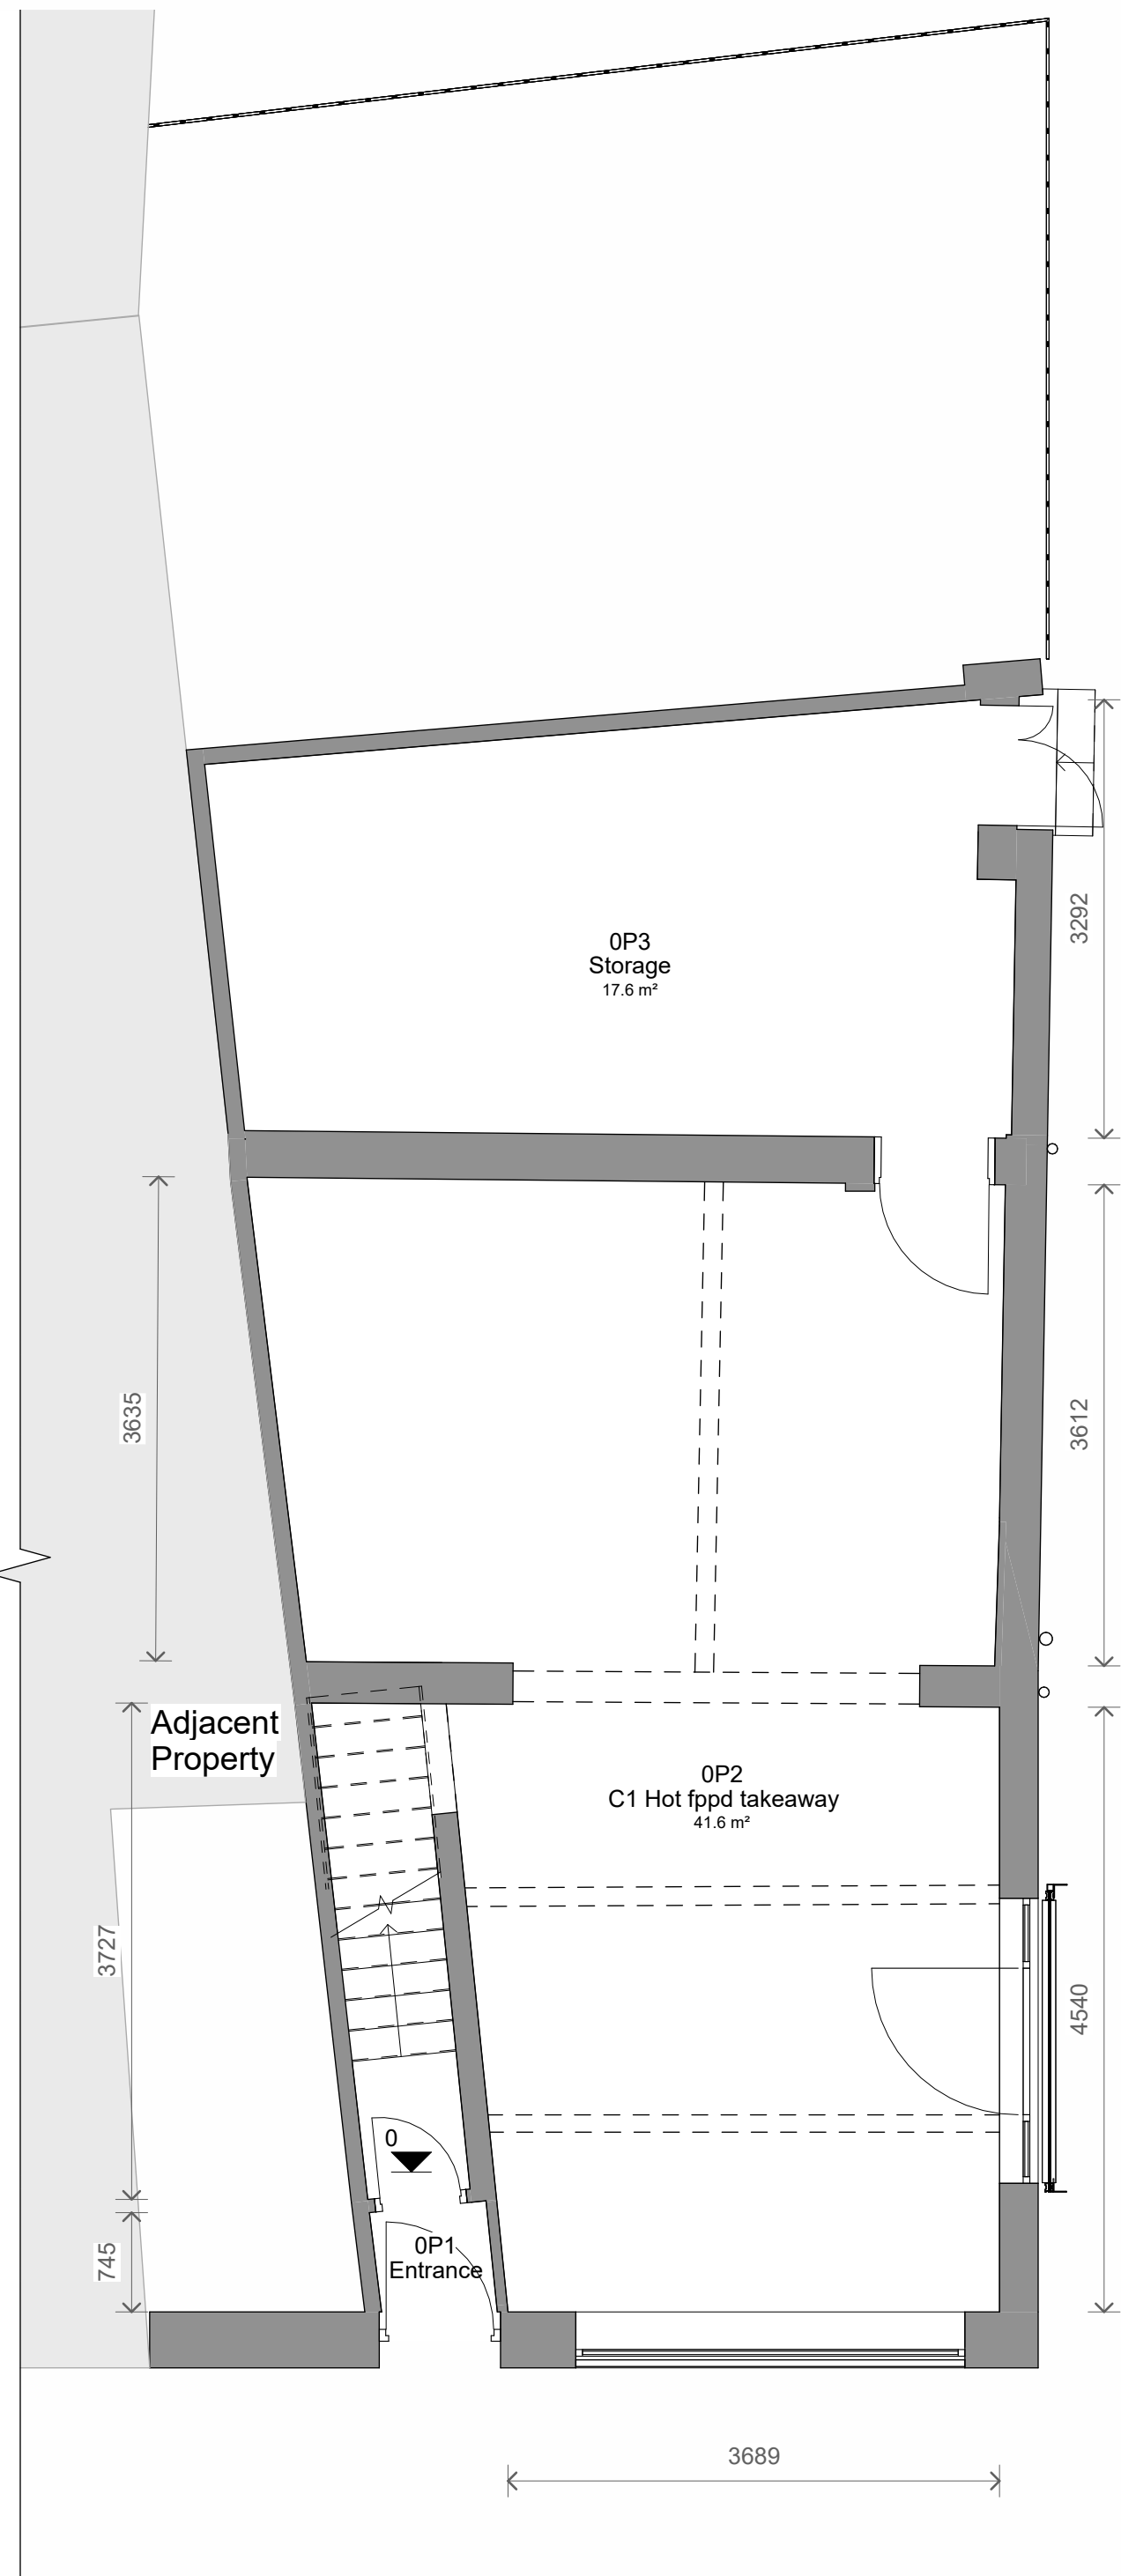


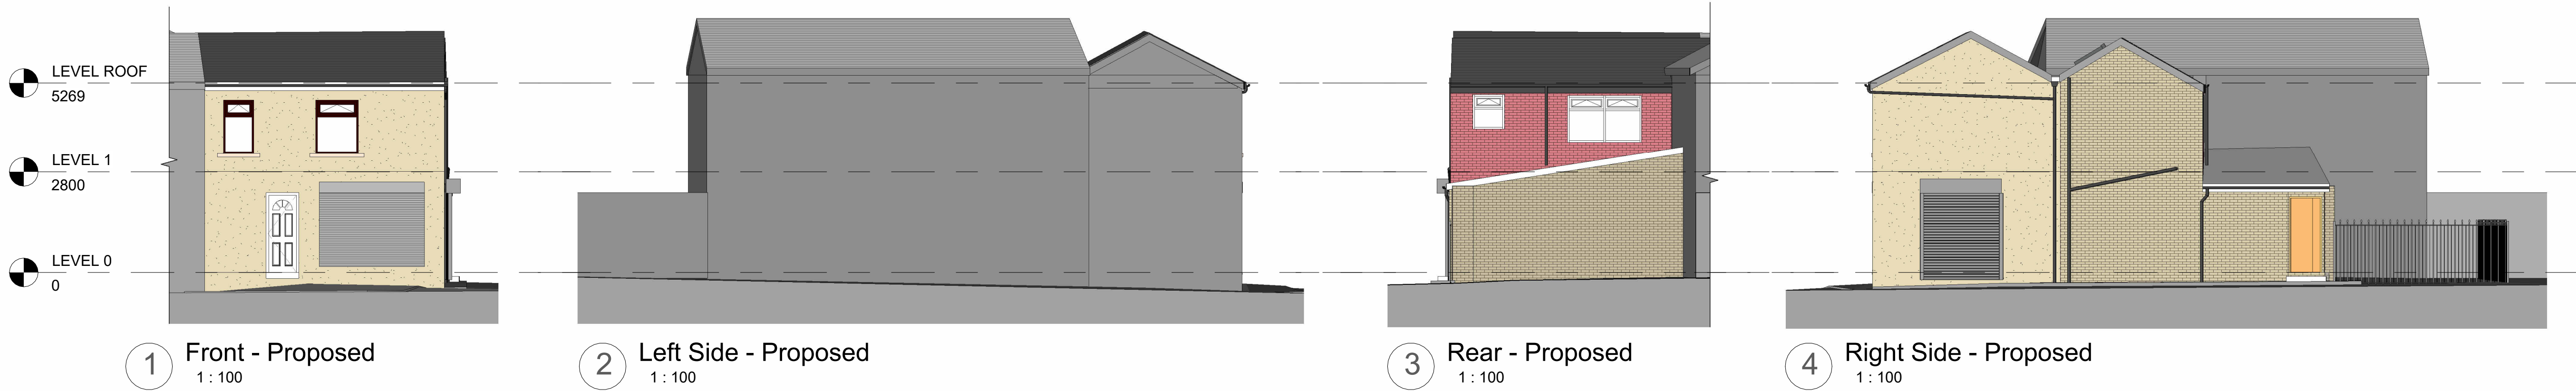

5 Level 0 - Proposed
1 : 50

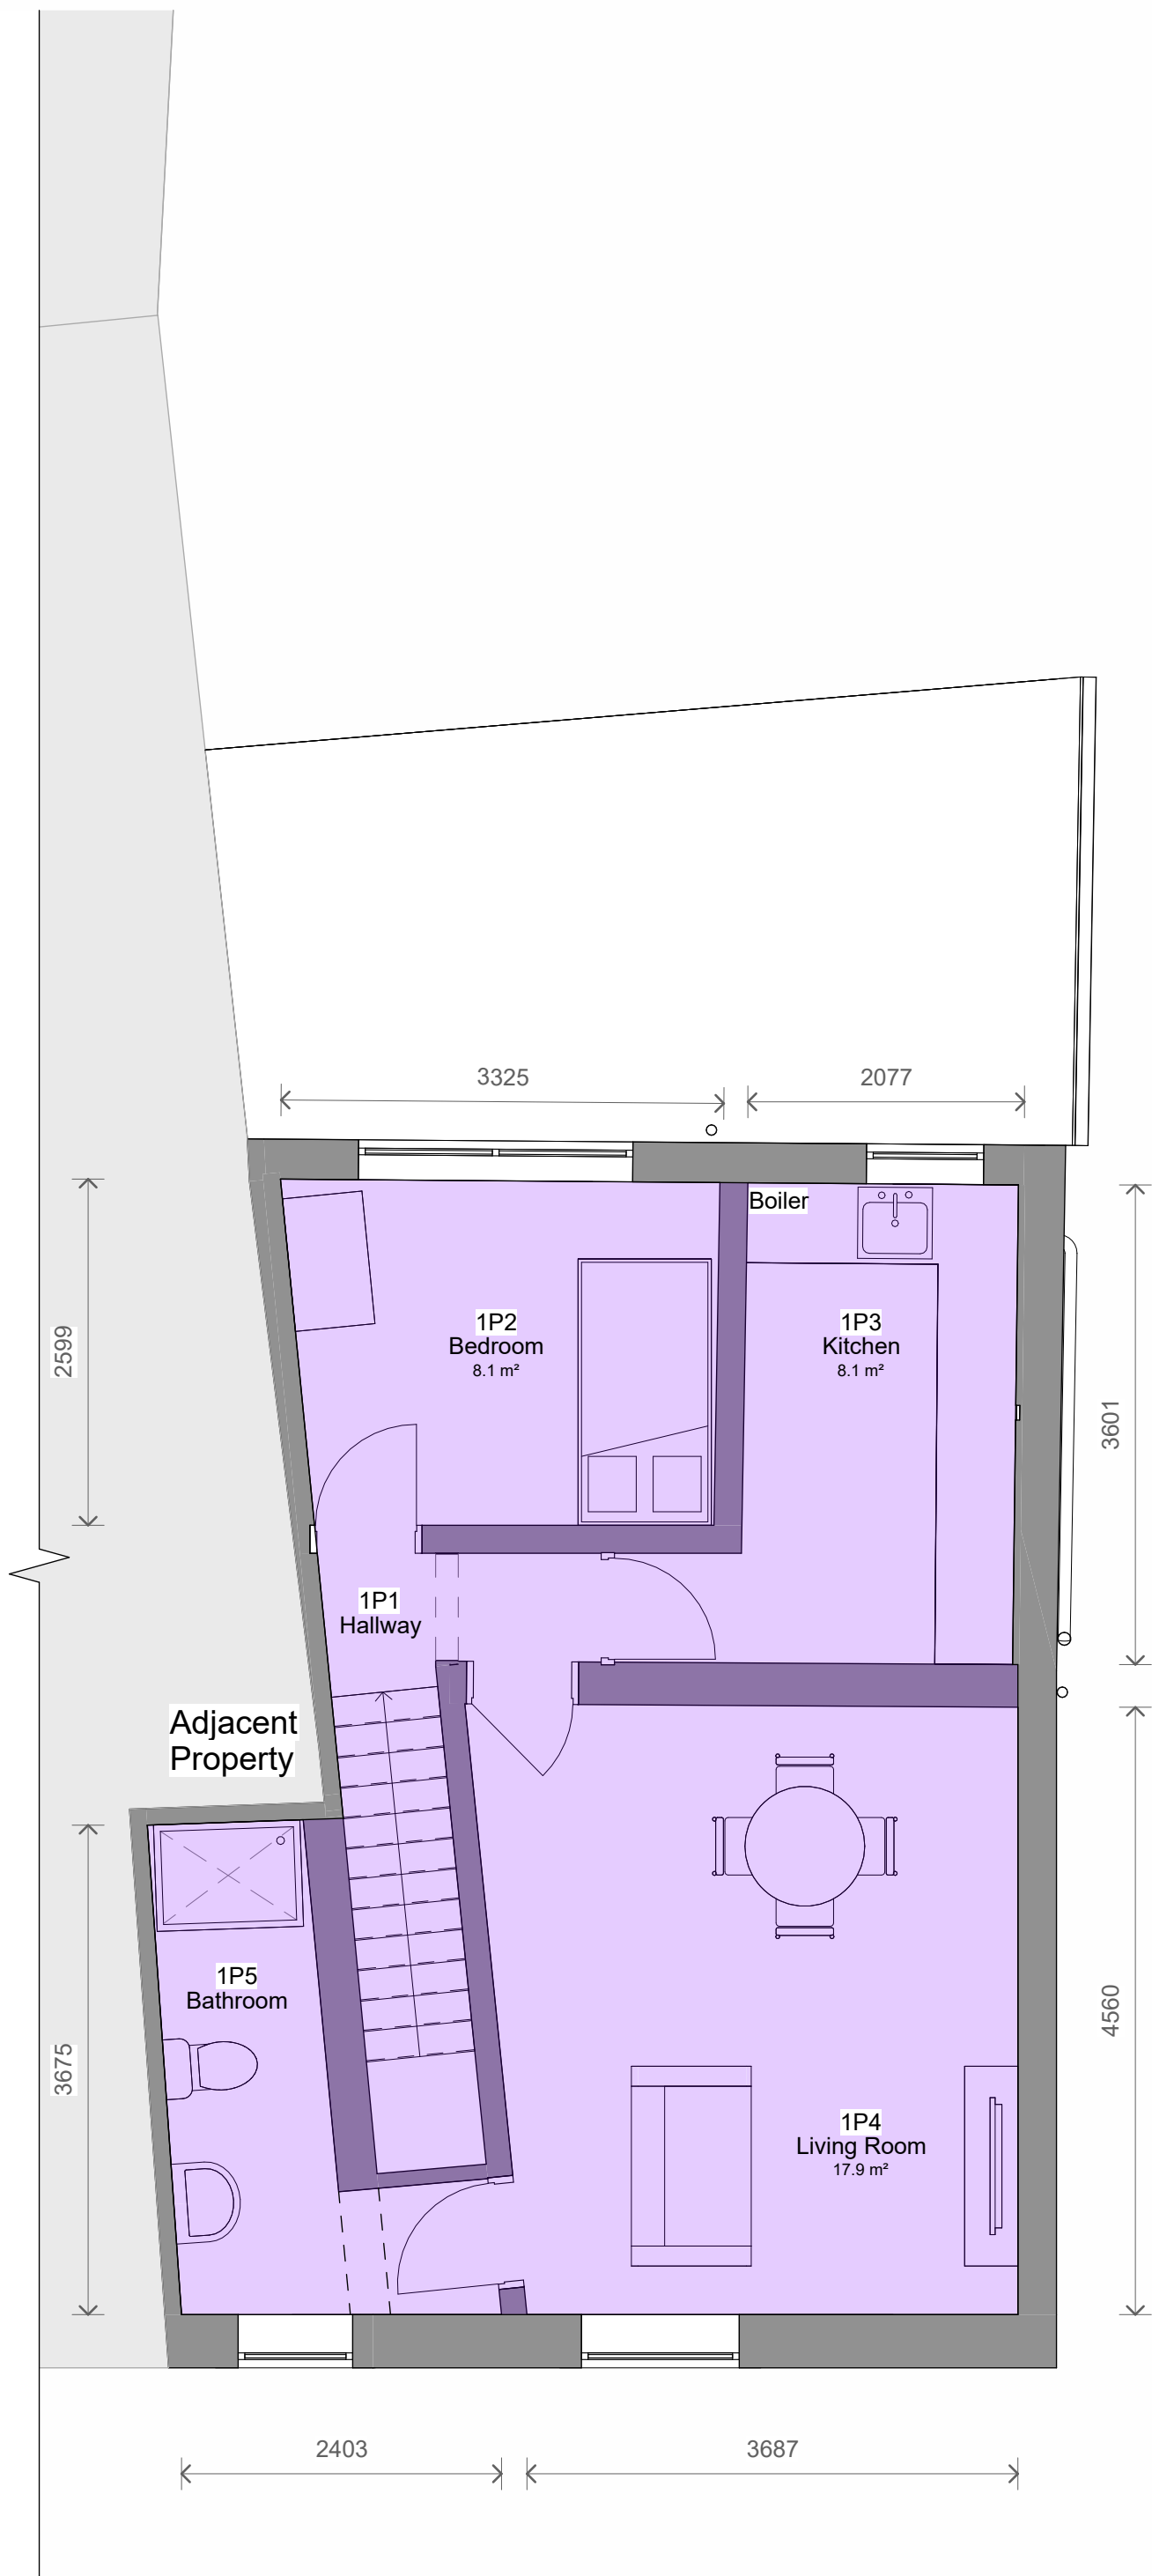

6 Level 1 - Proposed
1 : 50

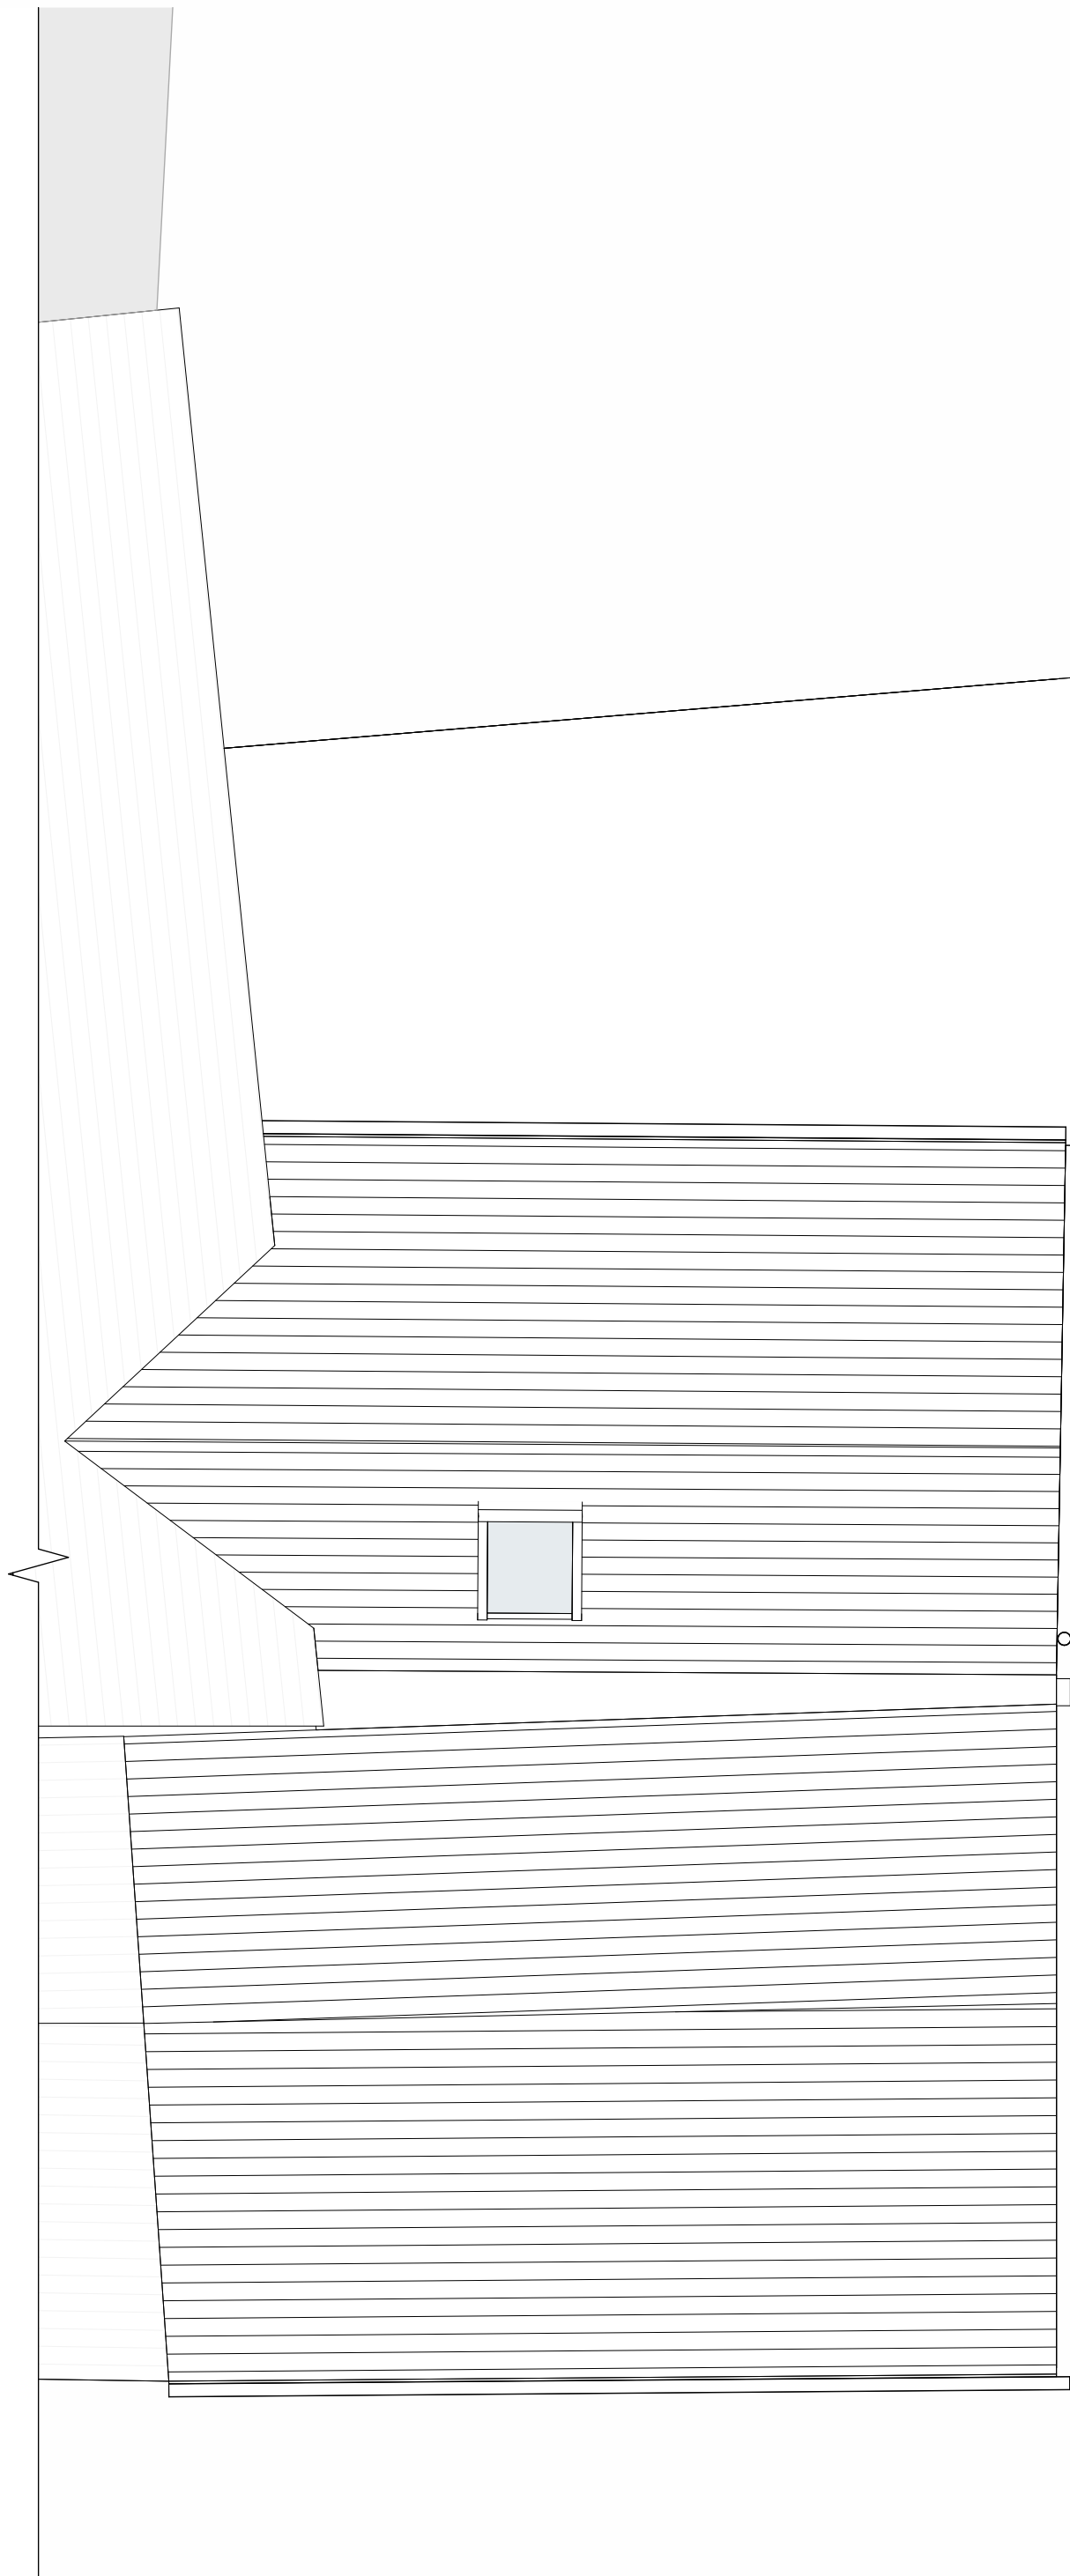


7 Level Roof - Proposed
1 : 50

Apartment A - 49m² - 1B/1P

Table 1 - Minimum gross internal floor areas and storage (m²)

Number of bedrooms(b)	Number of bed spaces (persons)	1 storey dwellings	2 storey dwellings	3 storey dwellings	Built-in storage
1b	1p	39 (37) *			1.0
	2p	50	58		1.5
	3p	61	70		
2b	4p	70	79		2.0
	4p	74	84	90	
	5p	86	93	99	2.5
3b	6p	95	102	108	
	5p	90	97	103	
	6p	99	106	112	
4b	7p	108	115	121	3.0
	8p	117	124	130	
5b	6p	103	110	116	
	7p	112	119	125	3.5
	8p	121	128	134	
6b	7p	116	123	129	
	8p	125	132	138	4.0

Technical housing standards – nationally described space standard

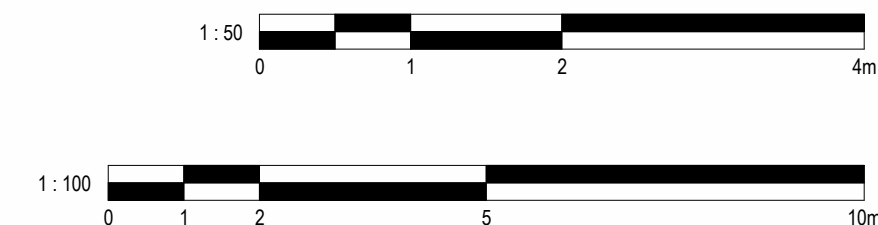

No.	Description	Date	Initial
PROJECT 9a Milkstone Road			
TITLE Proposed Plans and Elevations			
STATUS DESIGN			
DRAWN BY JB	DATE 13/04/2026	SCALE (@ A1) As indicated	
PROJECT NUMBER GSS26017.3	DRAWING NUMBER OP1	REV	
GOLD SKETCH S T U D I O S www.goldsketch.co.uk info@goldsketch.co.uk 0161 792 9595			
NOTES: © COPYRIGHT - ALL RIGHTS RESERVED. THIS DRAWING SHALL NOT BE REPRODUCED WITHOUT PRIOR WRITTEN CONSENT. DRAWING TO BE USED FOR THE STATUS INDICATED ONLY. ALL DIMENSIONS AND SETTING OF FINISHES ARE INDICATED AND CONFIRMED ON SITE. ANY DISCREPANCIES TO BE REPORTED TO THE ARCHITECT IMMEDIATELY. LEGISLATION RELEVANT CODES OF PRACTICE AND BRITISH STANDARDS. ALL DIMENSIONS ON THIS DRAWING ARE IN MILLIMETRES UNLESS OTHERWISE STATED.			