



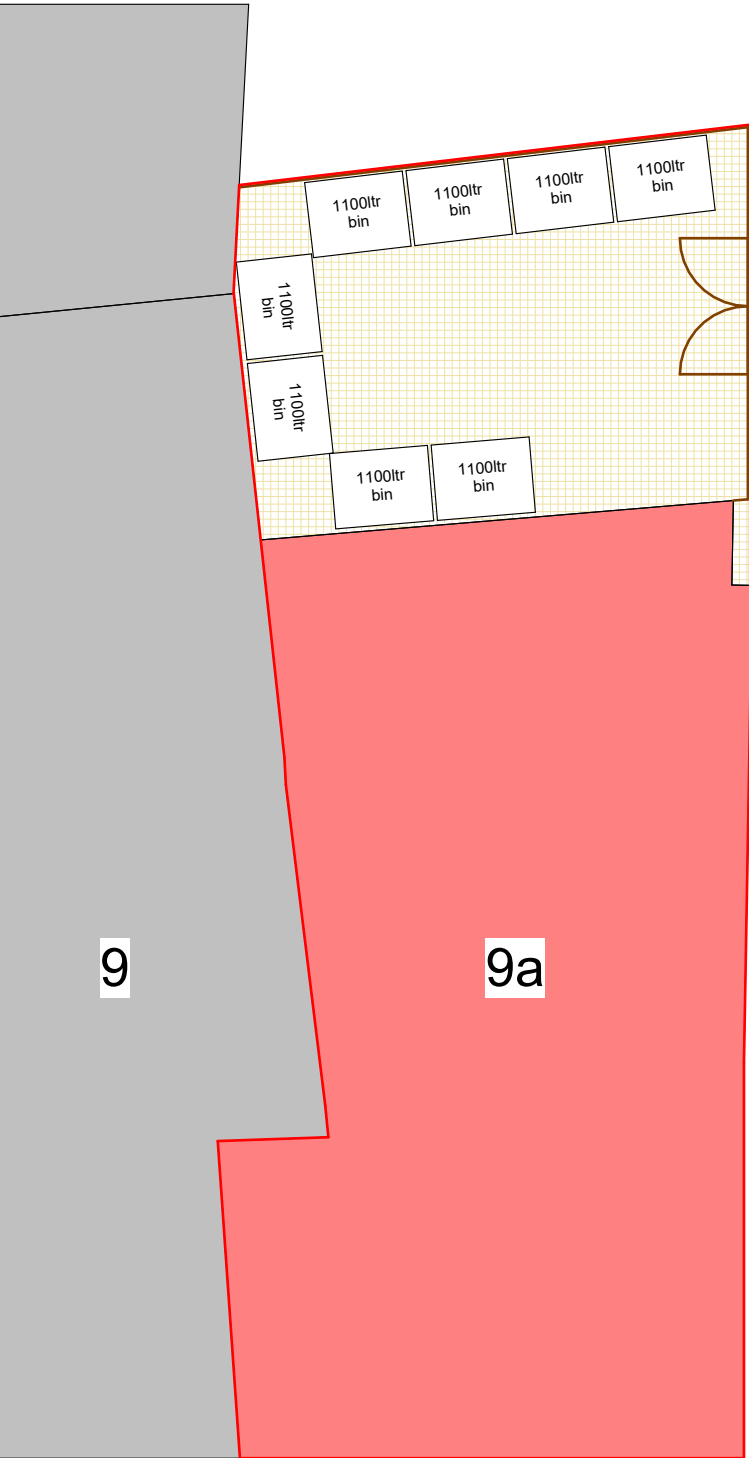

MILKSTONE ROAD

1 Site - Existing
1 : 100

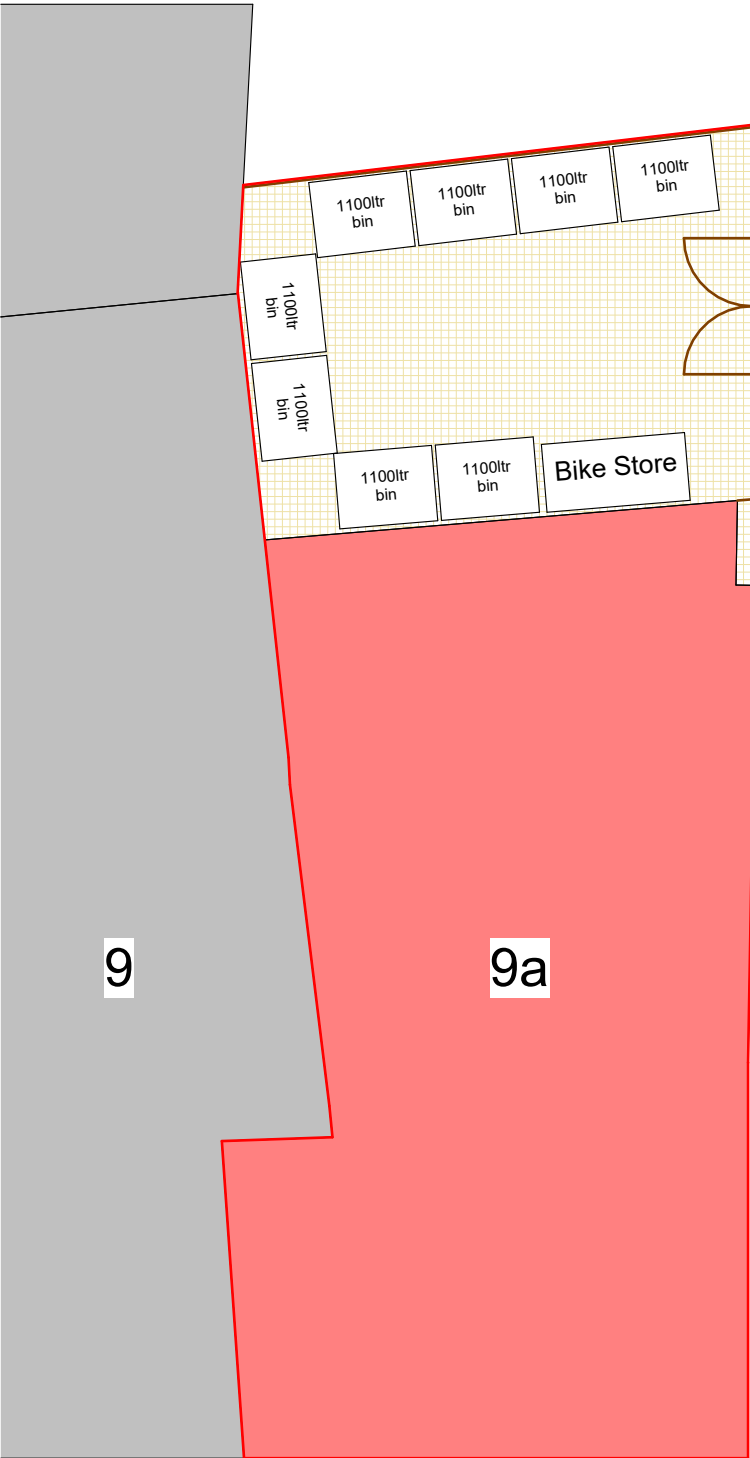


MILKSTONE ROAD

2 Site - Proposed
1 : 100

Site Key

- Grass
- Paving Stones
- Driveway
- Fencing
- Existing Building

Bike Store
2 Space Amazon Eco Two Tier Cycle Shelter
Refer to documents attached for proposed bike store information:
- Amazon-Eco-2-Cycle-Locker-Spec-Sheet-1
- BSC_Amazon-Eco-Two-Cycle-Locker

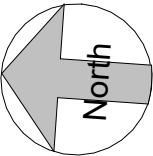

PROJECT	9a Milkstone Road		PROJECT NUMBER		DRAWING NUMBER		REV	GOLD SKETCH S T U D I O S www.goldsketch.co.ukinfo@goldsketch.co.uk0161 792 9595 NOTES © COPYRIGHT : ALL RIGHTS RESERVED. THIS DRAWING MUST NOT BE REPRODUCED WITHOUT PRIOR WRITTEN CONSENT. DRAWING TO BE USED FOR THE STATUS INDICATED ONLY. ALL DIMENSIONS AND SETTING OUT SHALL BE CHECKED AND CONFIRMED ON SITE. ANY DISCREPANCIES TO BE REPORTED TO THE DESIGNER PRIOR TO THE COMMENCEMENT OF ANY WORK. ALL WORK AND MATERIALS TO BE IN ACCORDANCE WITH CURRENT STATUTORY LEGISLATION. RELEVANT CODES OF PRACTICE AND BRITISH STANDARDS. ALL DIMENSIONS ON THIS DRAWING ARE IN MILLIMETRES (UNLESS OTHERWISE STATED).
TITLE	Site - Existing & Proposed		GSS26017.3		502			
STATUS	DESIGN	DRAWN BY	CHECKED BY	DATE	SCALE (@ A1)			
		JB	SG	13/04/2026	As indicated			
No. DescriptionDateInitial								