





EXISTING BLOCK PLAN

Scale 1:200

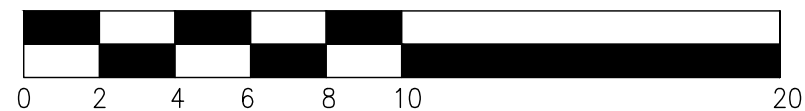


SCALE BAR 1:200

PLANNING APPLICATION

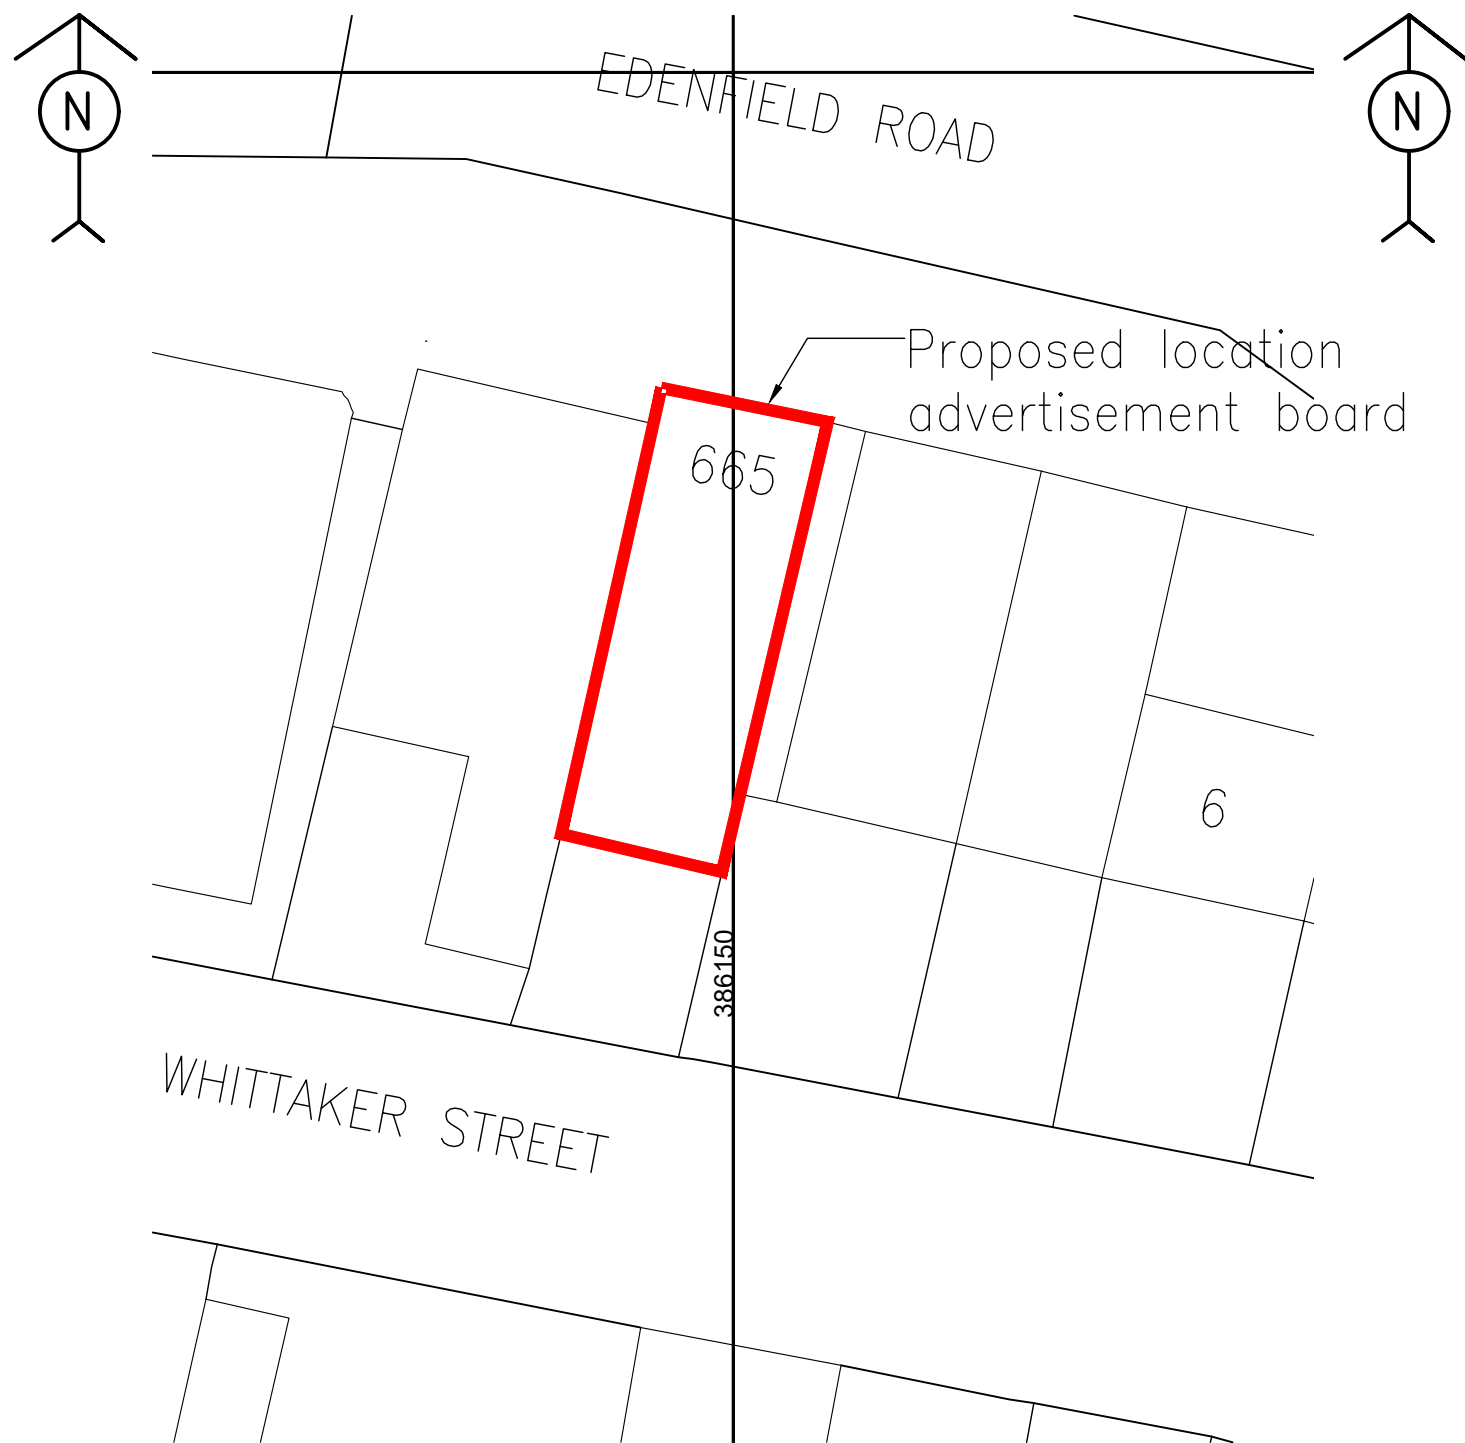

PROPOSED BLOCK PLAN

Scale 1:200

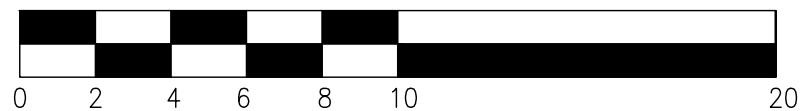

SCALE BAR 1:200

REV	DATE	BY	DETAILS OF REVISION		
ARCHITECT / CLIENT					
NORTHERN LAW SOLICITORS					
PROJECT 665 EDENFIELD ROAD NORDEN ROCHDALE, OL11 5XF				PROJECT NO. HC-26288	
				DRAWING NO. (60)-02	
				REVISION -	
TITLE EXISTING AND PROPOSED BLOCK PLANS				DRAWN BY CB	
				DATE 24.04.26	
				SCALE 1:200	
HEALEY CONSULTING Brunel House 83 Dale Street Milnrow Rochdale OL16 3NU Tel: 01706 343961 Fax: 01706 343981 email: office@healeyconsulting.co.uk copyright: Healey Consulting					



HEALEY
consulting
structural engineering consultants