


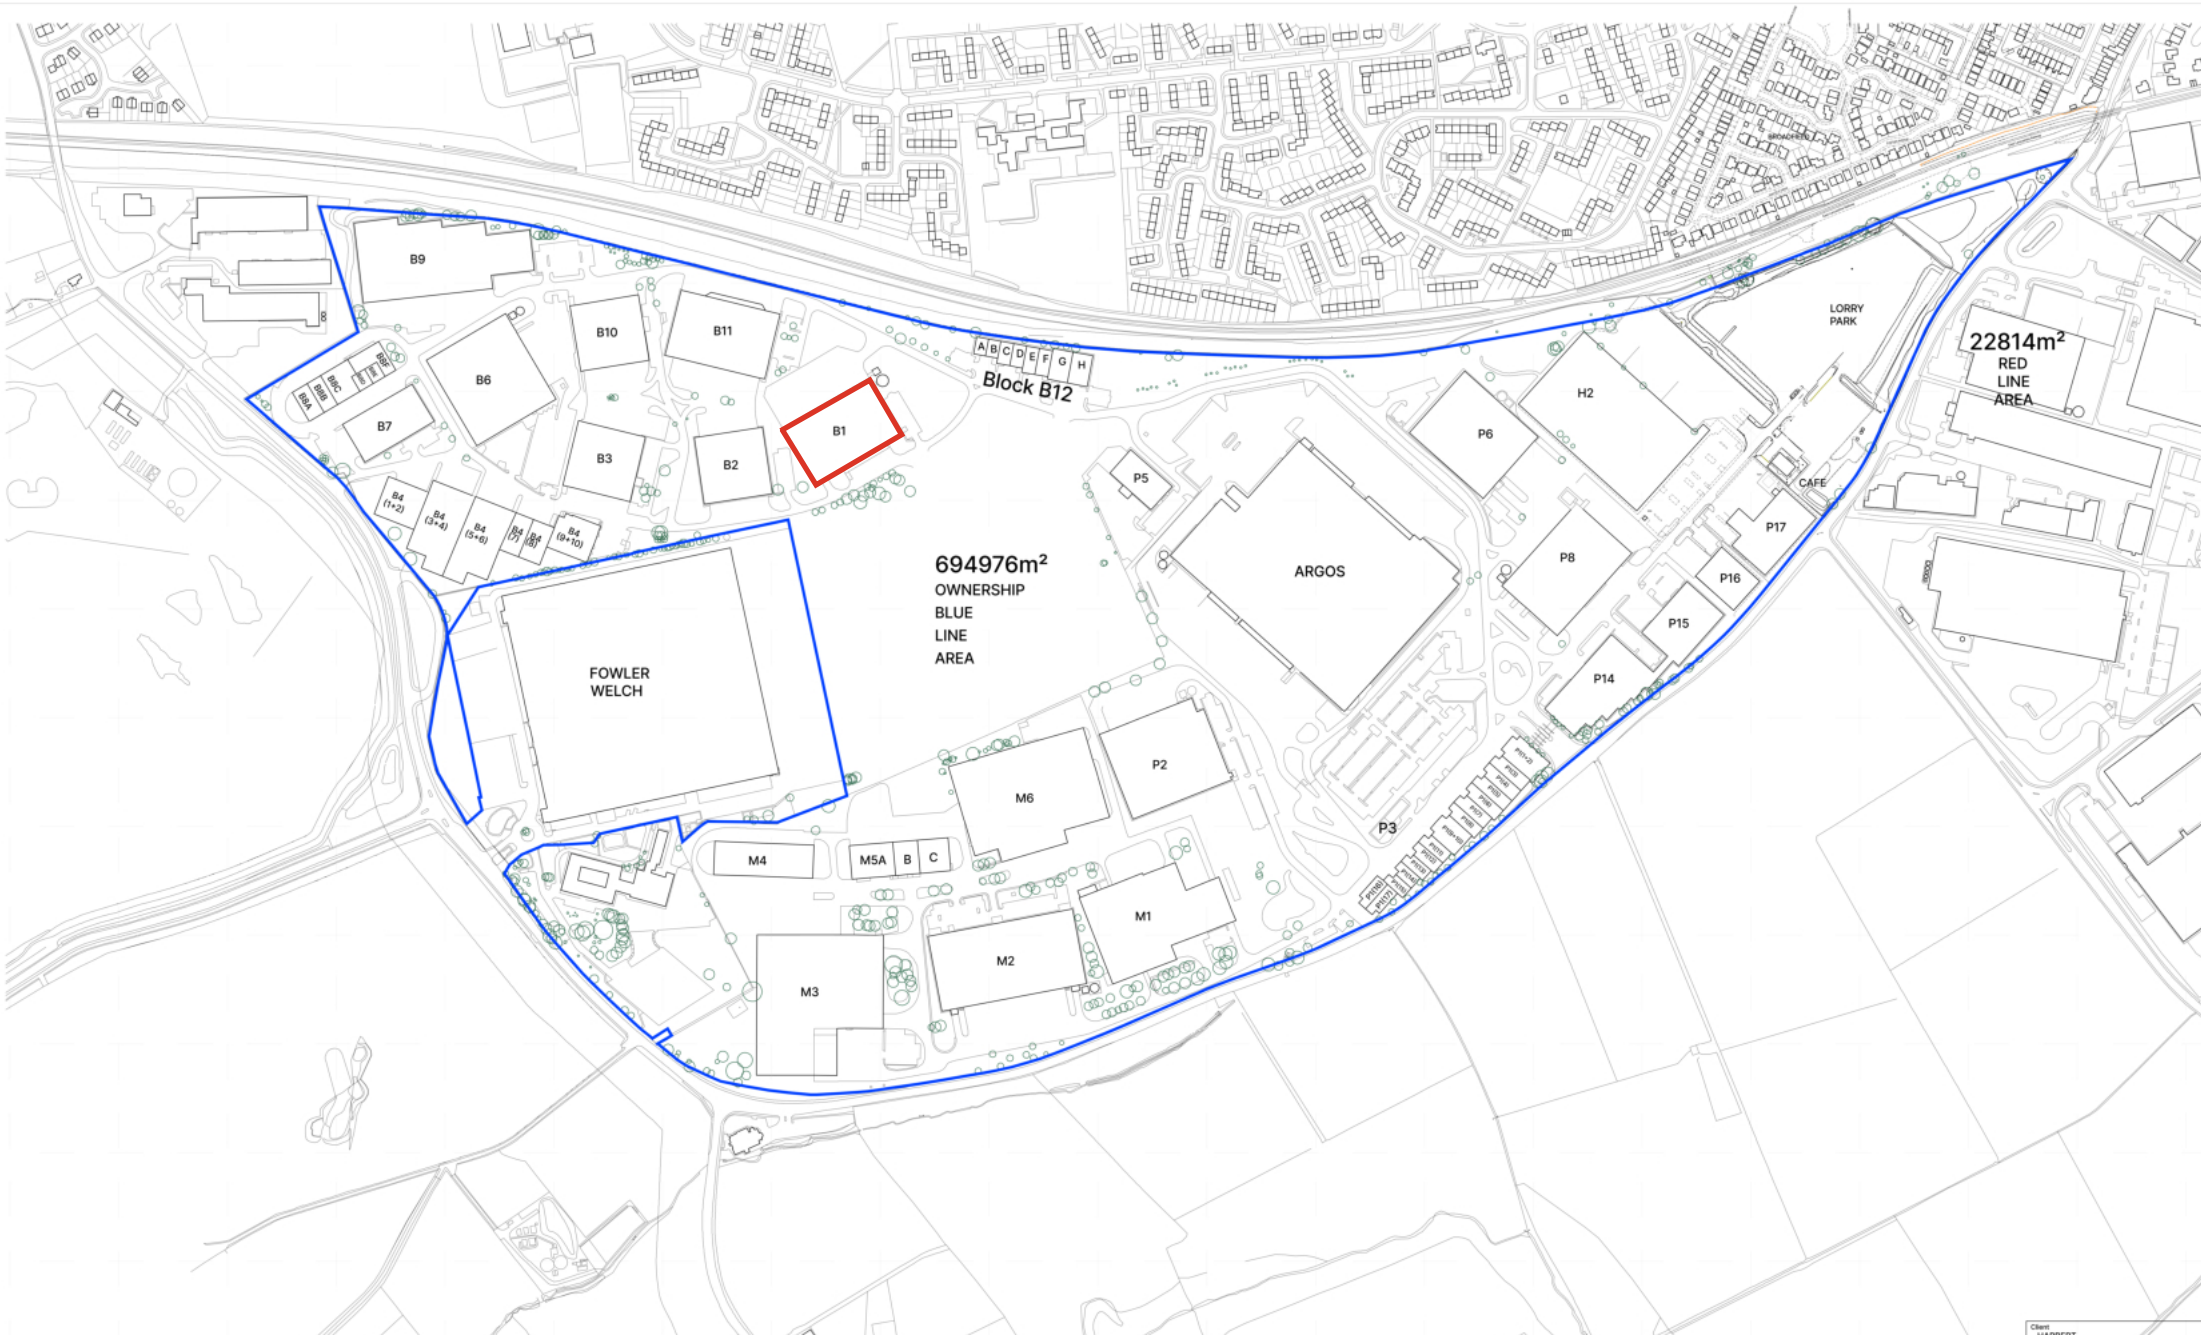

Block B12
A B C D E F G H

694976m²
OWNERSHIP
BLUE
LINE
AREA

22814m²
RED
LINE
AREA

FWLER
WELCH

ARGOS

LORRY
PARK

CAFE

Client
HARBERT

Contract
HEYWOOD DISTRIBUTION PARK
HEYWOOD

Drawing
TRUCK STOP
SITE LOCATION PLAN

Drawing No. BCC-TS-009-001	Scale 1:2500@A1
Revision None	Drawn JAG
Date MAR '22	Checked

BLACK CAT
BUILDING CONSULTANCY

