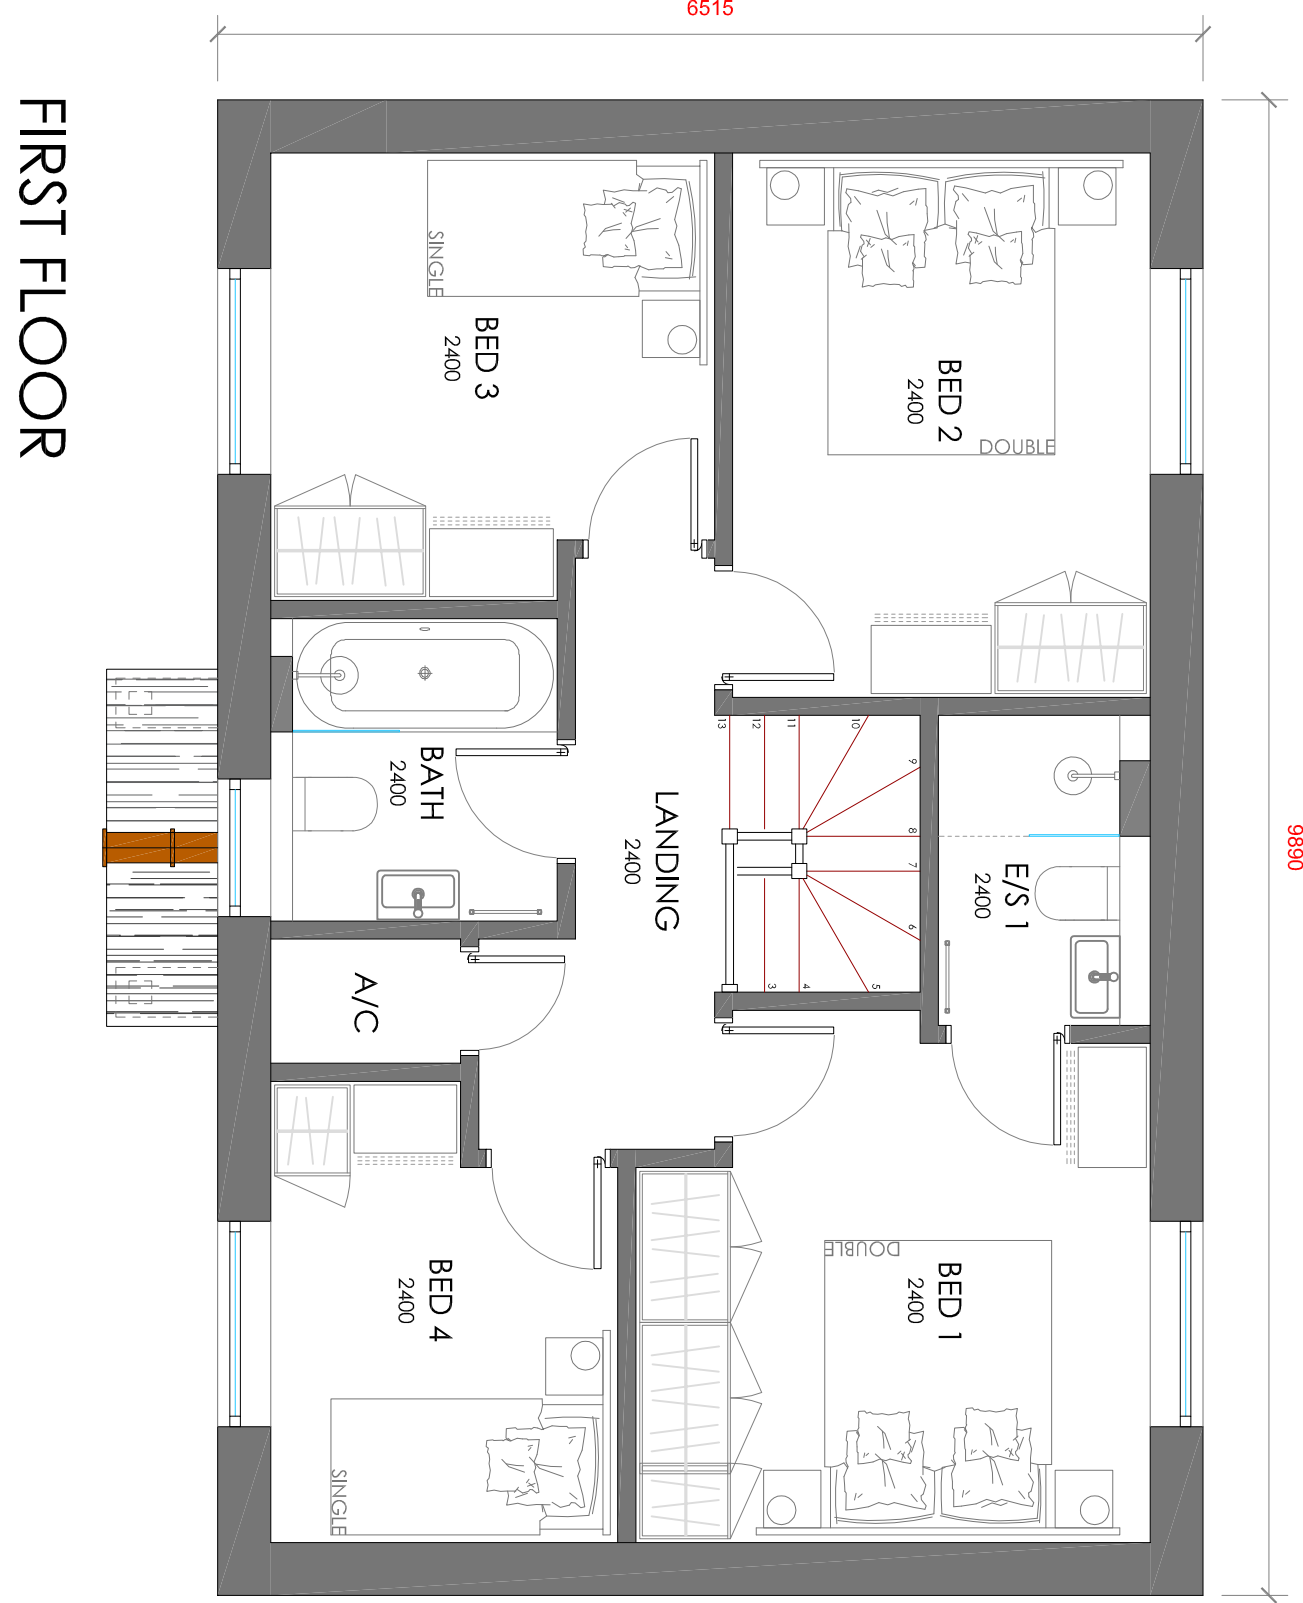
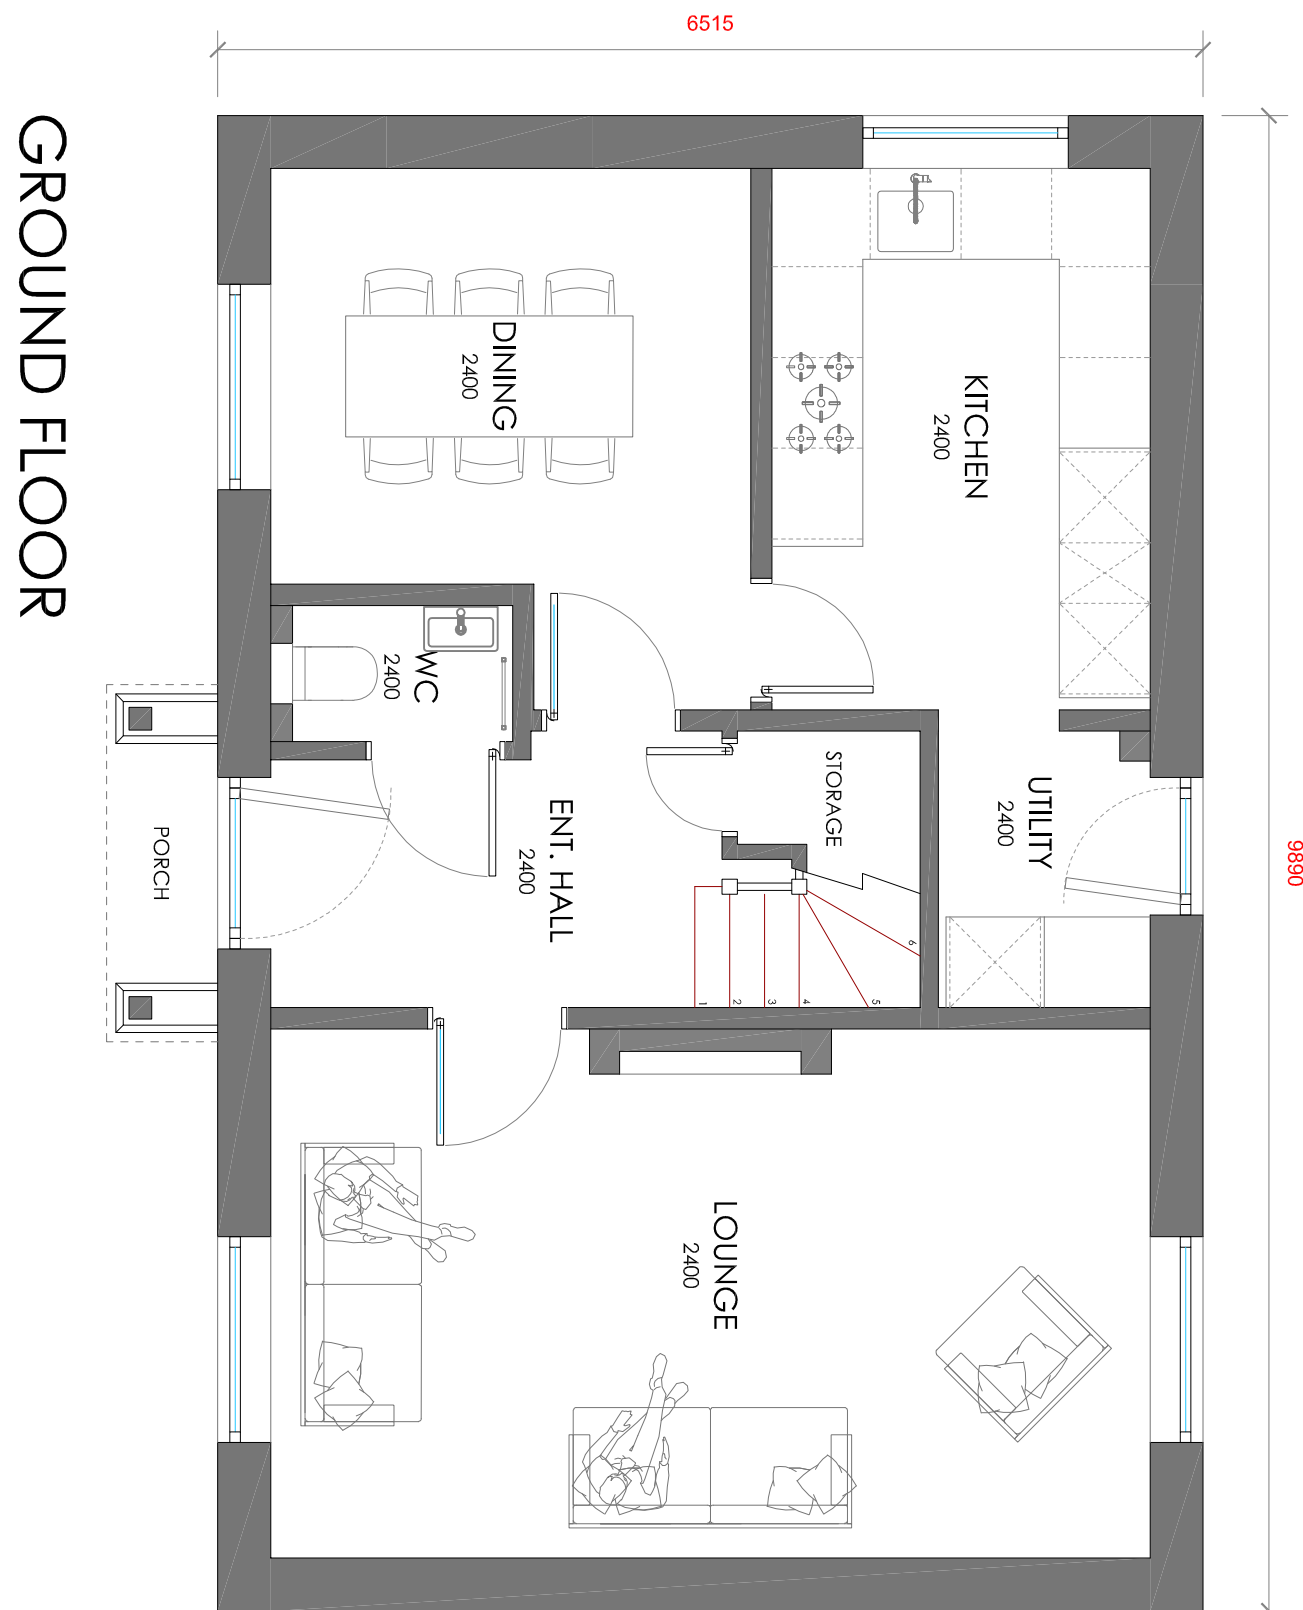
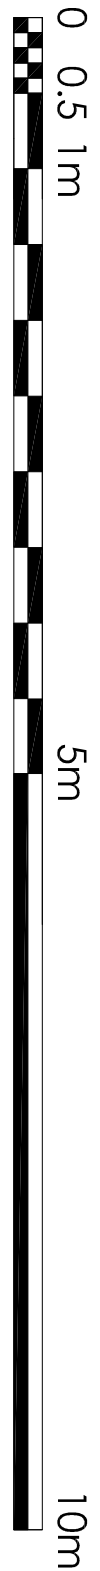



PROJECT REF
24070
DRAWING REF
201
Bluechip Architecture

CLIENT
MR S THOMAS
LAND @ LANGLEY LANE
MIDDLETON
MANCHESTER
M24 5AN

PROJECT
NEW BUILD DETACHED HOUSE &
ASSOCIATED LANDSCAPING

DRAWING TITLE
PROPOSED FLOOR PLANS
& PROPOSED SITE / BLOCK PLAN
PLANNING

ISSUED FOR PLANNING APPROVAL
21.04.26

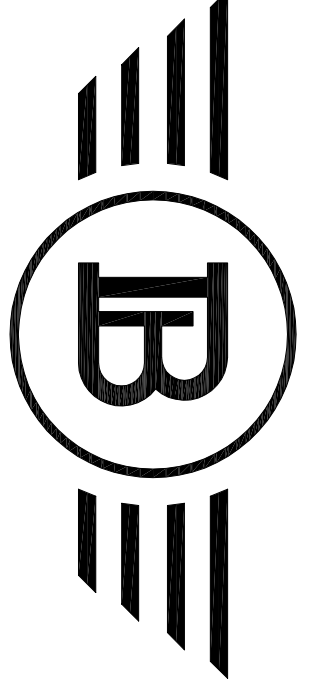

Bluechip Architecture

07999 294 675

DESIGN@BLUECHIP-ARCHITECTURE.CO.UK
WWW.BLUECHIP-ARCHITECTURE.CO.UK
18 BOTANAY ROAD | WORSLEY | MANCHESTER | M20 9JS

COPYRIGHT PROTECTED & ISSUED UNDER LICENSE TO THE CLIENT NAMED
MIDDLETON LAND @ LANGLEY LANE. UNLESS OTHERWISE STATED, ALL RIGHTS RESERVED. 2024.11.10