
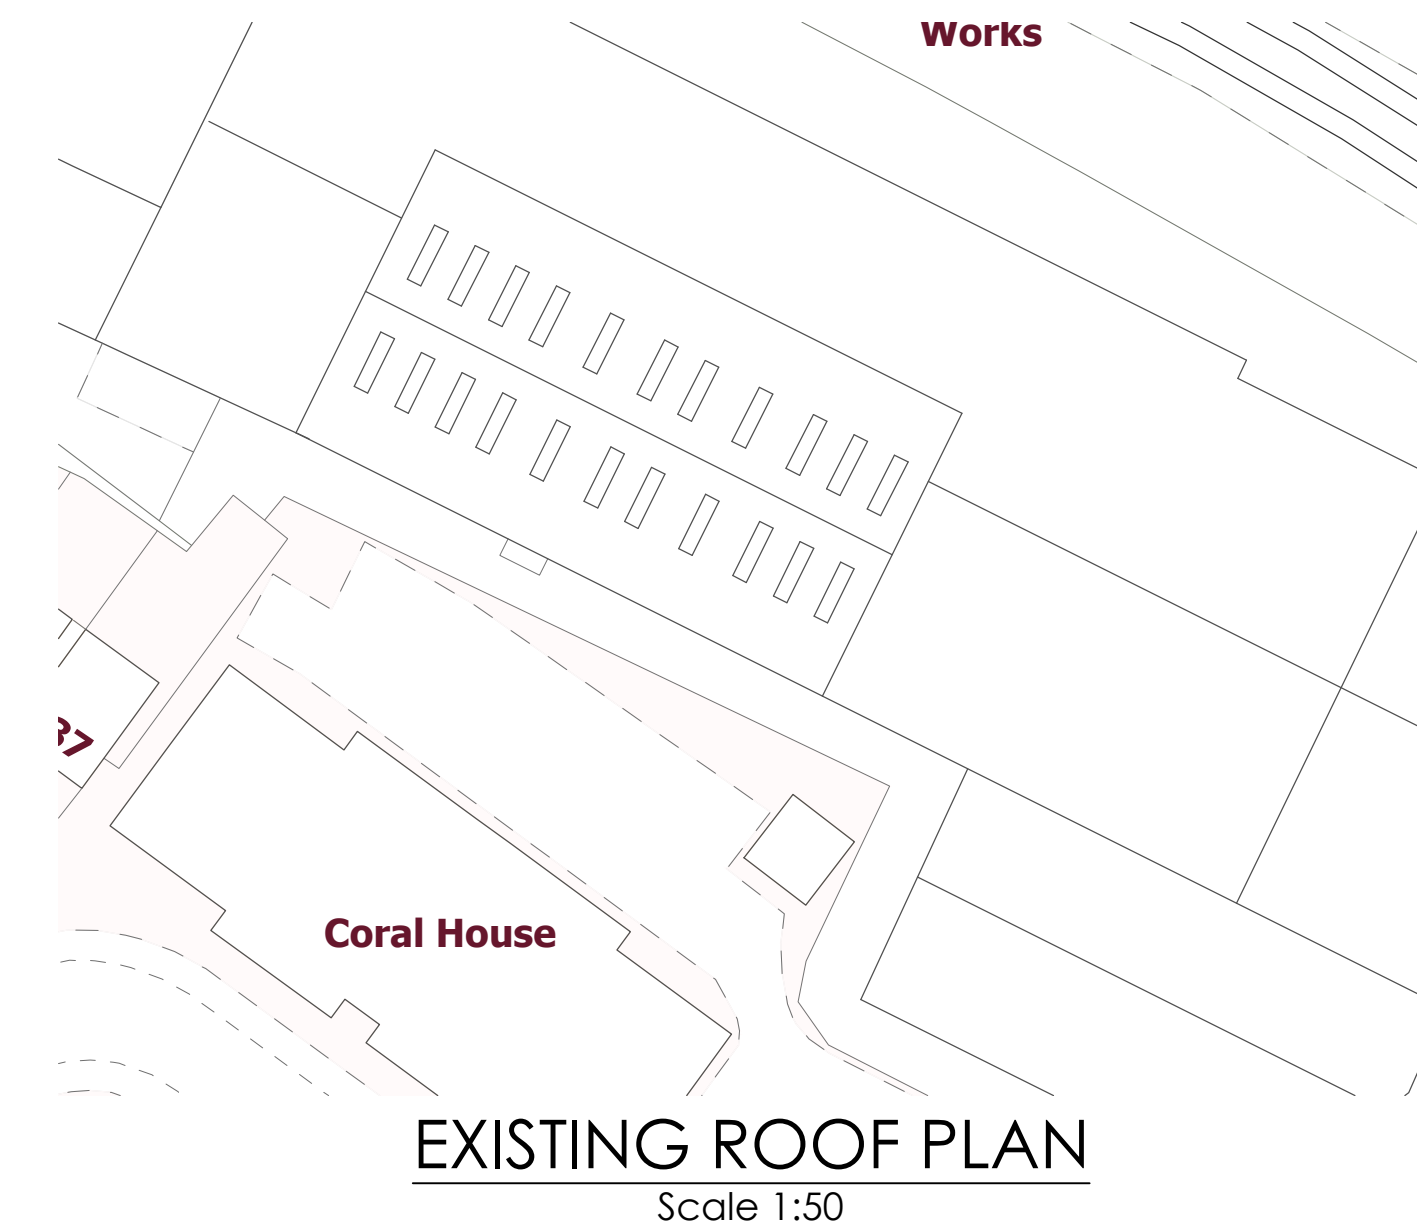
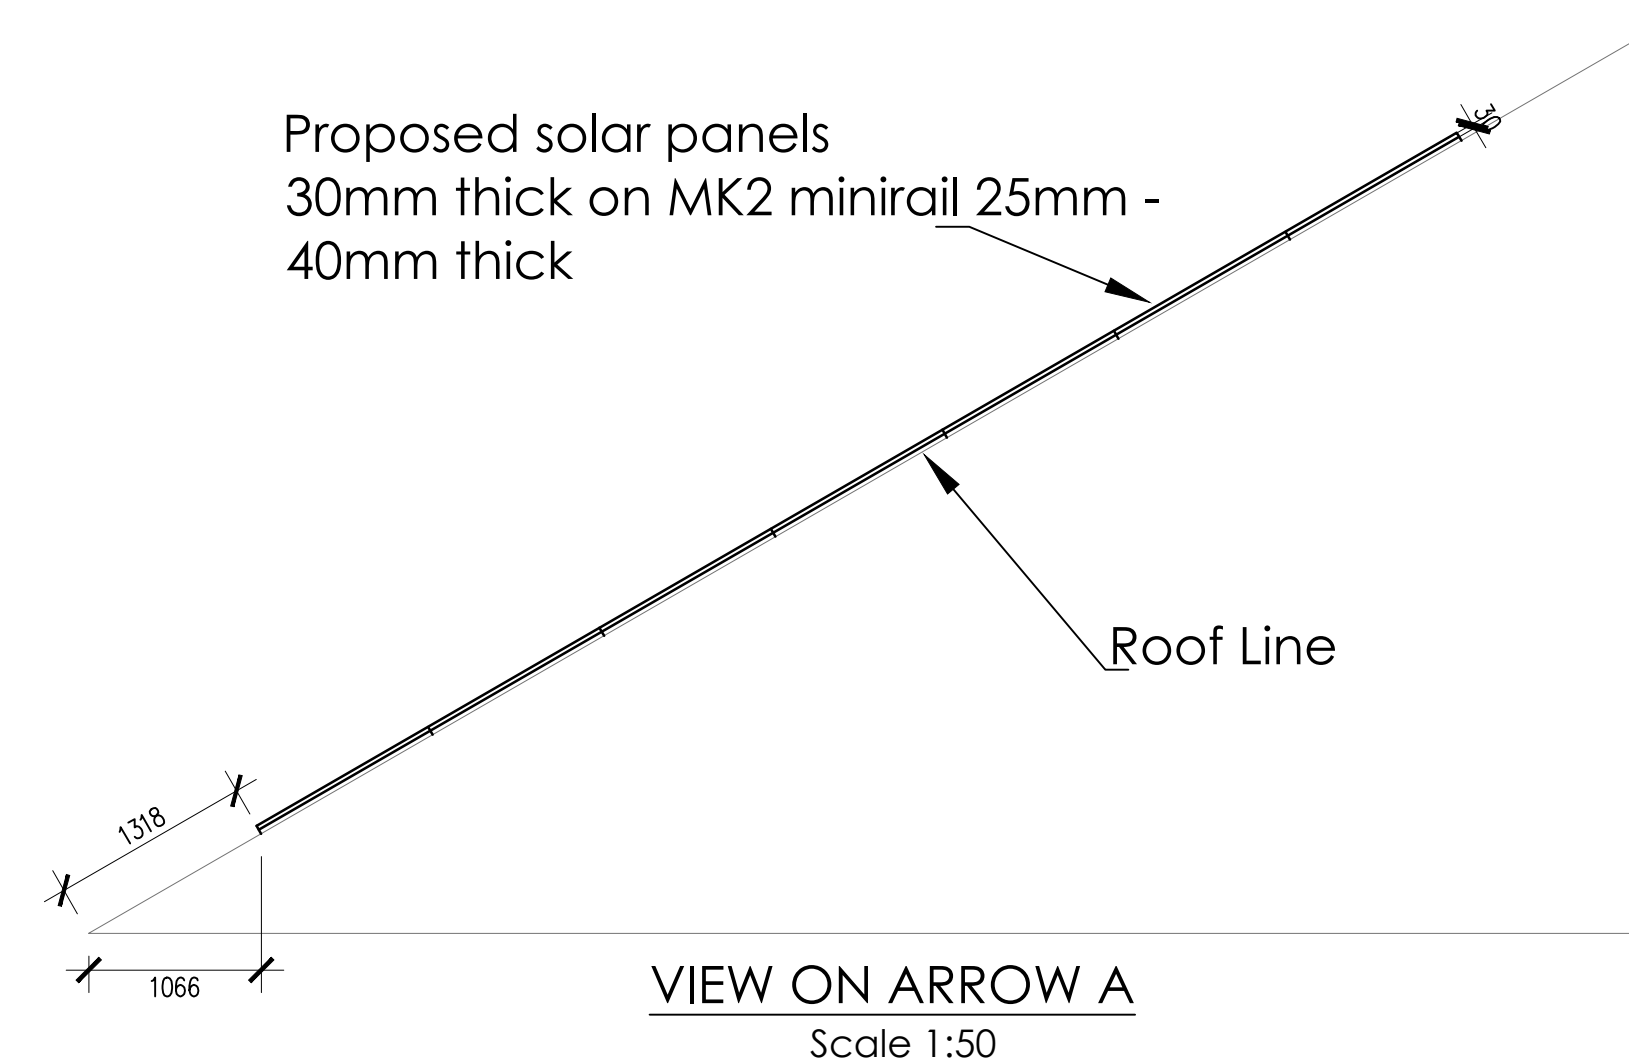
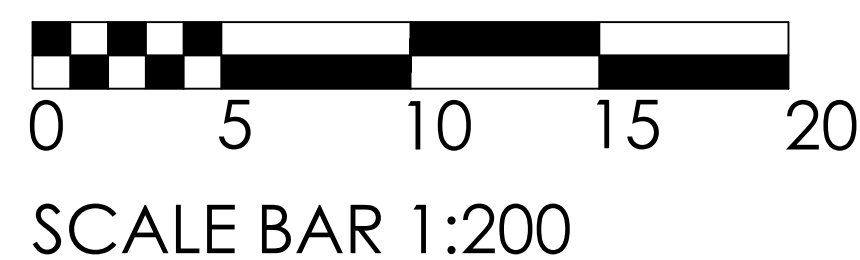
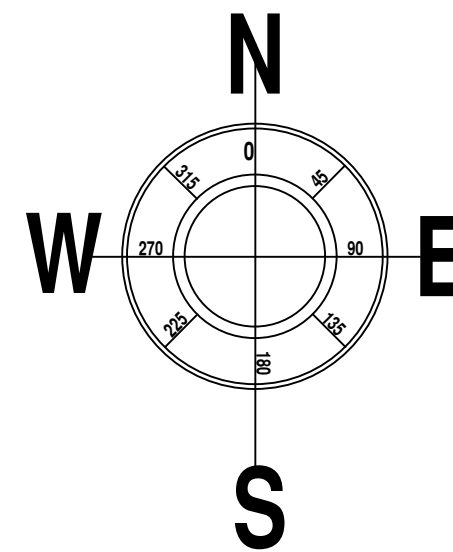


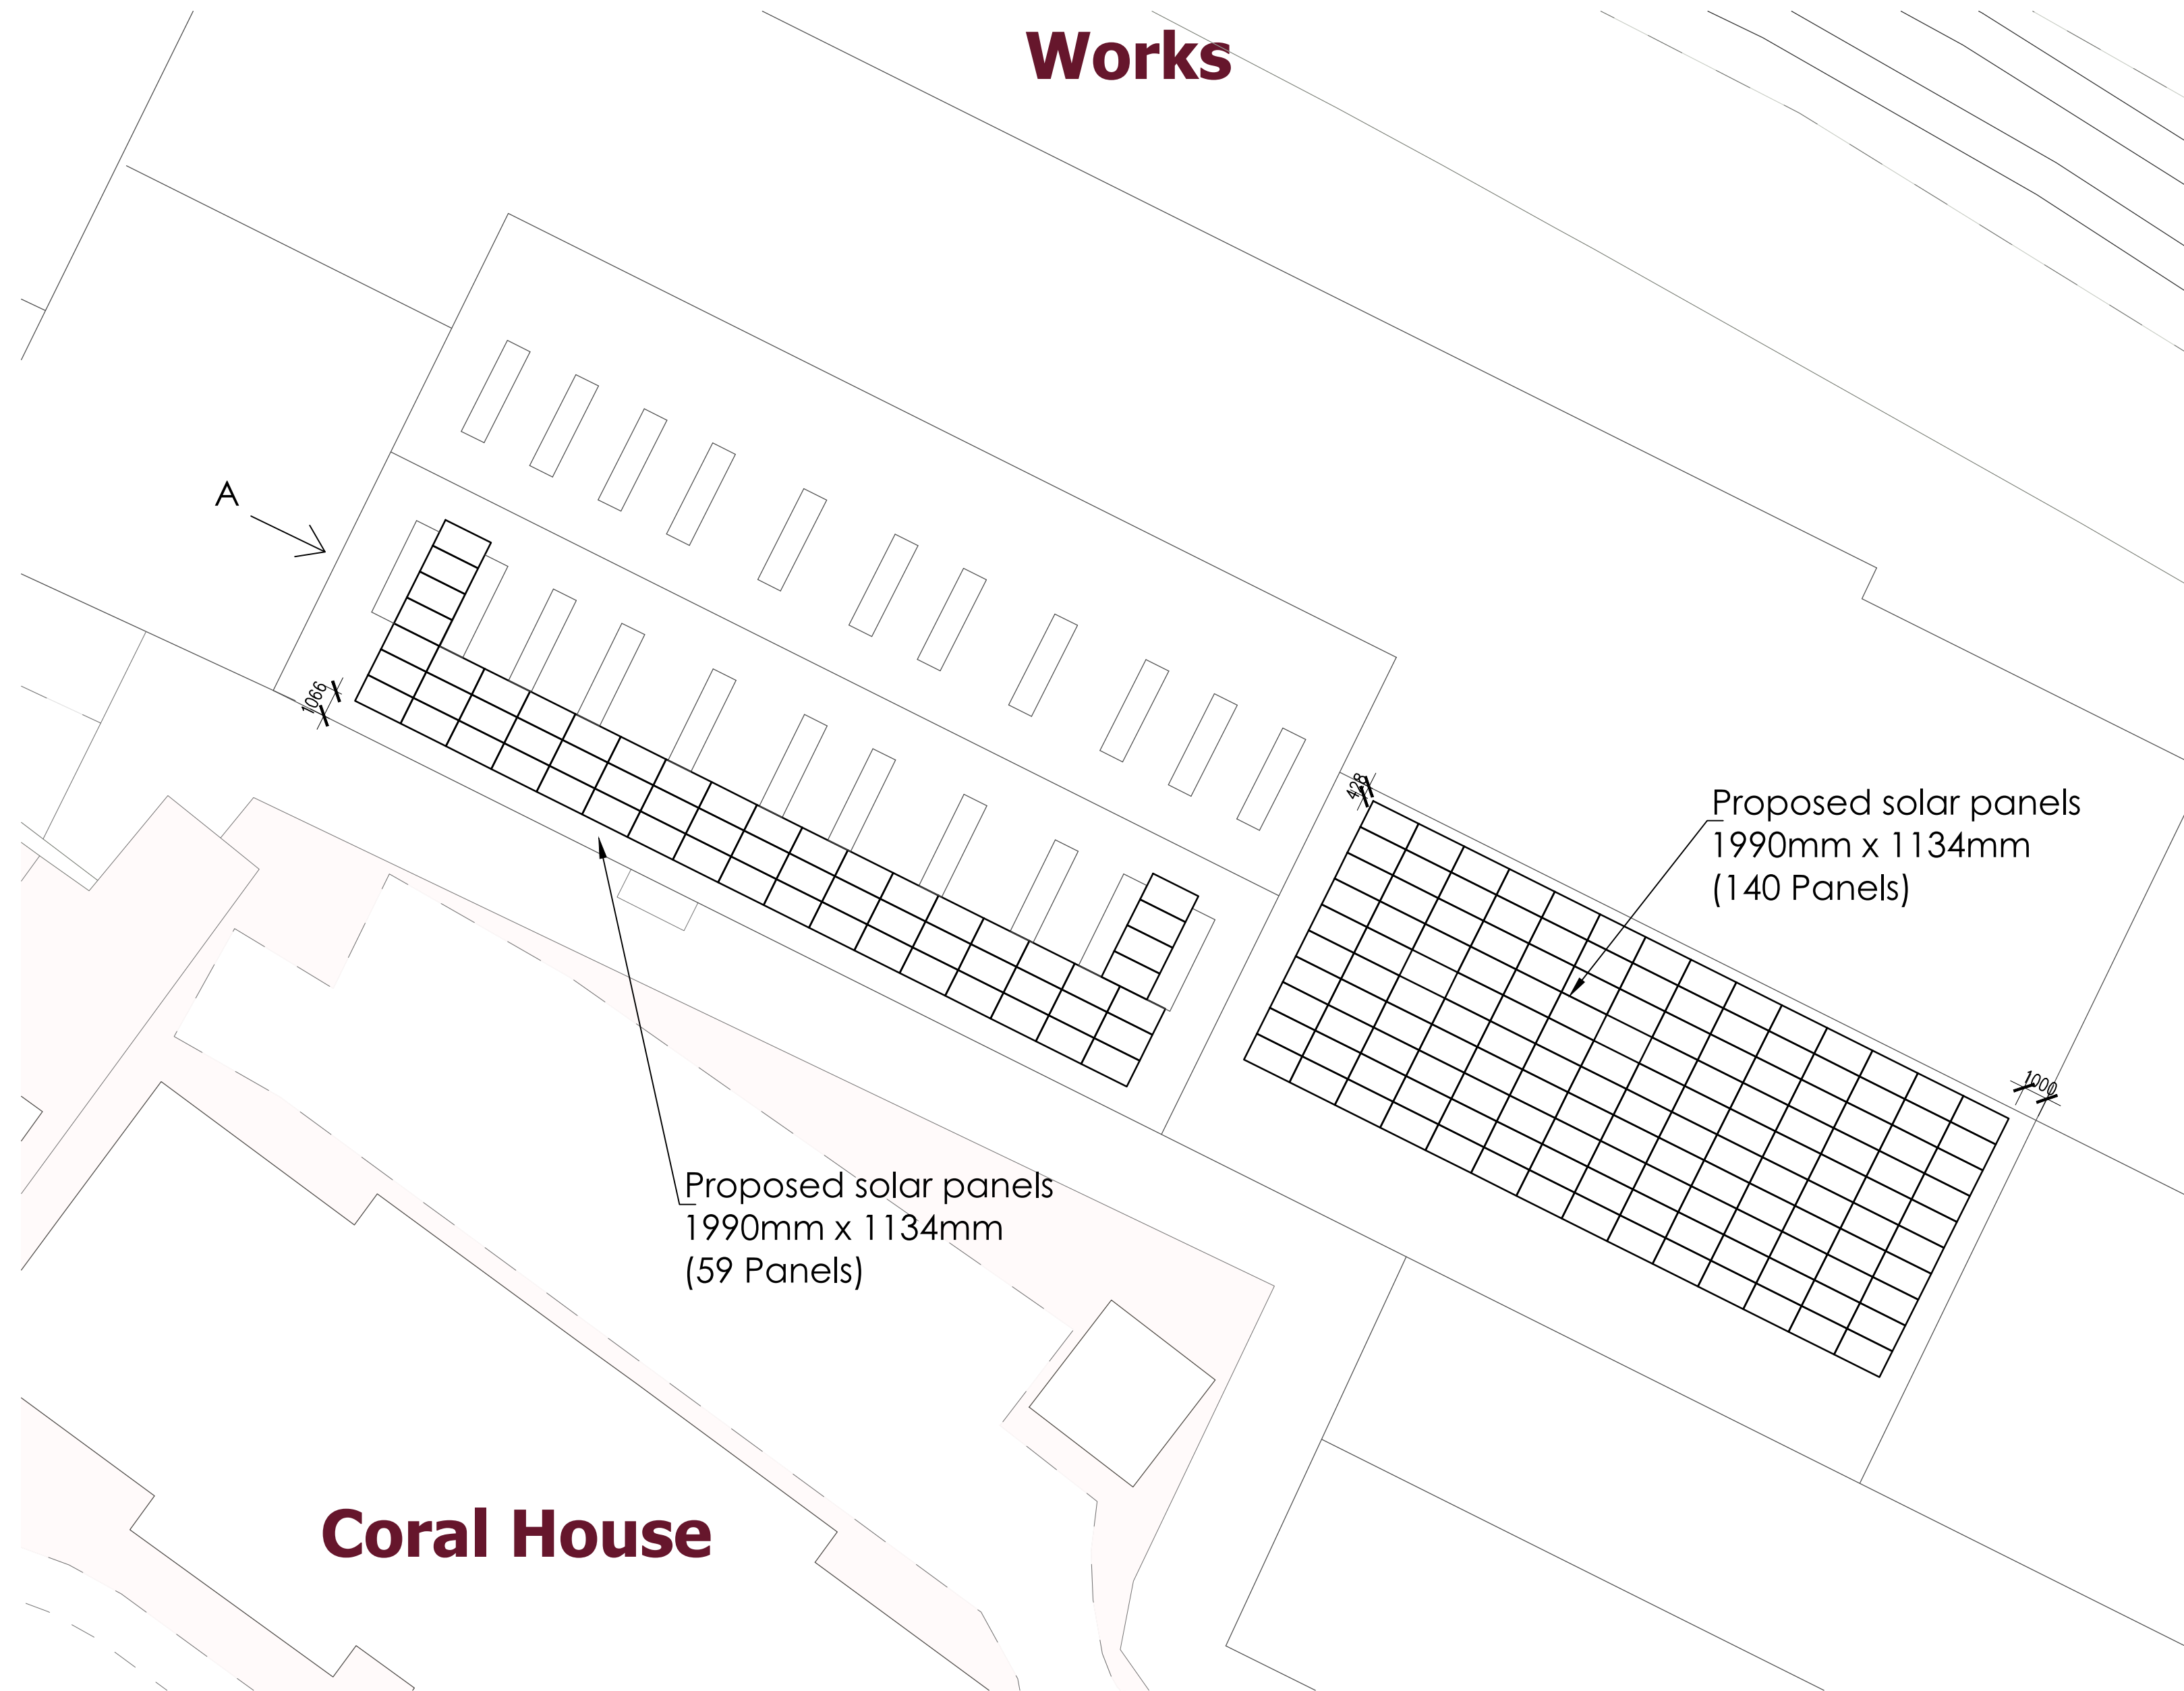

Proposed solar panels
1990mm x 1134mm
(199 Panels in total)

Description	By	Appd.	Date
Proposed plans showing proposed solar panels Newhay Carpets, Gordon Steet, Newhey, Rochdale			OL16 3SL
PROJECT DESCRIPTION: Proposed solar panels			
SCALE: 1:200 1:500	DATE: 04/2026	DRAWN: O.G	CHECKED:
DRAWING NO: 10830/1	REVISION: B		

Davis
Consultants
Chartered Structural and Civil Engineers

56A Liverpool Road
Penwortham
Preston
PR1 0DQ
T: 01772 747862
E: info@davisconsultantspreston.co.uk

Copyright on all drawings, specification and documentation remains the property of Davis Consultants and must not be copied or reproduced in whole or in part in any manner or form without prior consent of the company.