


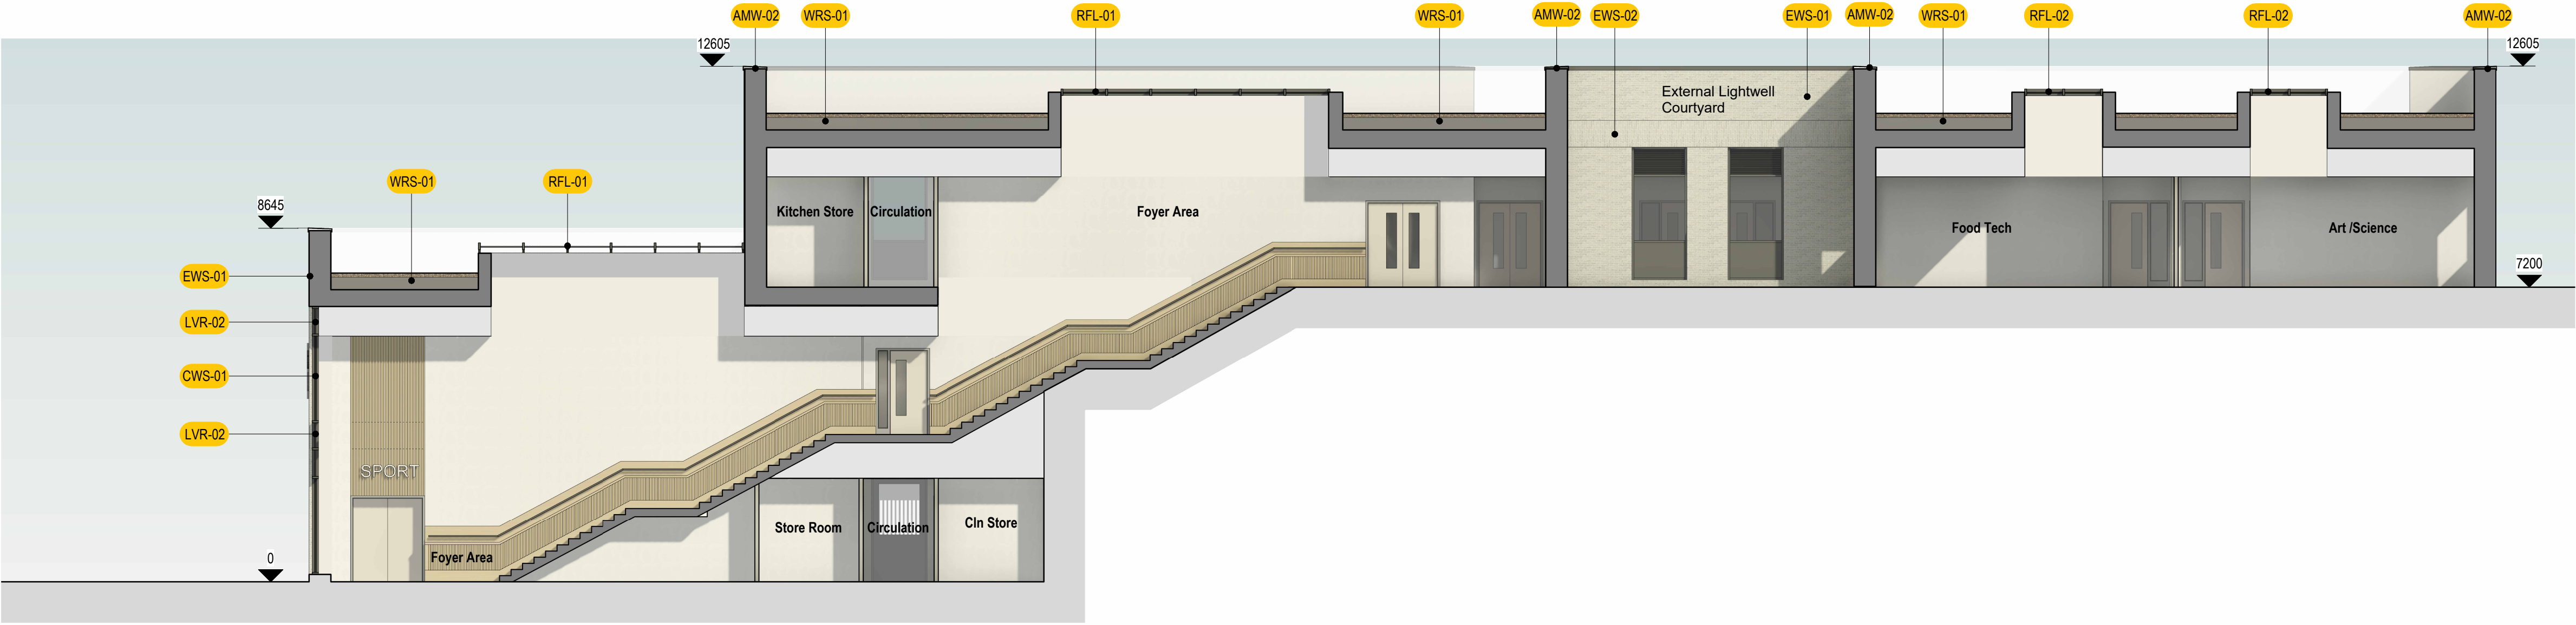

Proposed Section 01

1 : 100



Proposed Section 02

1 : 100

MATERIAL LEGEND	
AMW-01	Pressed aluminium window / door flashings
AMW-02	Pressed aluminium coping
AMW-03	Pressed aluminium soffit panels
CWD-01	External flush curtain wall single doors
CWD-02	External half glazed curtain wall single doors
CWD-03	External glazed curtain wall double doors
CWD-04	External Automatic glazed curtain wall double doors
CWS-01	Aluminium framed curtain walling
EDR-01	Metal doorset (single)
EDR-02	Metal doorset (double)
EWS-01	External facing brickwork - horizontal buff brickwork
EWS-02	External facing brickwork - feature running course - vertical buff brickwork
LVR-01	Inset horizontal ventilation louvre panels - colour to match CWS-01
LVR-02	Inset vertical ventilation louvre panels - colour to match CWS-01
RCS-01	Pressed aluminium cassette cladding system
RFL-01	Aluminium framed mono-pitch rooflight - colour to match CWS-01
RFL-02	Aluminium framed dual-pitch rooflight - colour to match CWS-01
SPD-01	Pressed aluminium-faced insulated spandrel panel - colour to match the CWS-01
WRS-01	Warm roof system with large ballast covering

COPYRIGHT RESERVED:
The Copyrights to all designs and drawings are the property of Seven Architecture. Reproduction or use for any purpose other than that authorised by Seven Architecture is forbidden.


GENERAL NOTES:

- All dimensions to be checked on site. The Contractor shall verify and be responsible for all dimensions.
- DO NOT scale the drawing - The drawing must not be scaled for any purpose, refer to written dimensions only.
- Any queries or doubts, drawing errors, omissions or divergences shall be reported to Seven Architecture without delay and prior to works being carried out.
- This drawing is subject to statutory approvals.
- All works are to be in accordance with the planning approval and my subsequent approved Local Authorities planning correspondence including drawings, documents and reports.
- All works are to comply with the Building Regulations, British Standards, Code of Practice and any Local Statutory requirements.
- All works are to comply with current Health & Safety Legislation, HSE recommendations / guidance and the current CDM regulations.
- All architectural drawings are to be read in conjunction with the relevant architectural specifications and outline specification sheets.
- All the details and setting-out drawings to be read in conjunction with the relevant consultants and subcontractor drawings.
- All details and setting-out drawings are design intent only. Final arrangement is subject to design development and coordination with Design Team consultants and relevant subcontractors.


REV.	DESCRIPTION:	DATE:	DRAWN:	CHECK:
P01	Planning Issue	27/03/26	RL	DM

DRAWING SCALE:

1:100 @ A1

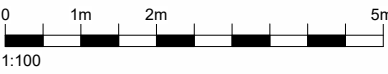

KEY PLAN (NTS):

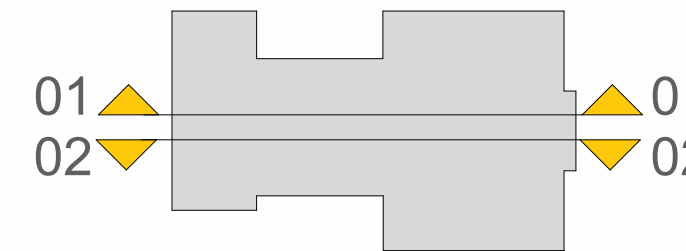

CLIENT:

Rochdale Borough Council



PROJECT TITLE:

Raise Rochdale PRU

PROJECT NO:

20904

DRAWING TITLE:

Proposed Building Sections

DRAWING NO:

PROJECT	ORIGIN	FUNCTION	SPATIAL	FORM	DISCIPLINE	NO.#	REVISION
BAP	SEV	ZZ	ZZ	DR	A	00525	P01

SUITABILITY

DESCRIPTION

REVISION

DESCRIPTION PLANNING

seven.

SEVENARCHITECTURE.CO.UK

Studios at :

Unit 1.3 Wauk Mill
51 Bengal St
MANCHESTER
M4 6LN
t: 0161 236 5655

Clarendon House
Victoria Avenue
HARROGATE
HG1 1JD
t: 01423 709 807

Y Neuadd Llyrd
Dolwyddelan
CONWY
LL25 1SG
t: 01286 875120