




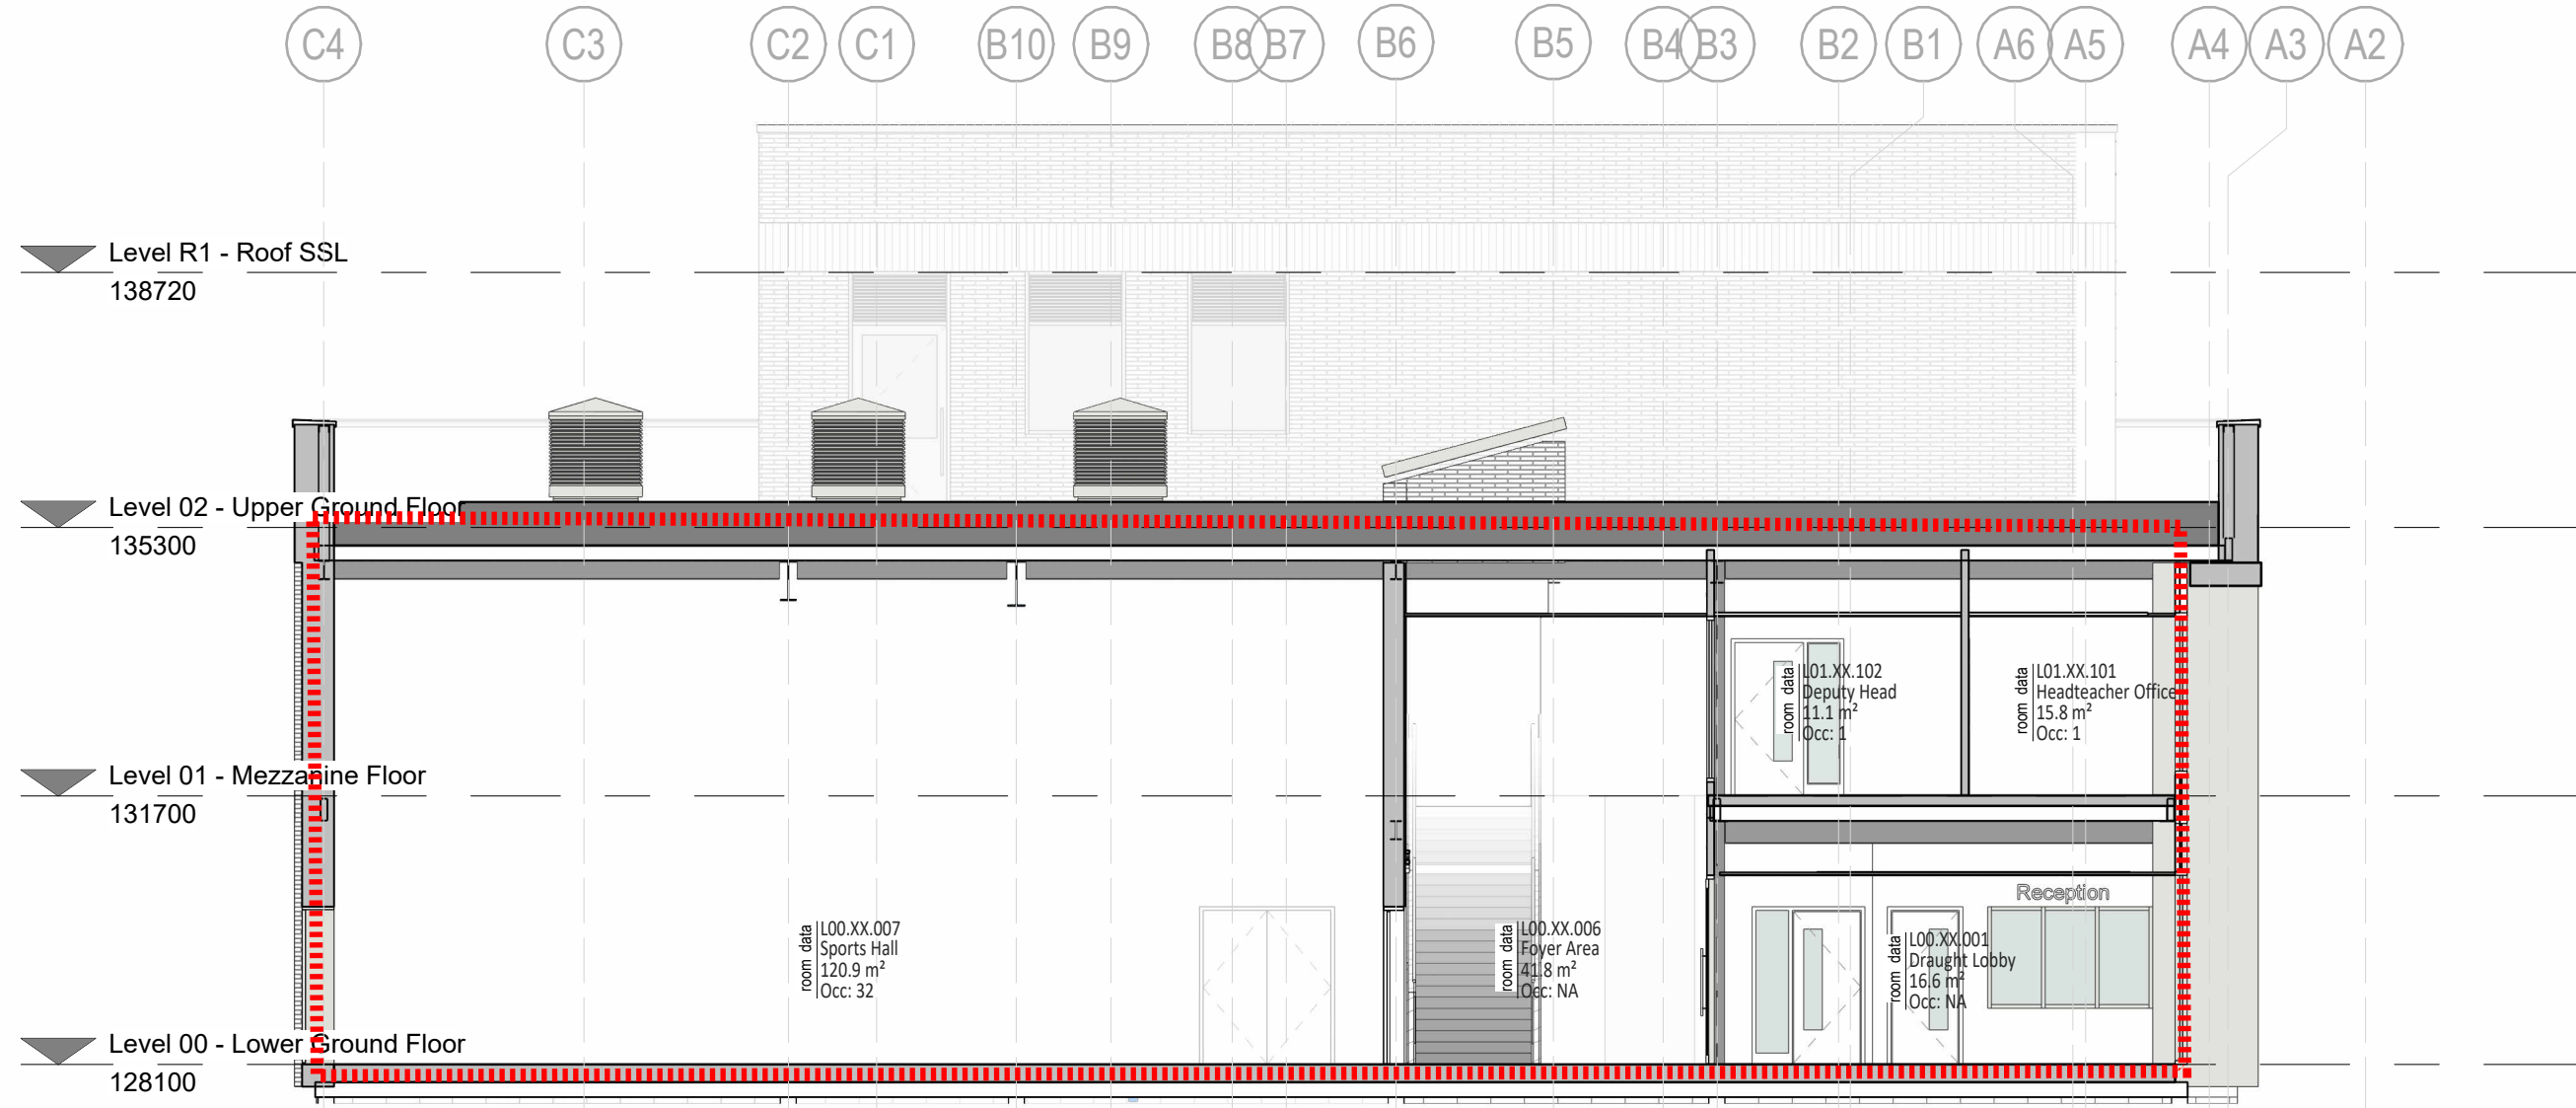

Section H
1 : 100

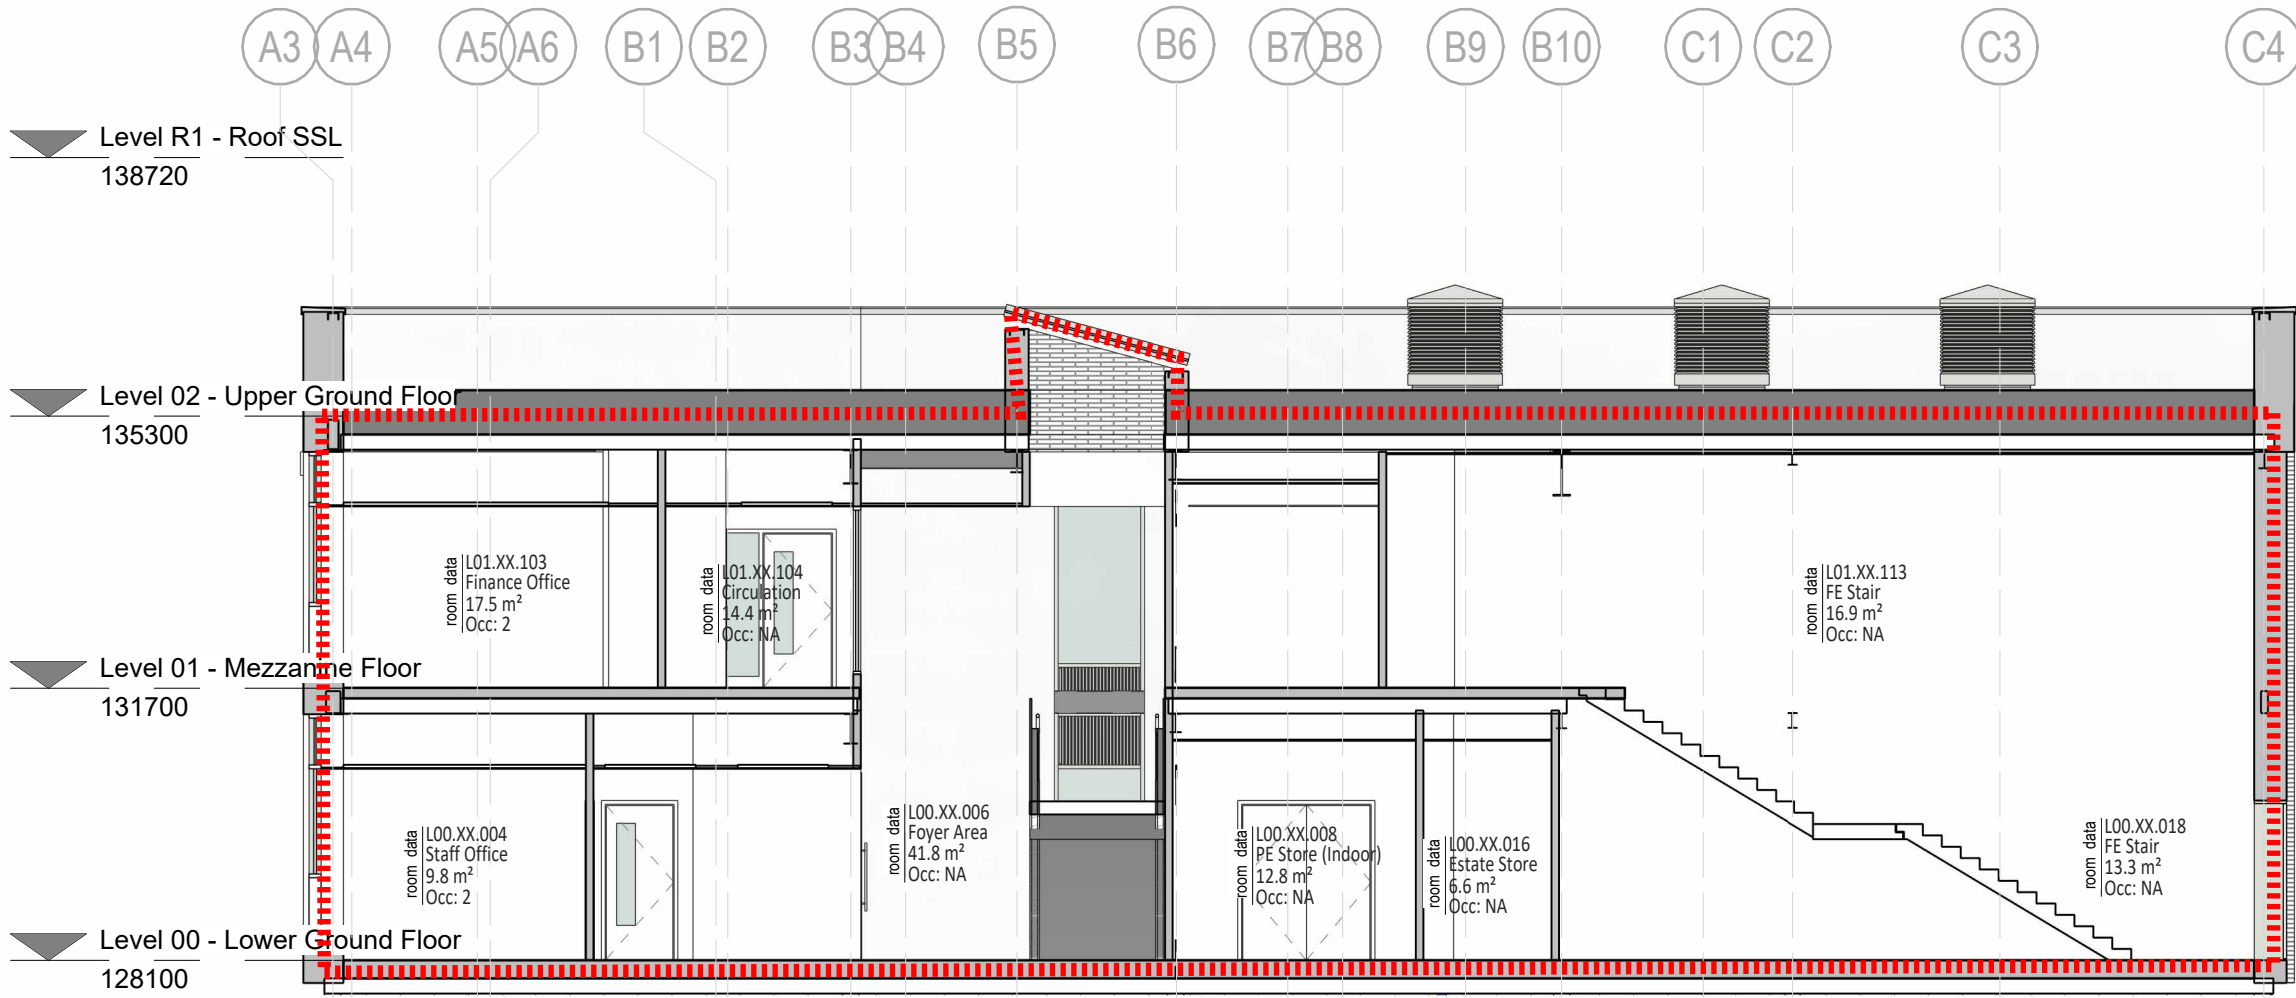

Section J
1 : 100

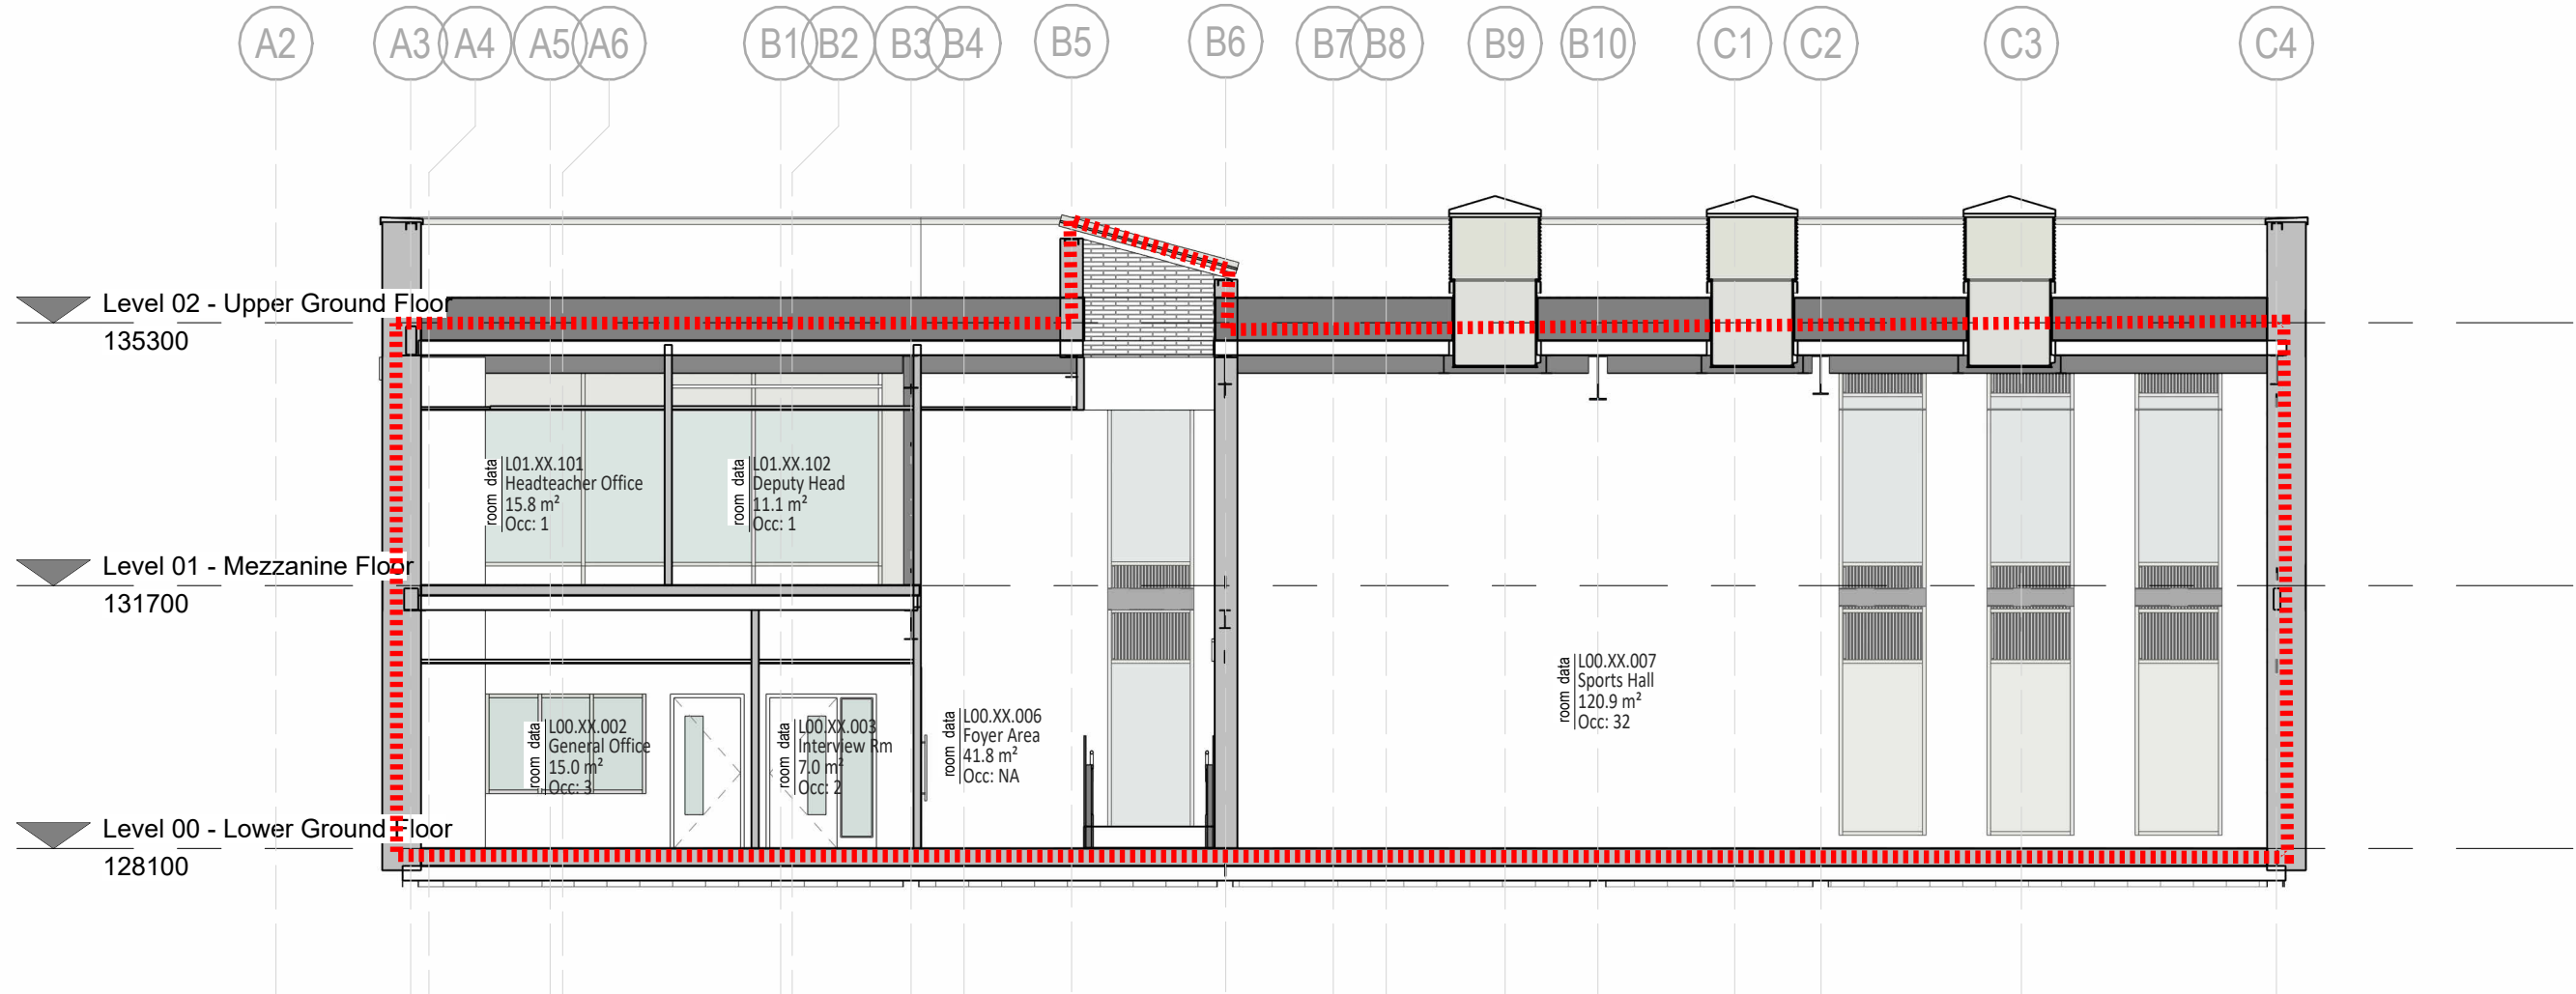

Section K
1 : 100

COPYRIGHT RESERVED:
The Copyrights to all designs and drawings are the property of Seven Architecture. Reproduction or use for any purpose other than that authorised by Seven Architecture is forbidden.


- GENERAL NOTES:**
- All dimensions to be checked on site. The Contractor shall verify and be responsible for all dimensions.
 - DO NOT scale the drawing - The drawing must not be scaled for any purpose, refer to written dimensions only.
 - Any queries or doubts, drawing errors, omissions or divergences shall be reported to Seven Architecture without delay and prior to works being carried out.
 - This drawing is subject to statutory approvals.
 - All works are to be in accordance with the planning approval and my subsequent approved Local Authorities planning correspondence including drawings, documents and reports.
 - All works are to comply with the Building Regulations, British Standards, Code of Practice and any Local Statutory requirements.
 - All works are to comply with current Health & Safety Legislation, HSE recommendations / guidance and the current CDM regulations.
 - All architectural drawings are to be read in conjunction with the relevant architectural specifications and outline specification sheets.
 - All the details and setting-out drawings to be read in conjunction with the relevant consultants and subcontractor drawings.
 - All details and setting-out drawings are design intent only. Final arrangement is subject to design development and coordination with Design Team consultants and relevant subcontractors.

REV.	DESCRIPTION:	DATE:	DRAWN:	CHECK:
P01	Draft Stage 3 Package	06/03/26	RL	DM

DRAWING SCALE:

1:100 @ A1
0 1m 2m 5m
1:100

KEY PLAN (NTS):

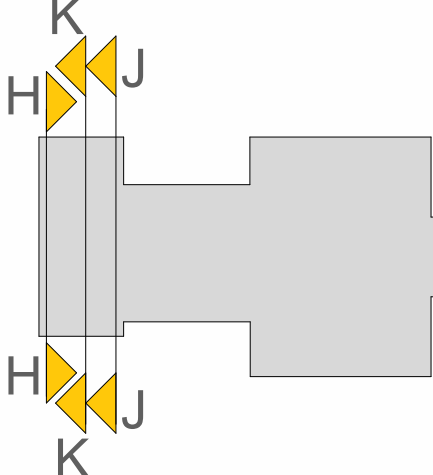

CLIENT:

Rochdale Borough Council

PROJECT TITLE:

Raise Rochdale PRU

PROJECT NO:

20904

DRAWING TITLE:

Proposed Sections (Sheet 3 of 3)

DRAWING NO:

PROJECT	ORIGIN	FUNCTION	SPATIAL	FORM	DISCIPLINE	NO. #	REVISION
BAP	SEV	ZZ	ZZ	DR	A	03042	P01

SUITABILITY

DESCRIPTION

REVISION

DESCRIPTION

FOR INFORMATION

seven.

SEVENARCHITECTURE.CO.UK

Studios at :

Unit 1.3 Wauk Mill
51 Bengal St
MANCHESTER
M4 6LN
t: 0161 236 5655

Clarendon House
Victoria Avenue
HARROGATE
HG1 1UD
t: 01423 709 807

Y Neuadd Llyrd
Dolwyddelan
CONWY
LL25 1SG
t: 01286 875120