




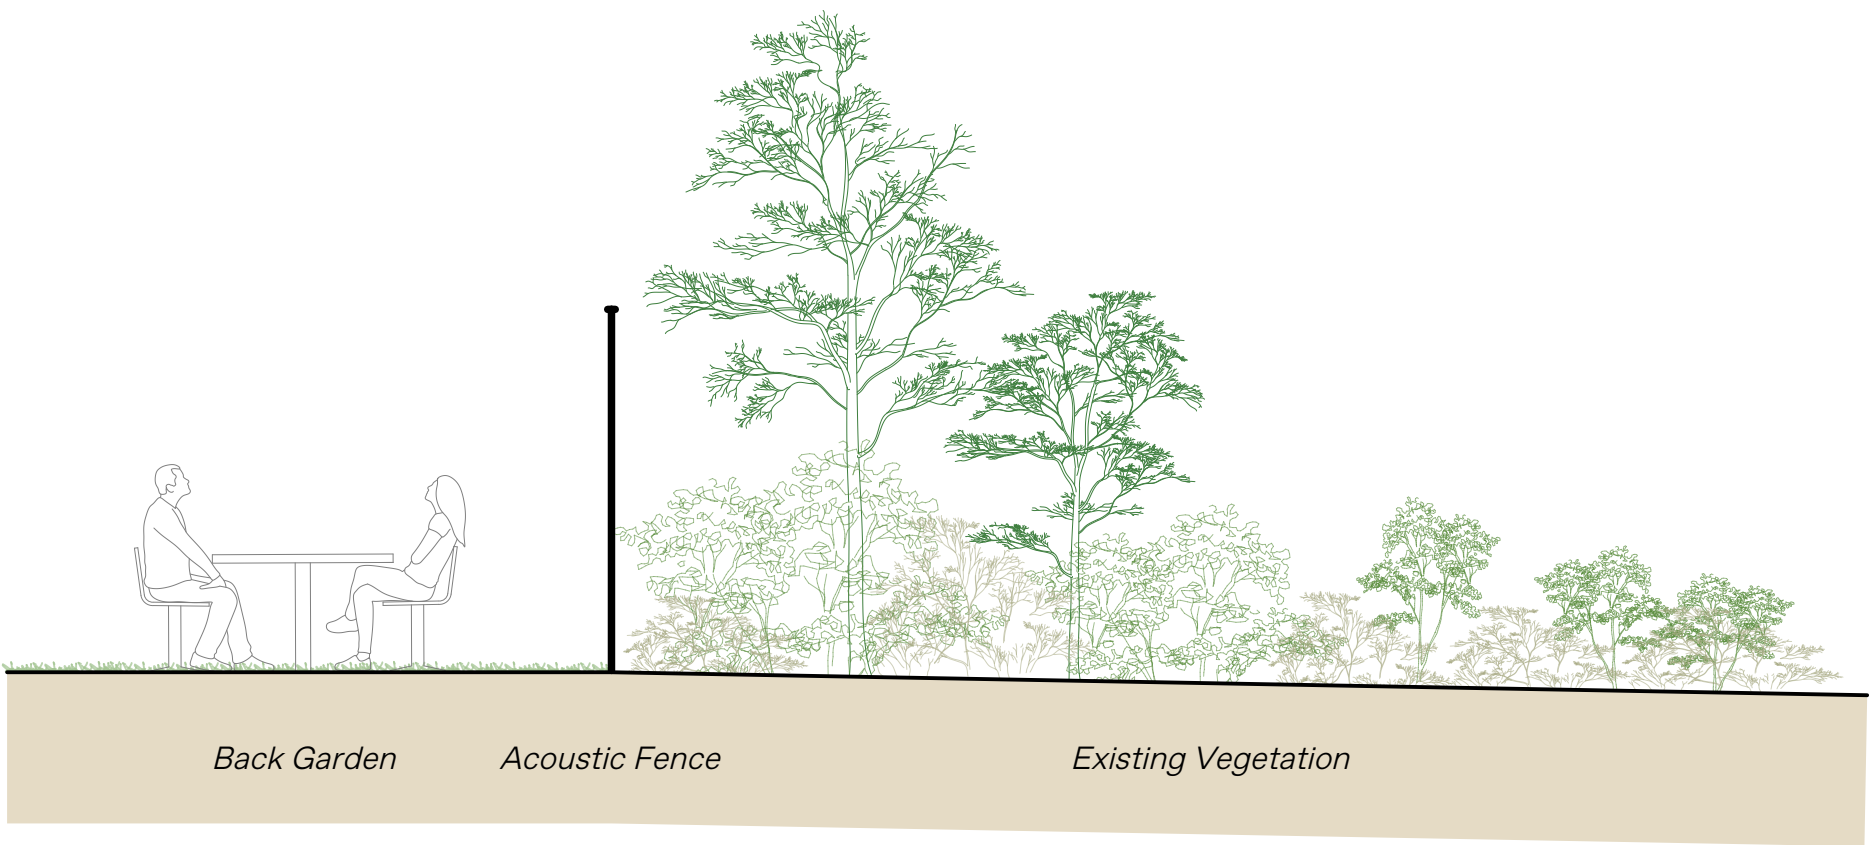

Section A


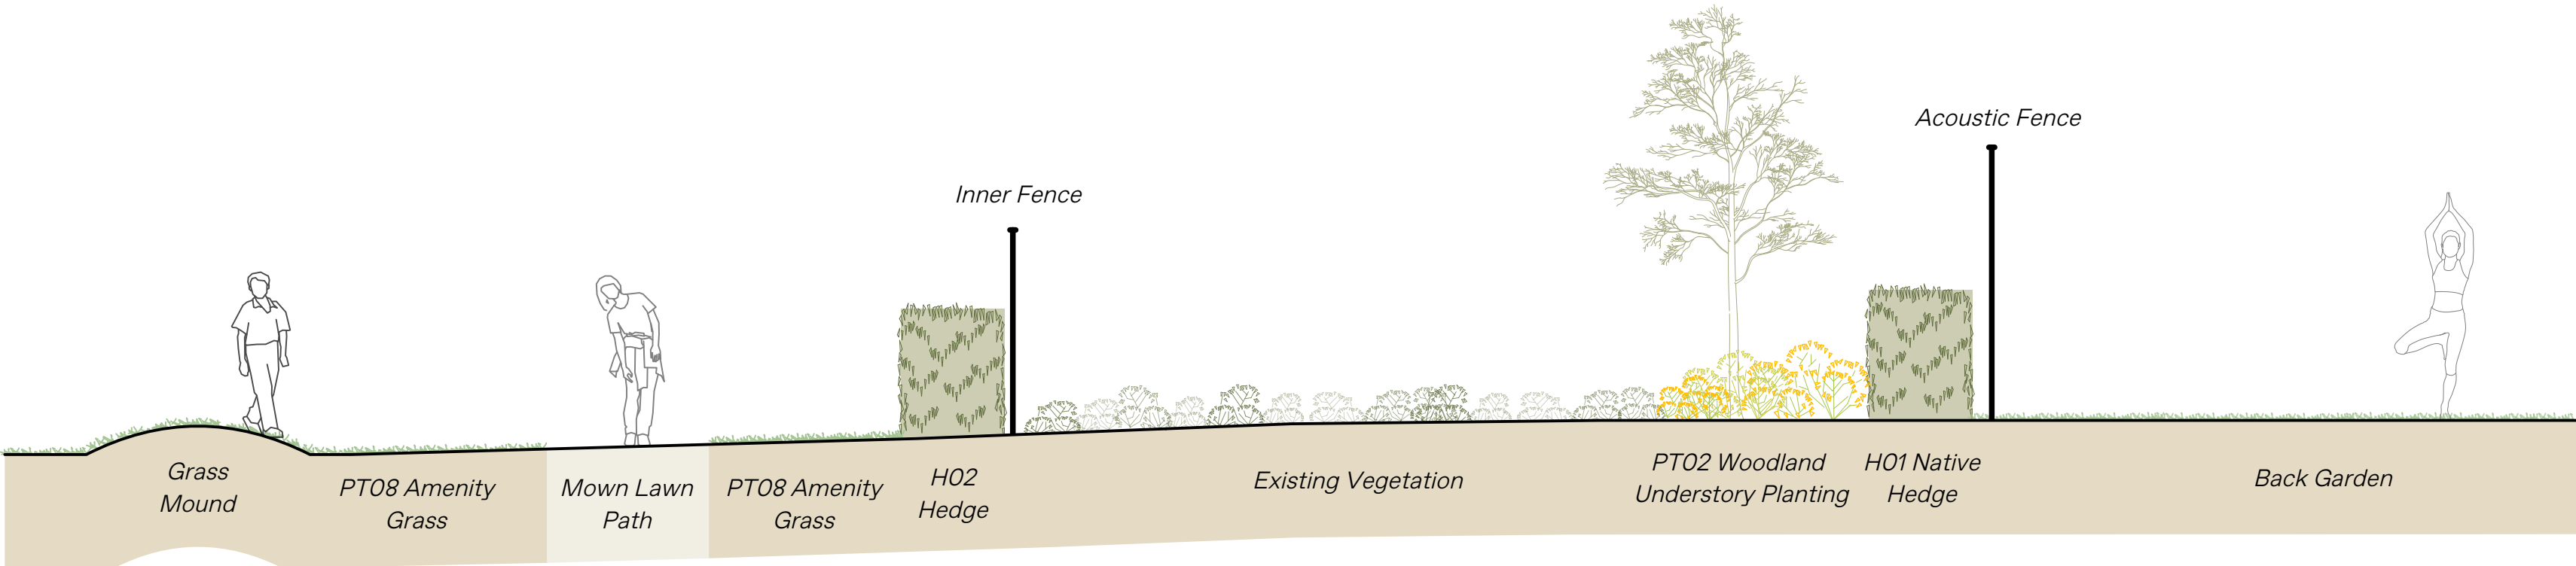


Section B

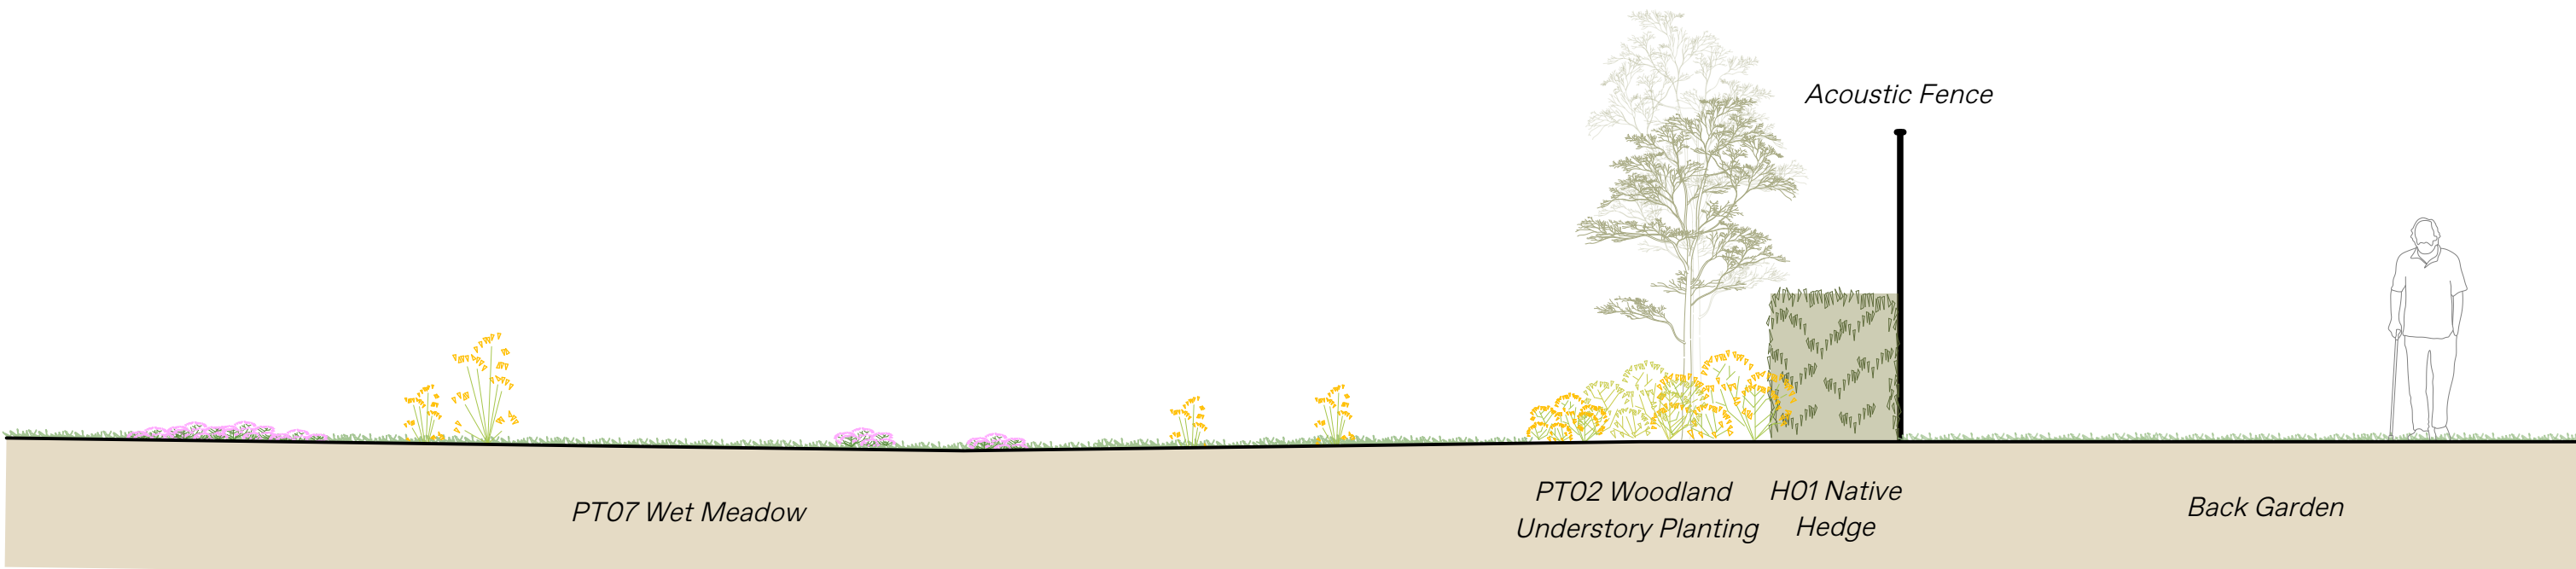

Section C

Key Plan (Not to Scale)

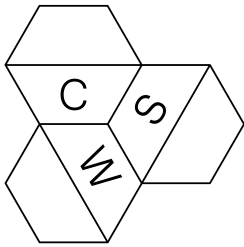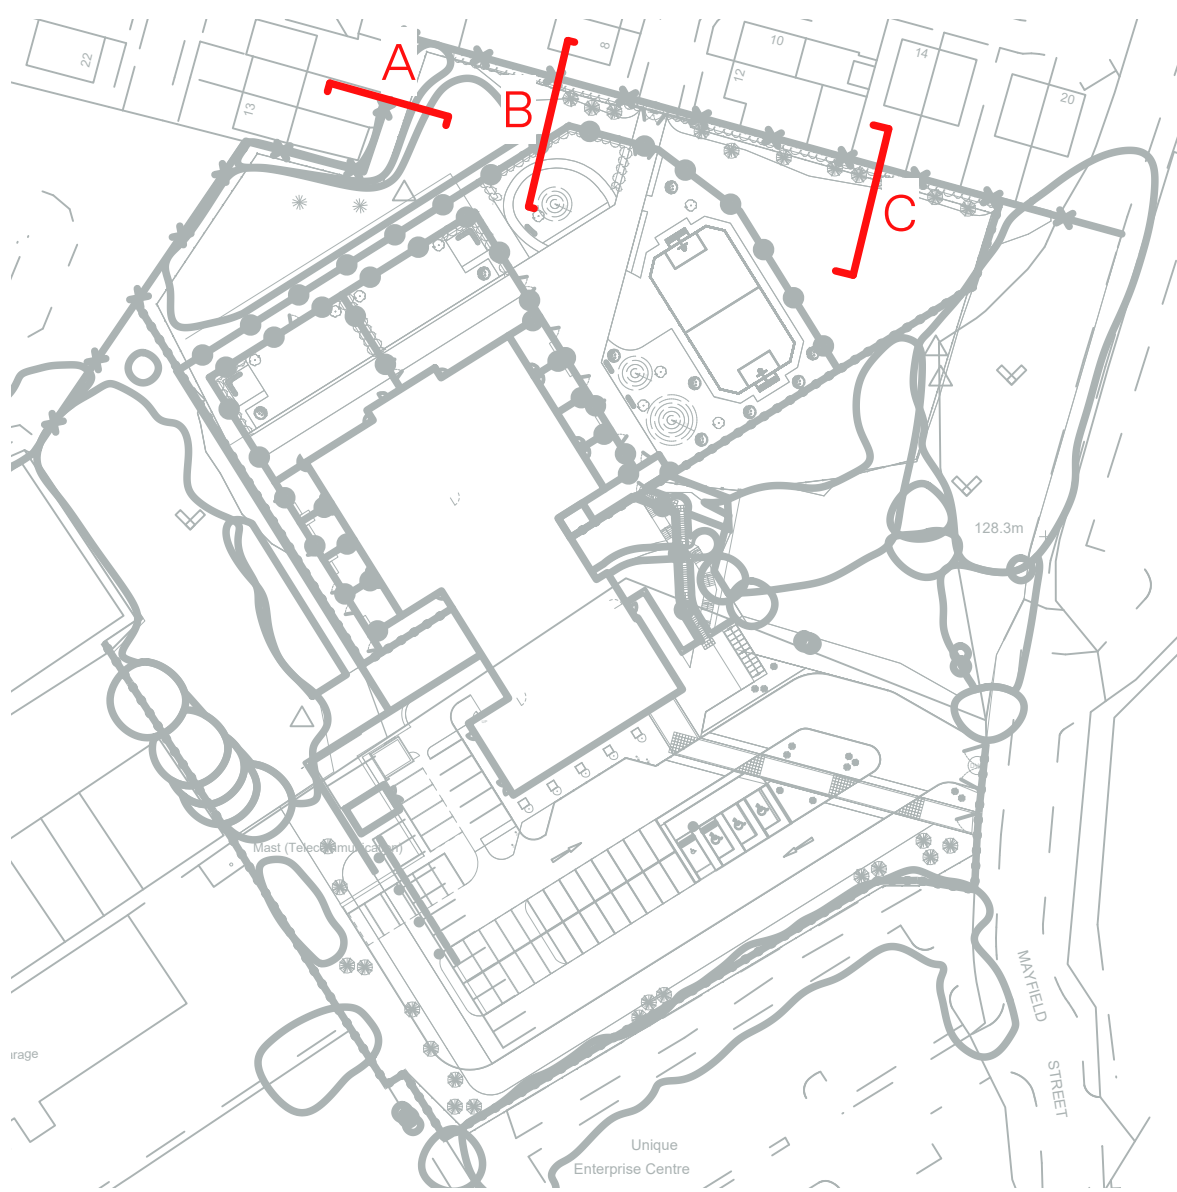

CW Studio
Studio Nine
9 Stevenson Square
Manchester, M1 1DB
0161 464 3895 / info@cwstudio.co.uk
www.cwstudio.co.uk

CLIENT
Rochdale Borough Council

PROJECT NAME
RAISE Rochdale PRU

DRAWING NAME
Sections

DRAWING NUMBER
2535-CWS-XX-XX-DR-L-5000

STATUS
S3

REVISION
P01

CREATED ON
27/03/26

CREATED BY
JP


APPROVED BY
LM

DRAWING SCALE
1:50

SIZE
ISO A1

WORK STAGE
Stage 3

P01	27/03/26	Issue for Planning	JP
Rev	Date	Description of changes	DRWN APP

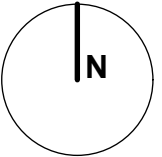

NOTES:
1. Do not scale from this drawing.
2. Always work to noted dimensions.
3. All dimensions are in millimetres unless otherwise stated.
4. All setting out, levels and dimensions to be agreed on site.
5. The dimensions of all materials must be checked on site before being laid out.
6. This drawing must be read with the relevant specification clauses and detail drawings.
7. Order of construction and setting out to be agreed on site.

This drawing is for its intended purpose only and may not be copied or reproduced without written permission. All designs remain the copyright of CW Studio Ltd. Any discrepancies must be reported to the landscape architect before manufacture or construction. CW Studio Ltd is registered in England & Wales, No. 8054283.