




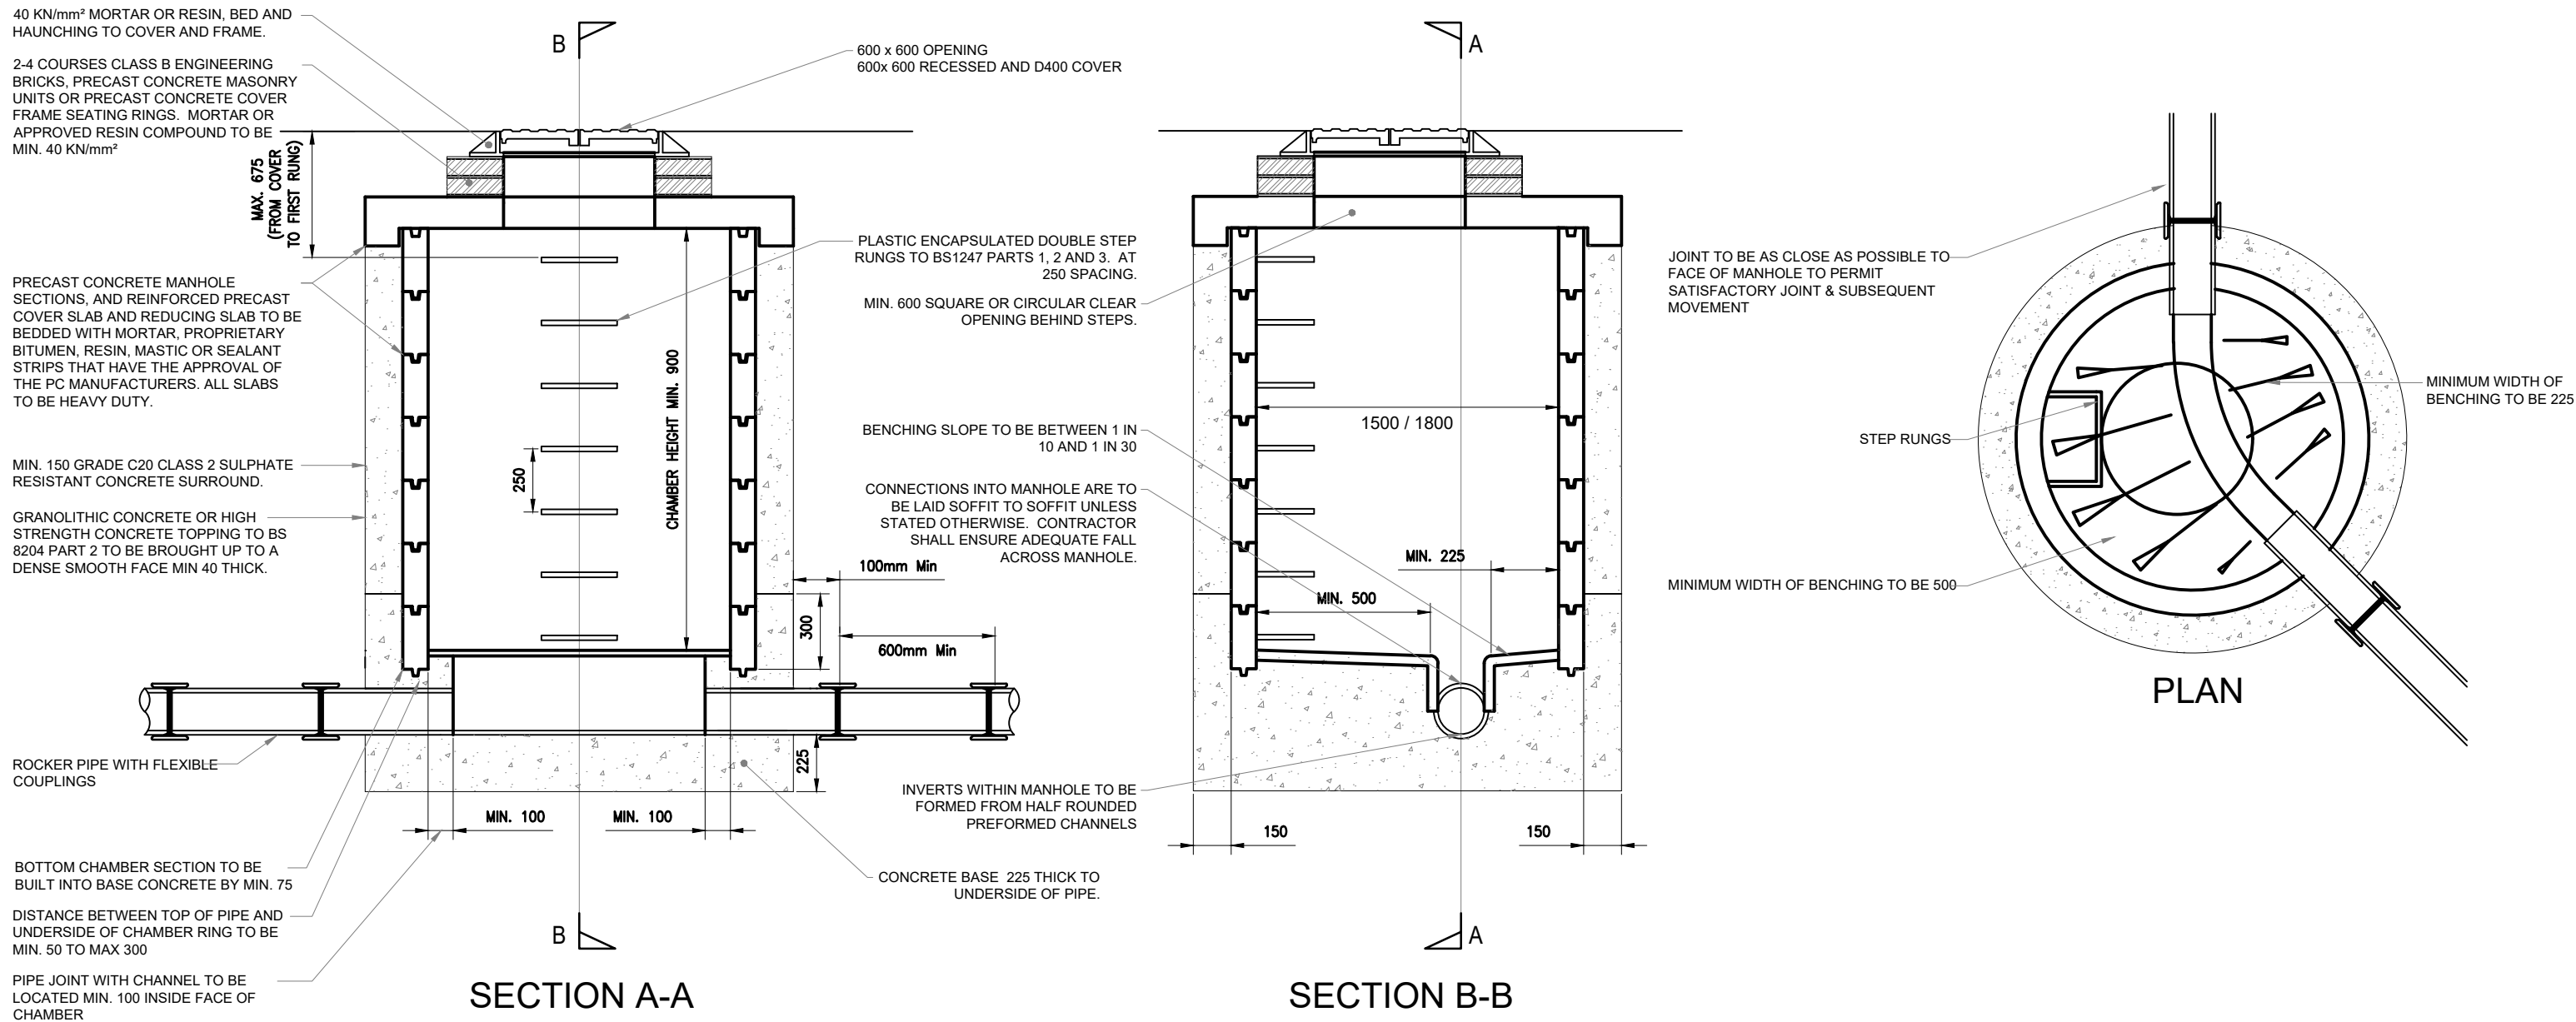


MANHOLE TYPE B  
CIRCULAR PRECAST CONCRETE MANHOLE DETAIL  
(DEPTH MORE THAN 1.50m TO PIPE SOFFIT)

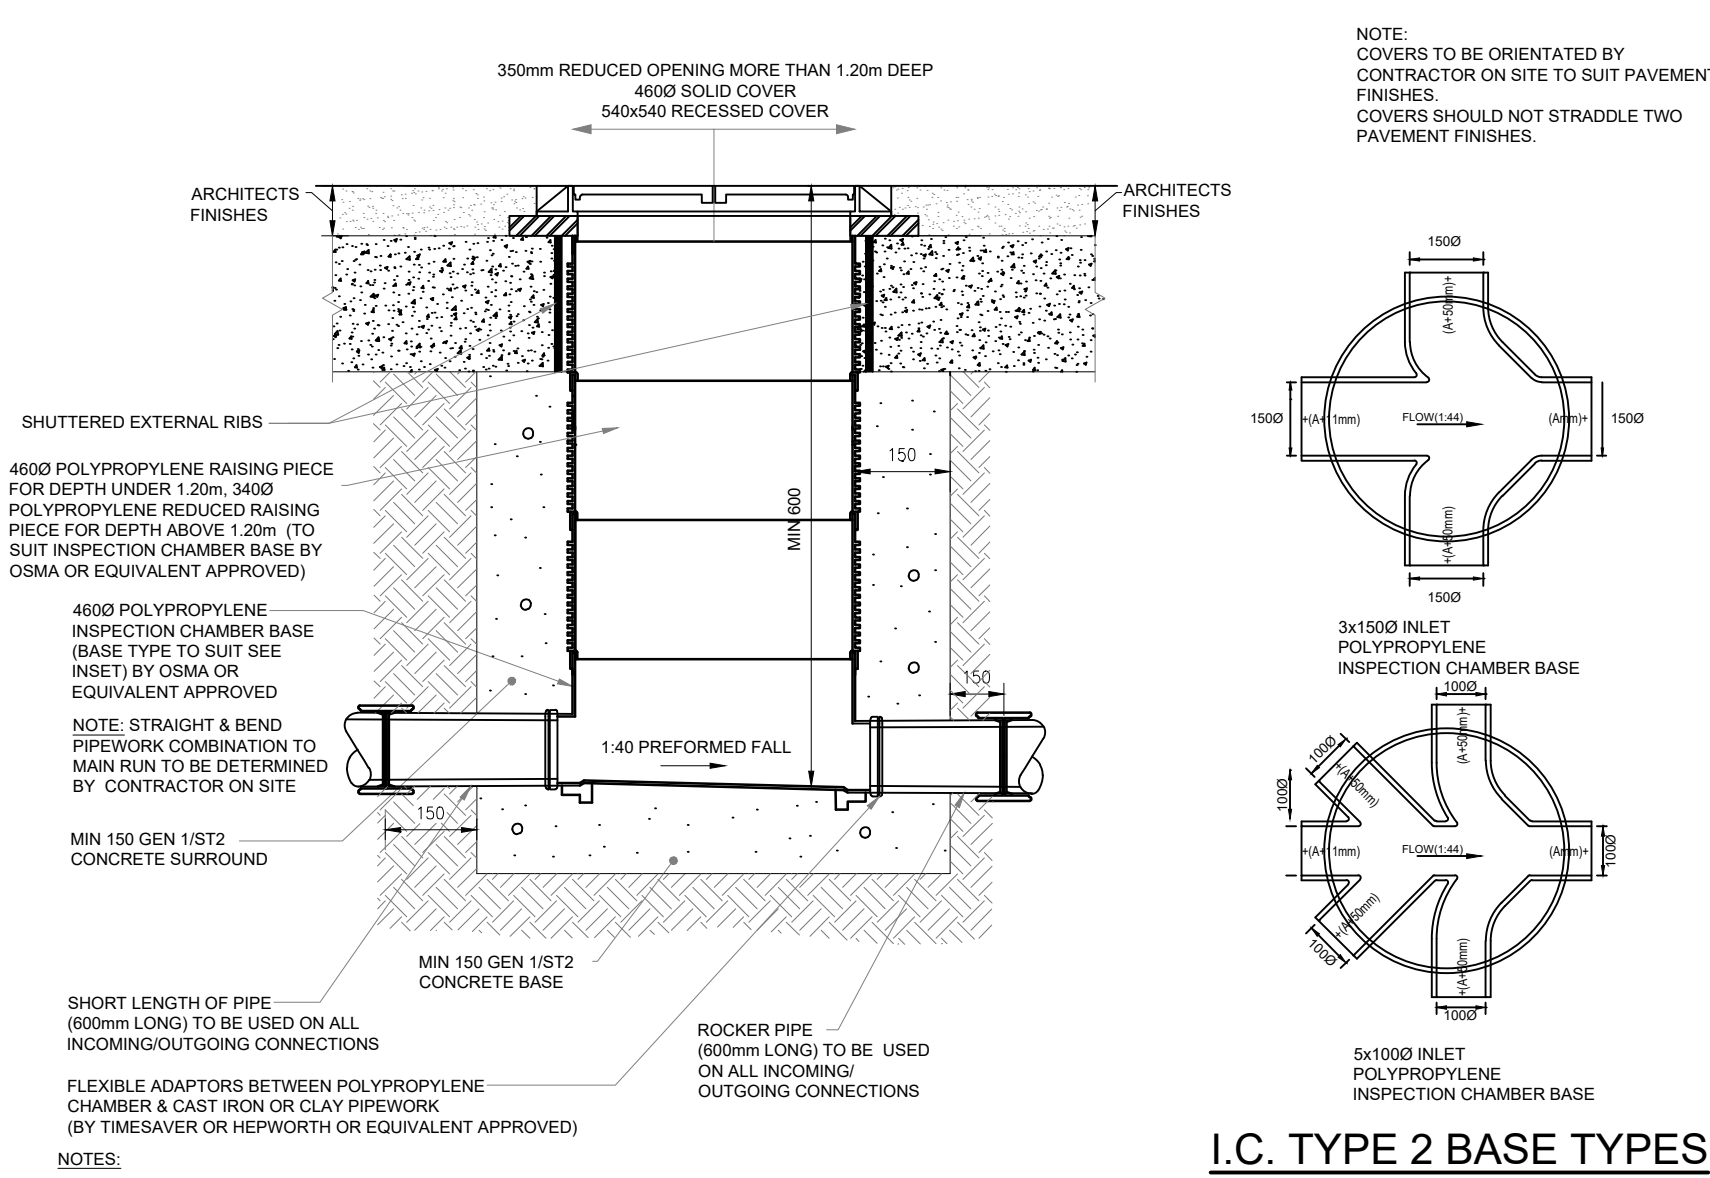


MANHOLE TYPE D  
POLYPROPYLENE INSPECTION CHAMBER  
(MAXIMUM DEPTH 3.00m)

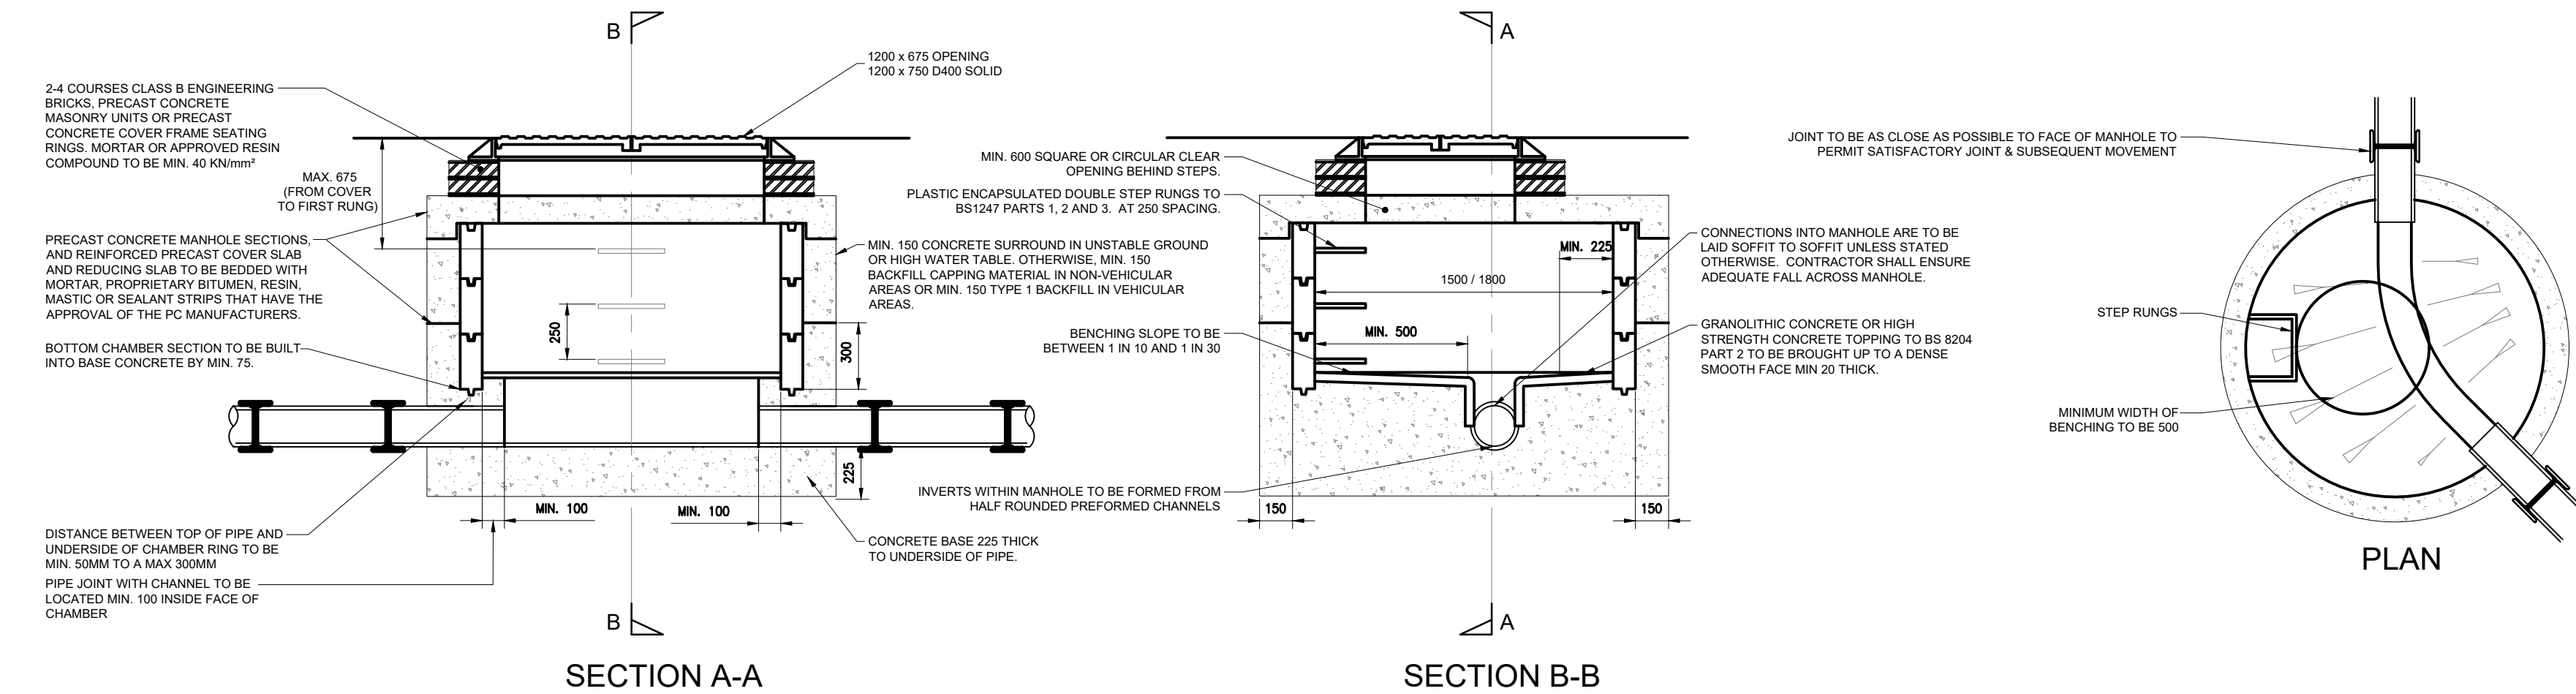


MANHOLE TYPE C  
CIRCULAR PRECAST CONCRETE AND / OR BRICKWORK MANHOLE DETAIL  
(DEPTH LESS THAN 1.50m TO PIPE SOFFIT)

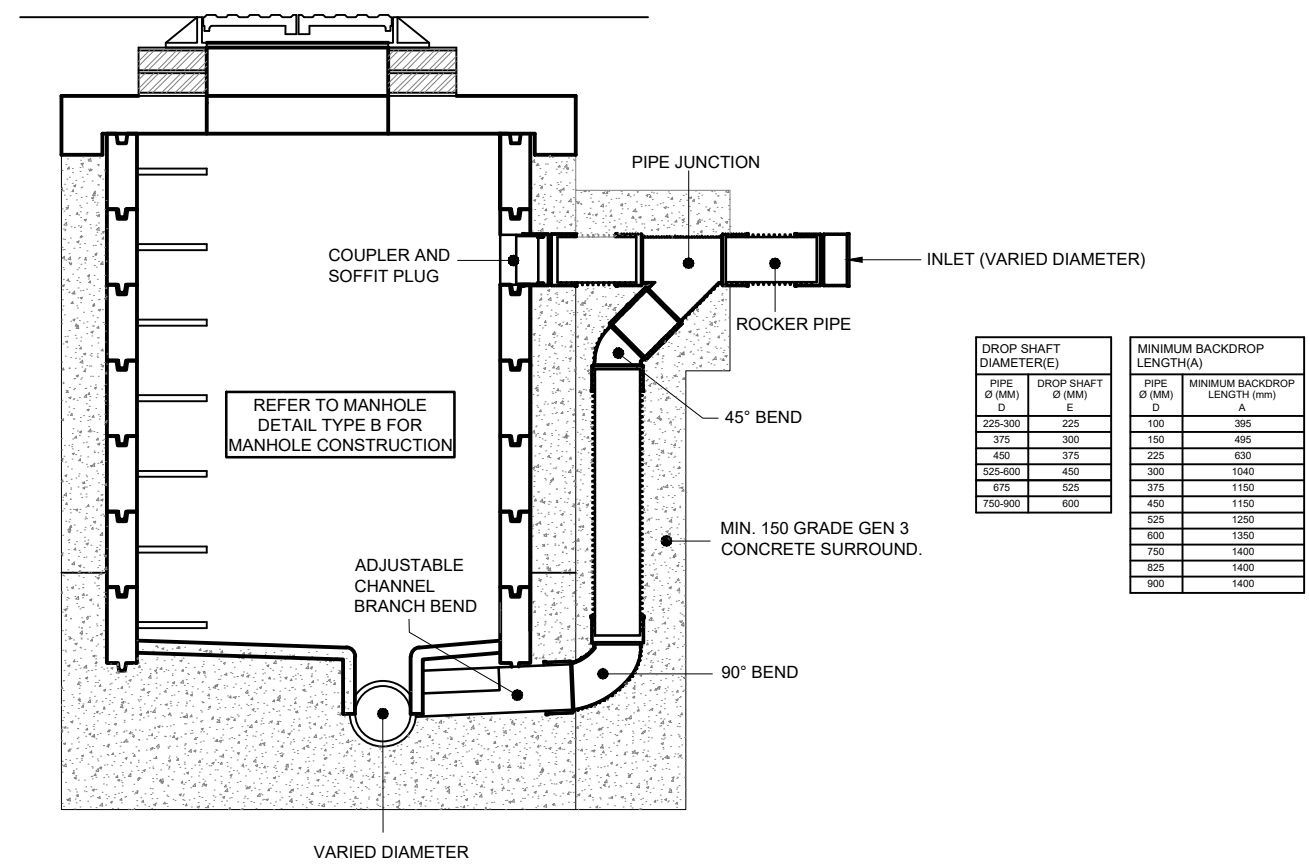


EXTERNAL BACKDROP DETAIL

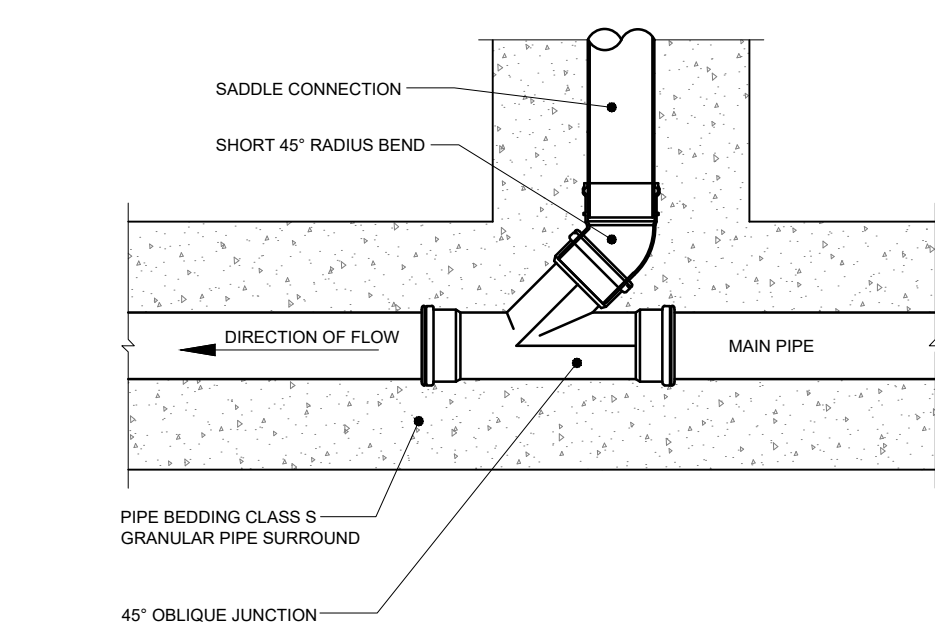

TYPICAL 45° PIPE JUNCTION  
CONNECTION DETAIL

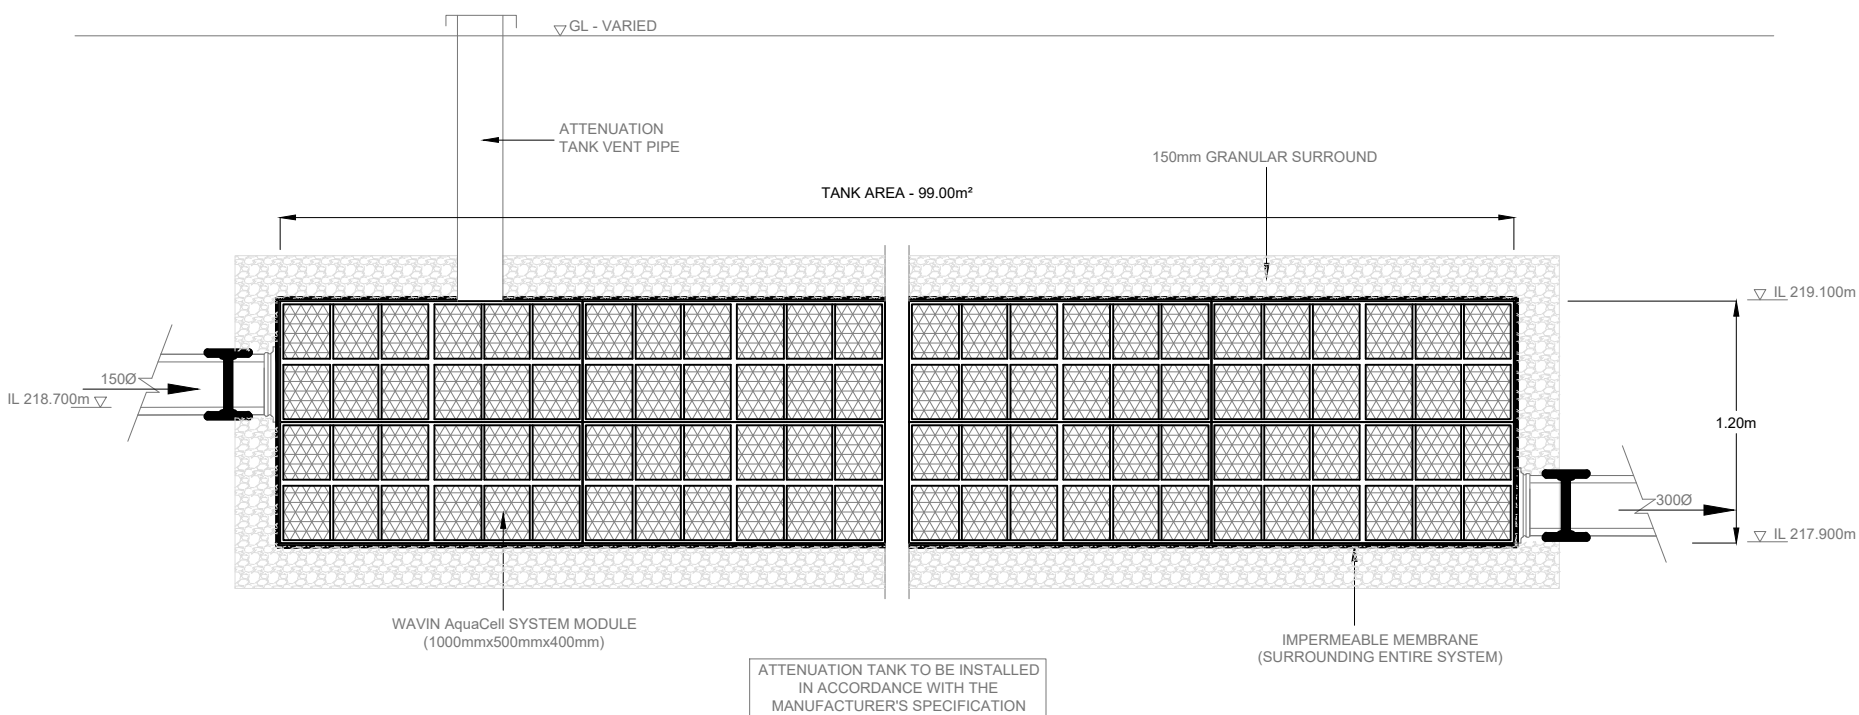

ATTENUATION TANK DETAIL

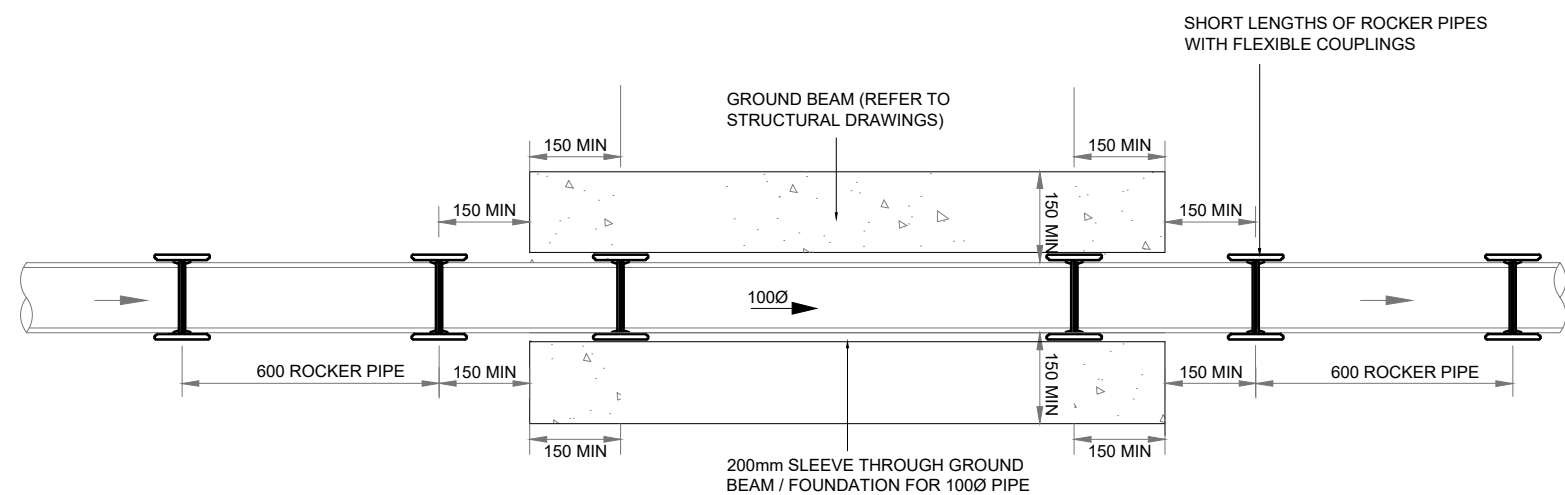

TYPICAL PIPE THROUGH GROUND BEAM /  
FOUNDATION DETAIL

|     |          |                   |    |         |
|-----|----------|-------------------|----|---------|
| P1  | 23.04.26 | PRELIMINARY ISSUE | MS | DR      |
| REV | DATE     | DESCRIPTION       | BY | CHECKED |

PRELIMINARY

raymentstructures

EDEN LONDON UK LTD

CLIENT

RAINSHORE HOUSE  
NORDEN, ROCHDALE

PROJECT

BELOW GROUND DRAINAGE DETAILS  
SHEET 1

|       |       |          |       |     |         |    |      |         |
|-------|-------|----------|-------|-----|---------|----|------|---------|
| TITLE | SCALE | N.T.S@A1 | DRAWN | MDS | CHECKED | DR | DATE | APR '26 |
|-------|-------|----------|-------|-----|---------|----|------|---------|

4090-RAYME-ZZ-00-DR-C-1002  
DRAWING NO.

S0 P1  
SUITABILITY REVISION