



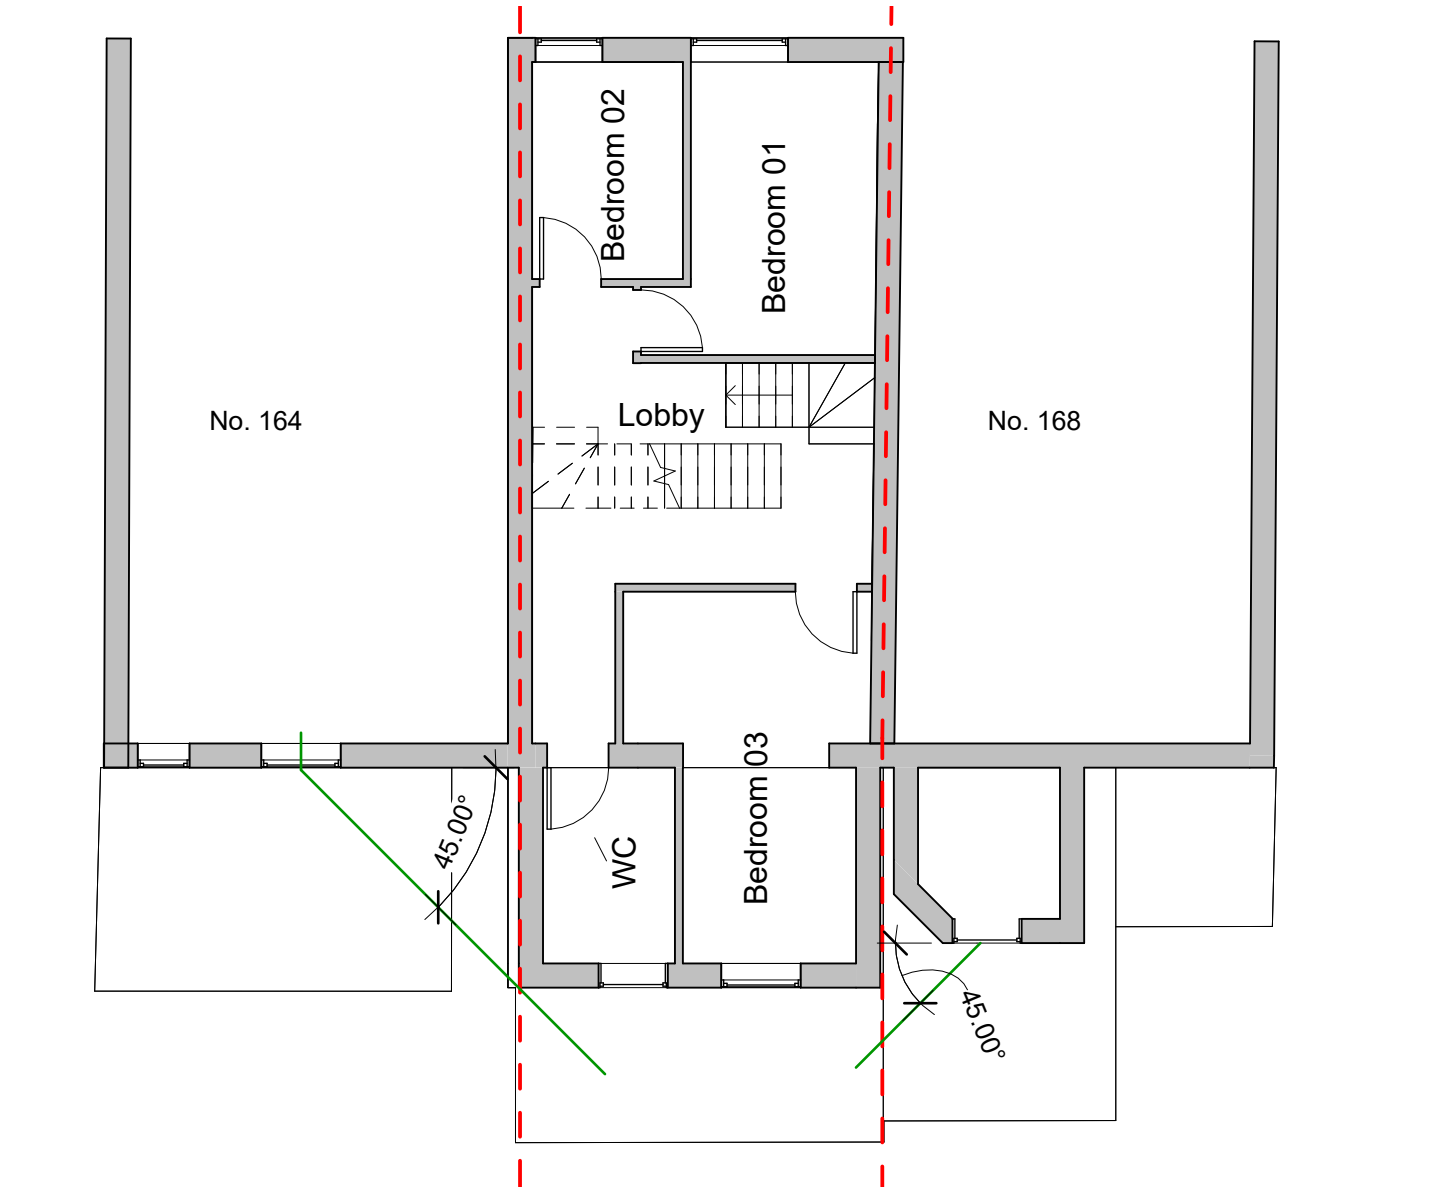

First Floor Proposed Layout

1 : 100

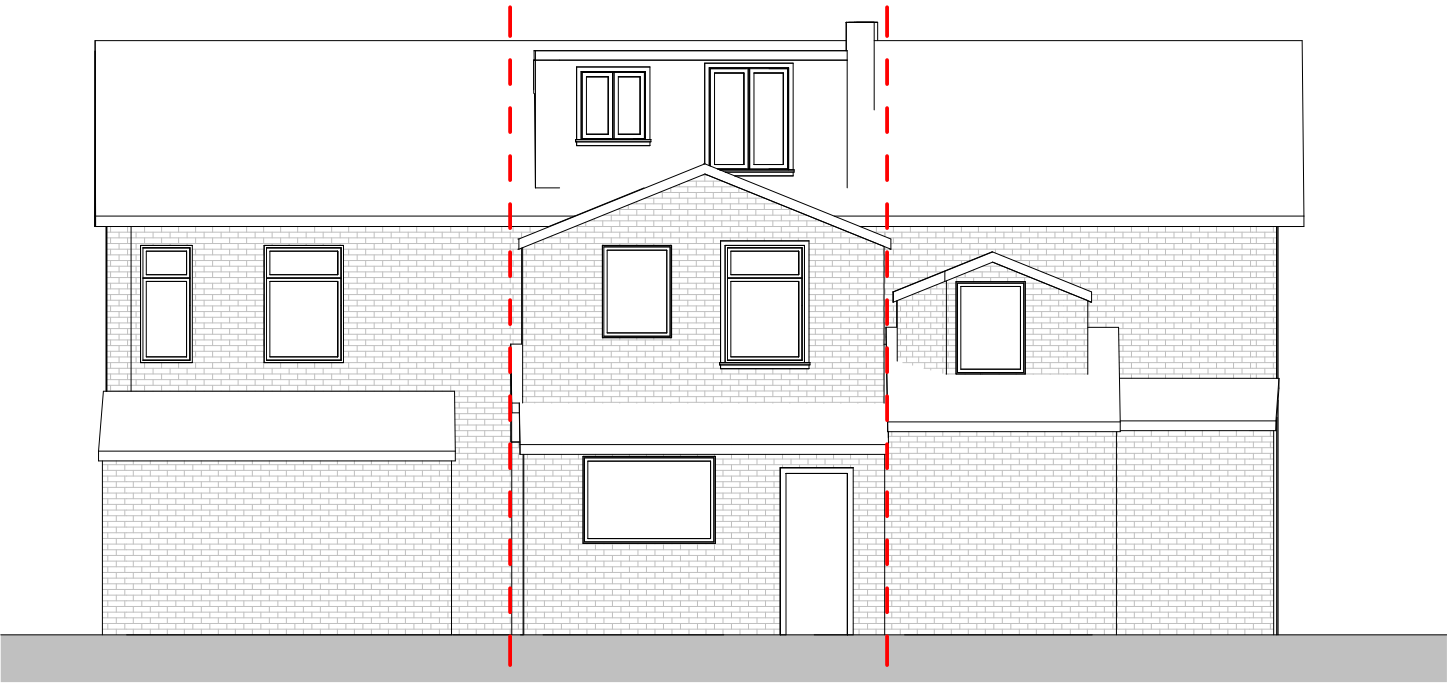

Rear Layout in Context

1 : 100



SAFETY, HEALTH & ENVIROMENTAL INFORMATION

IN ADDITION TO HAZARDS/RISKS NORMALLY ASSOCIATED WITH THE TYPES OF WORK INDICATED ON THIS DRAWING, NOTE THE FOLLOWING:

CONSTRUCTION:

TBC.


MAINTENANCE & CLEANING:

TBC.

DECOMMISSIONING/DEMOLITION:

TBC.

NOTE: IT IS ASSUMED THAT ALL WORKS WILL BE CARRIED OUT BY A CONTRACTOR THAT IS COMPETENT IN THE WORKS IDENTIFIED AND (WHERE APPROPRIATE) THE CONTRACTOR WORKS TO AN APPROVED METHOD STATEMENT.

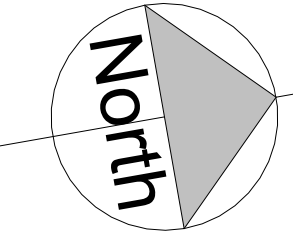

Rev	Date	Description	Drawn	Chk'd
A	21/04/26	Planning Application	AU	AU

Revision Schedule

Client:
Mohammed Junaid

Project:
166 Halifax Road, Rochdale
OL16 2NJ

Drawing
Title:
Proposed Layout

Drawing
By:
PLANNING

Drawn By: Author	Date: 21/04/26
Checked By: Checker	Scale @ A3: 1 : 100
Approved By: Approver	Revision A

Drawing
No:
2061.02- EX 03

AU Archi+

General Notes:

- AU Architects Ltd shall have no responsibility for any use made of this document other than for that which it was prepared and issued.
- All dimensions should be site checked on site.
- Do not scale from this drawing
- Any drawing errors or divergencies should be brought to the attention of AU Architects Ltd.

