
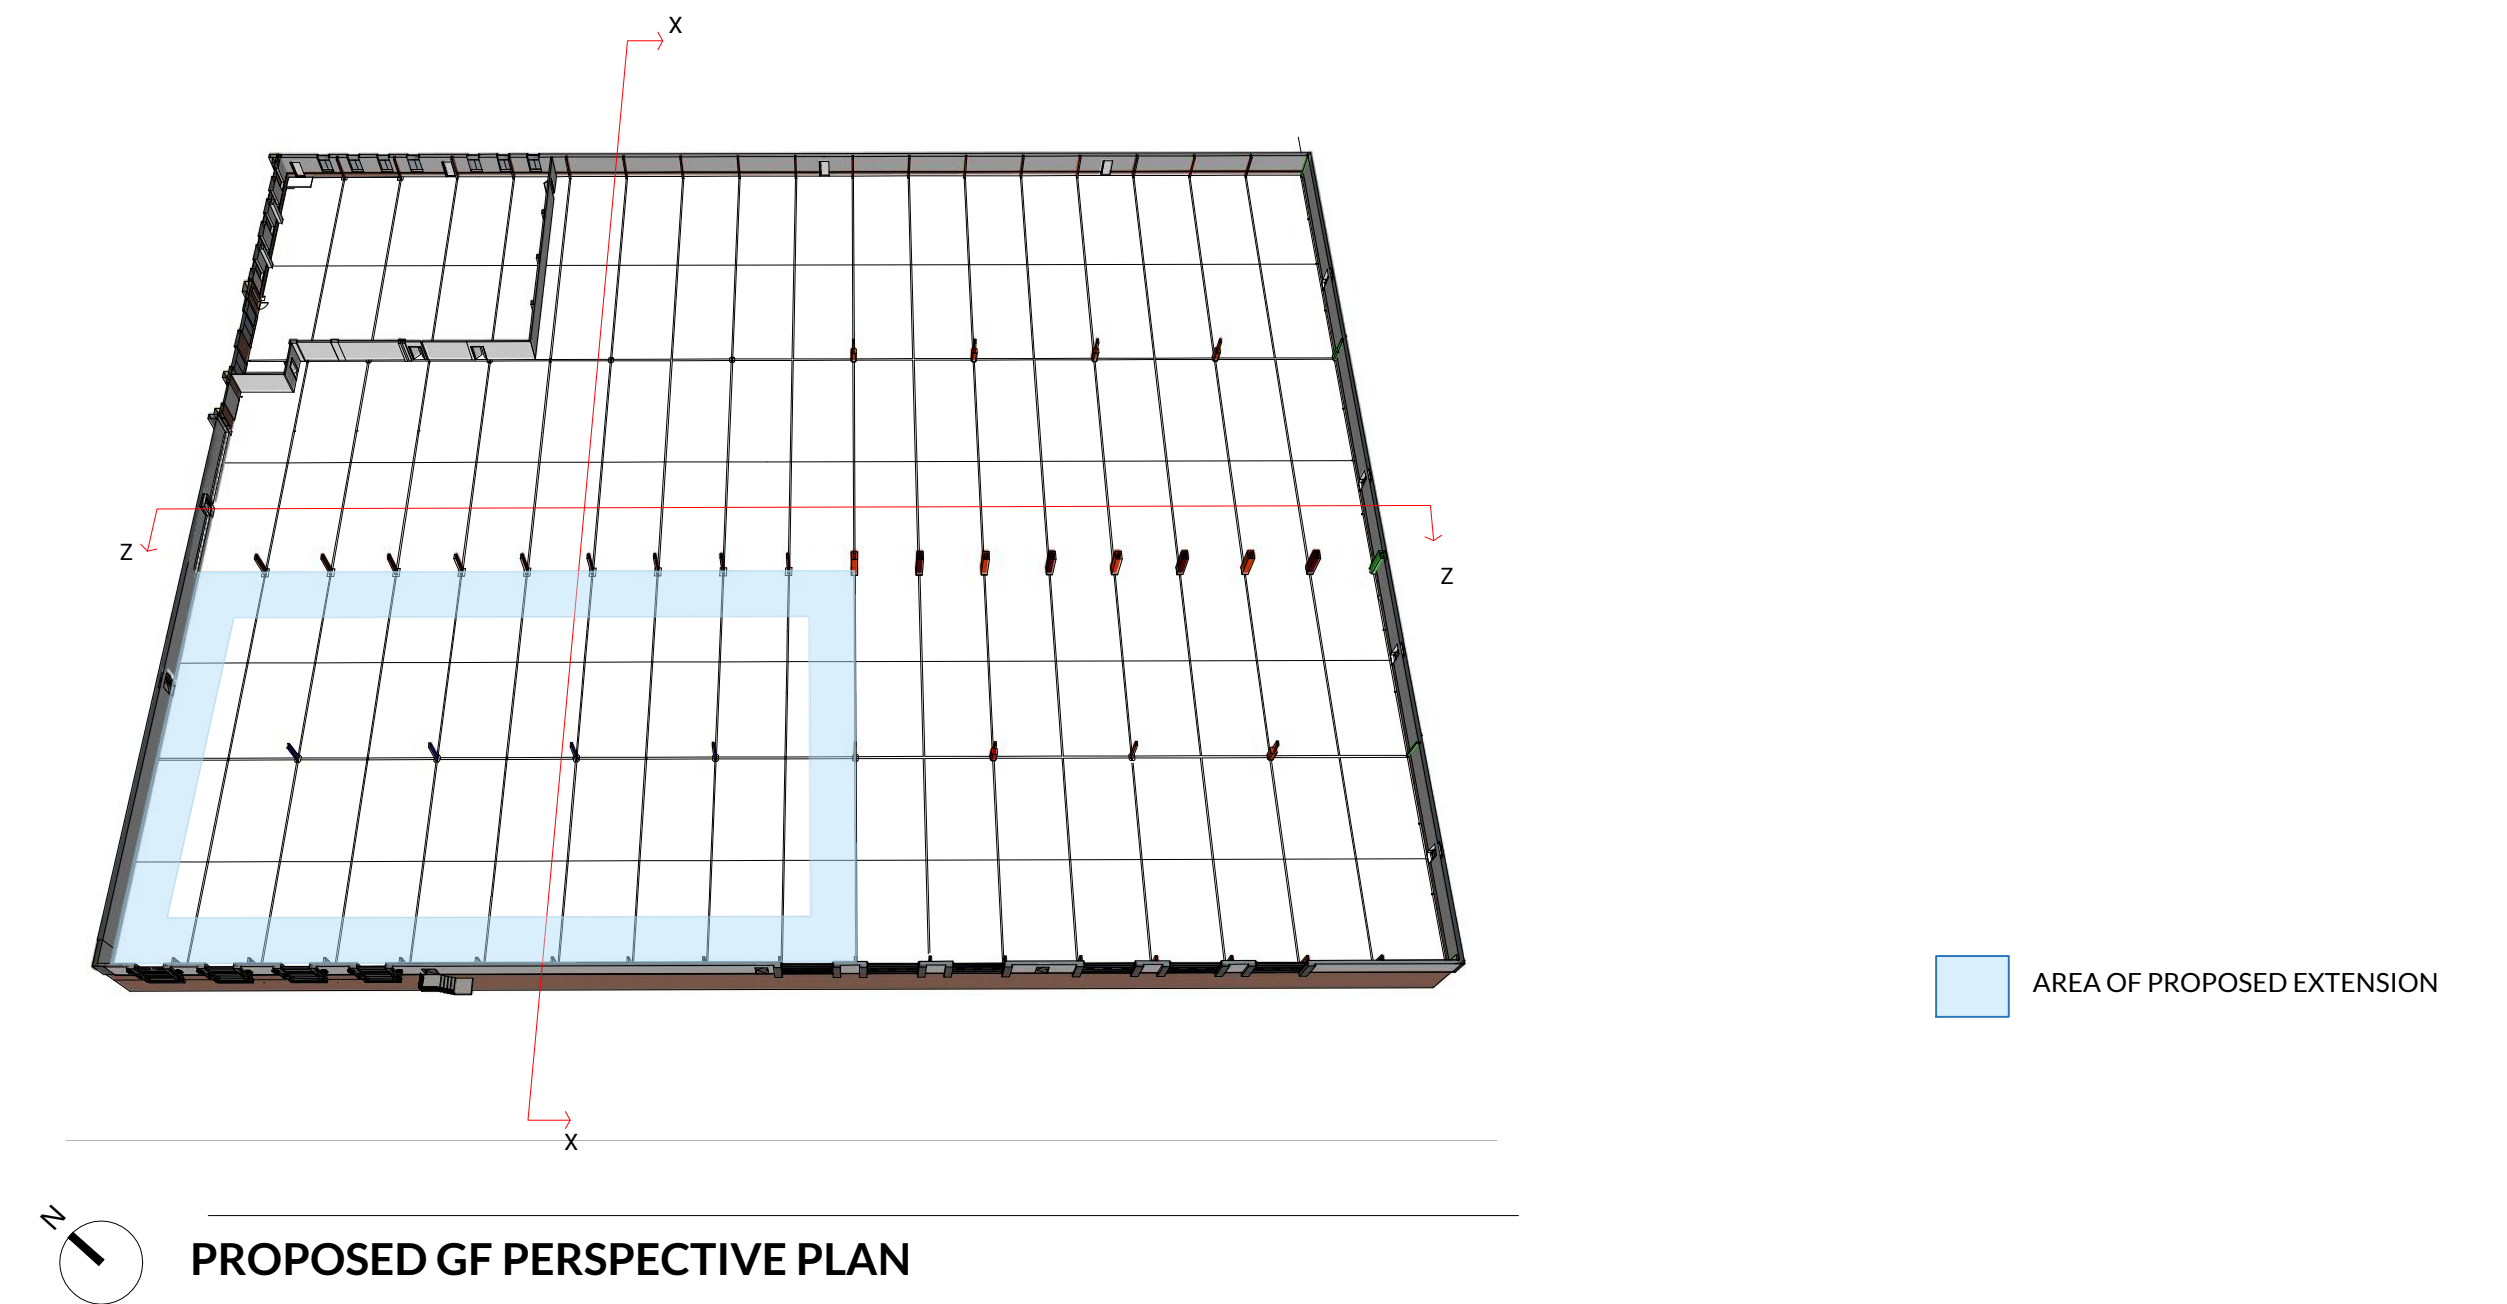


**PROPOSED SECTION - ZZ**  
Scale 1 : 200 @ A1

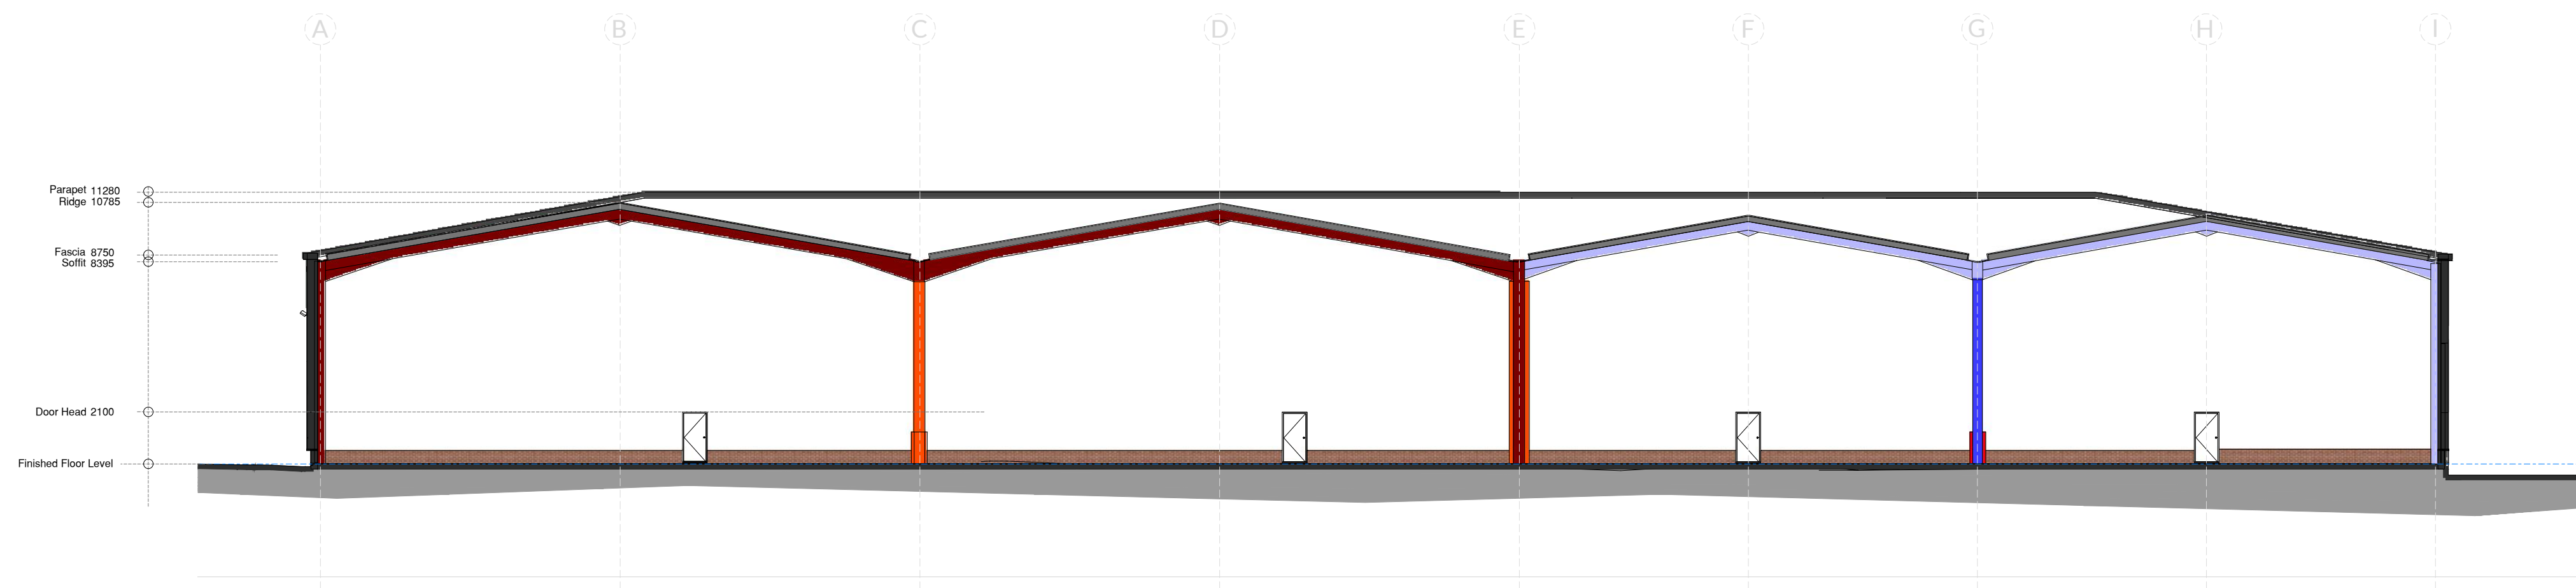

Scale 1:200 @ A1

0 5 10 15 20 25

**PROPOSED SECTION - XX**  
Scale 1 : 200 @ A1

Notes: Do not scale from this drawing. Use figured dimensions in all cases. Check all dimensions on site. Report any drawing errors or discrepancies to O'Brien & Noel Architects before proceeding. This drawing has been created for the purposes identified in the status and should only be used for this purpose. This is not a construction drawing. To be read in conjunction with all approved documents, permits, drawings and information and drawings from other appointed consultants.

[illegible]

O'BRIEN & NOËL  
ARCHITECTS

PO BOX 810  
STANDISH, WIGAN  
WN19WR

0125 741 5402  
0151 528 2211  
contact@obriennoel.com  
www.obriennoel.com

LOCATION  
Unit A  
Finlan Road  
Stakehill-Industrial-Estate  
Middleton  
M24 2SJ

UNIT A - Partial Demolition, Proposed Extension  
& Site Landscape Alterations.

UBS Triton Property Fund

## RAWING TITLE

### Proposed Sections

PURPOSE OF ISSUE

## PLANNING

|                         |  |                        |                  |
|-------------------------|--|------------------------|------------------|
| DRAWN BY<br>MO          |  | CHECKED BY<br>PN       | DATE<br>APR 2023 |
| CALE (@ A1)<br>AS SHOWN |  | PROJECT NUMBER<br>0127 |                  |
| DRAWING NUMBER<br>P104  |  |                        | REV<br>C         |