



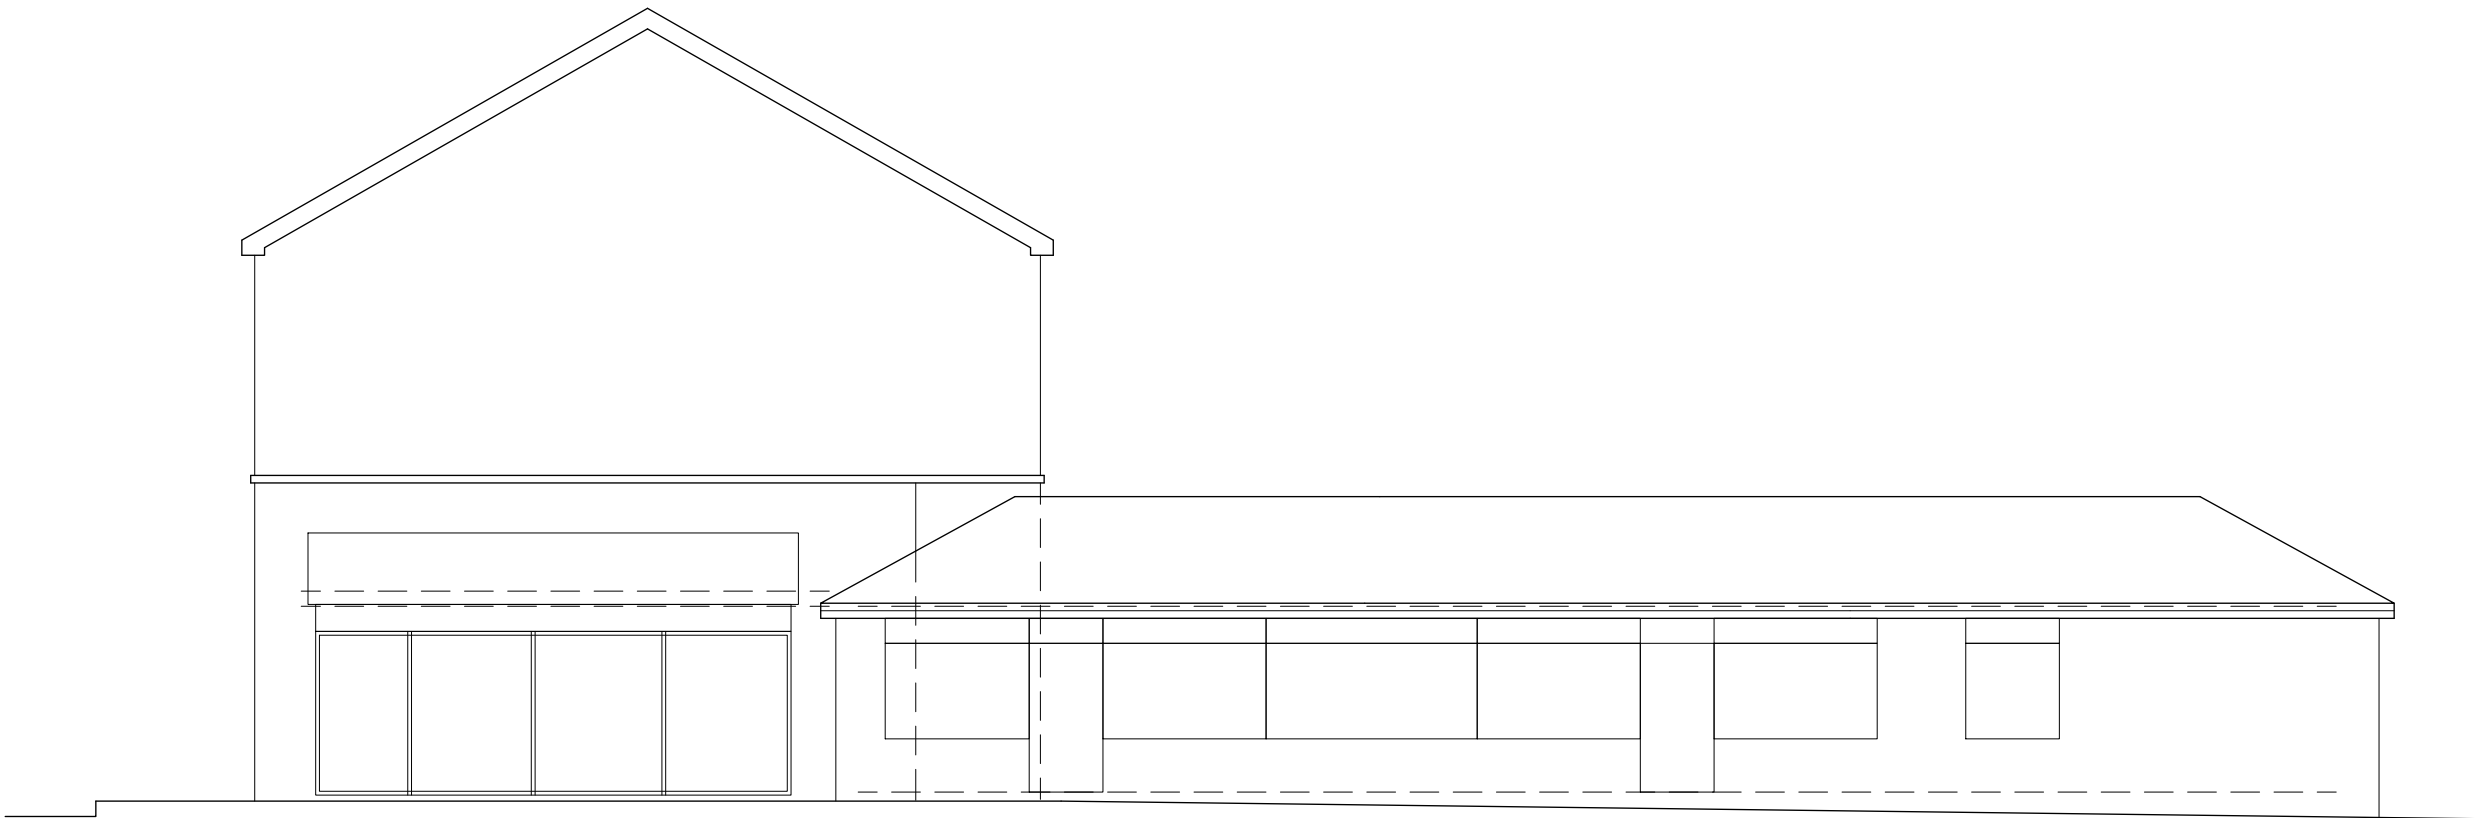

FRONT ELEVATION
(EXISTING)

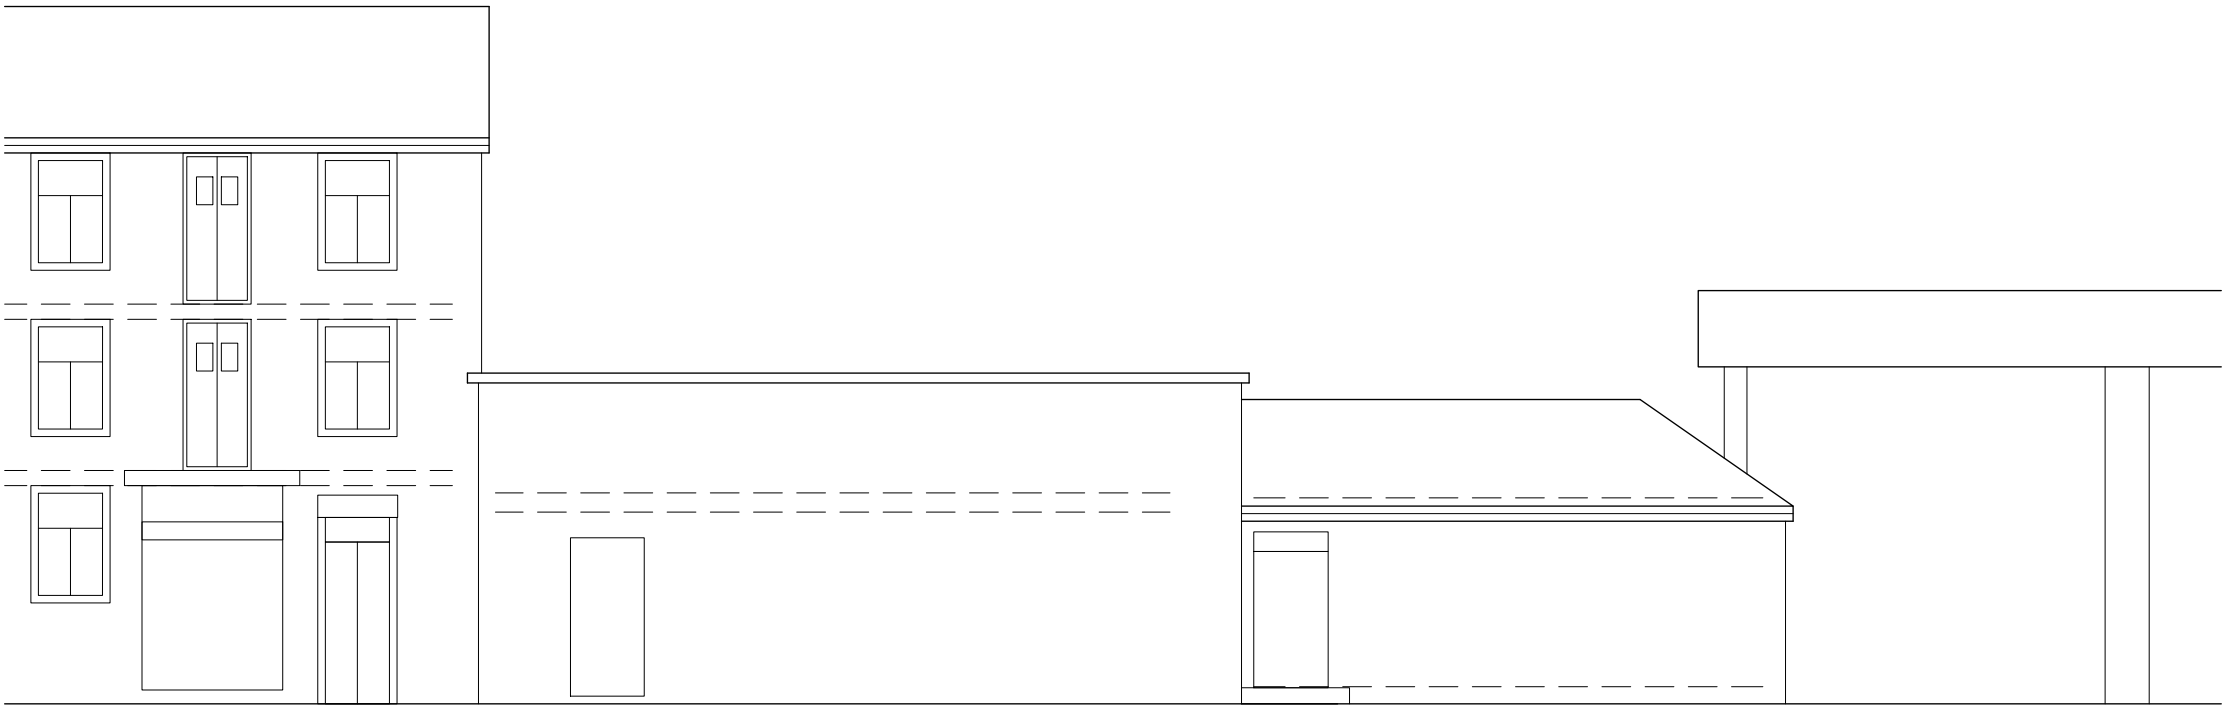

SIDE ELEVATION
(EXISTING)

Building Design Services

For:

Scale:
(Elevation)
1:100 @ A3

M.FAROOQ
418 Bury Road
Rochdale
OL11 5EU
01706 712231
0796 7605 763

MR M AJMAL DAR


PROPOSED FIRST FLOOR
EXTENSION TO EXISTING
PHARMACY AT HALIFAX
ROAD

Halifax Road
Rochdale
OL11 5EU


bds

Job No. & Sheet

2134/3

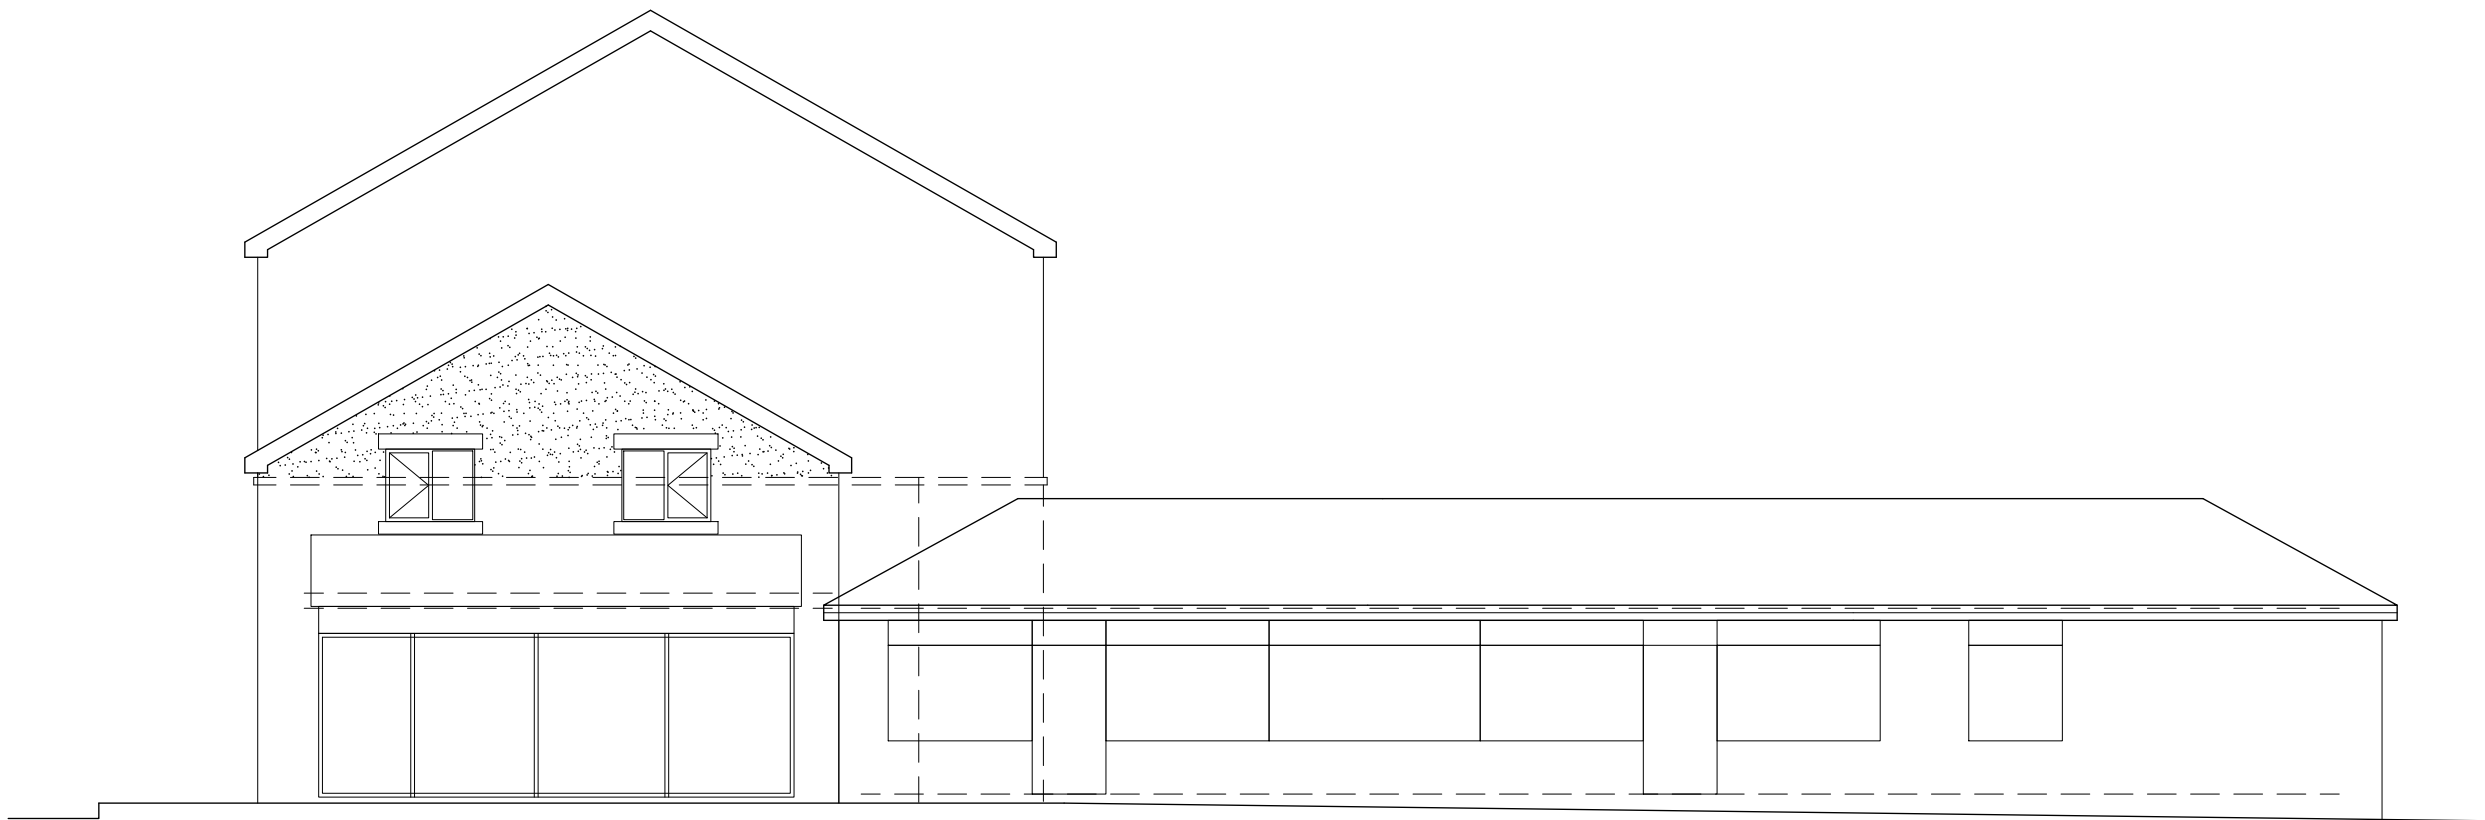

FRONT ELEVATION
(PROPOSED)

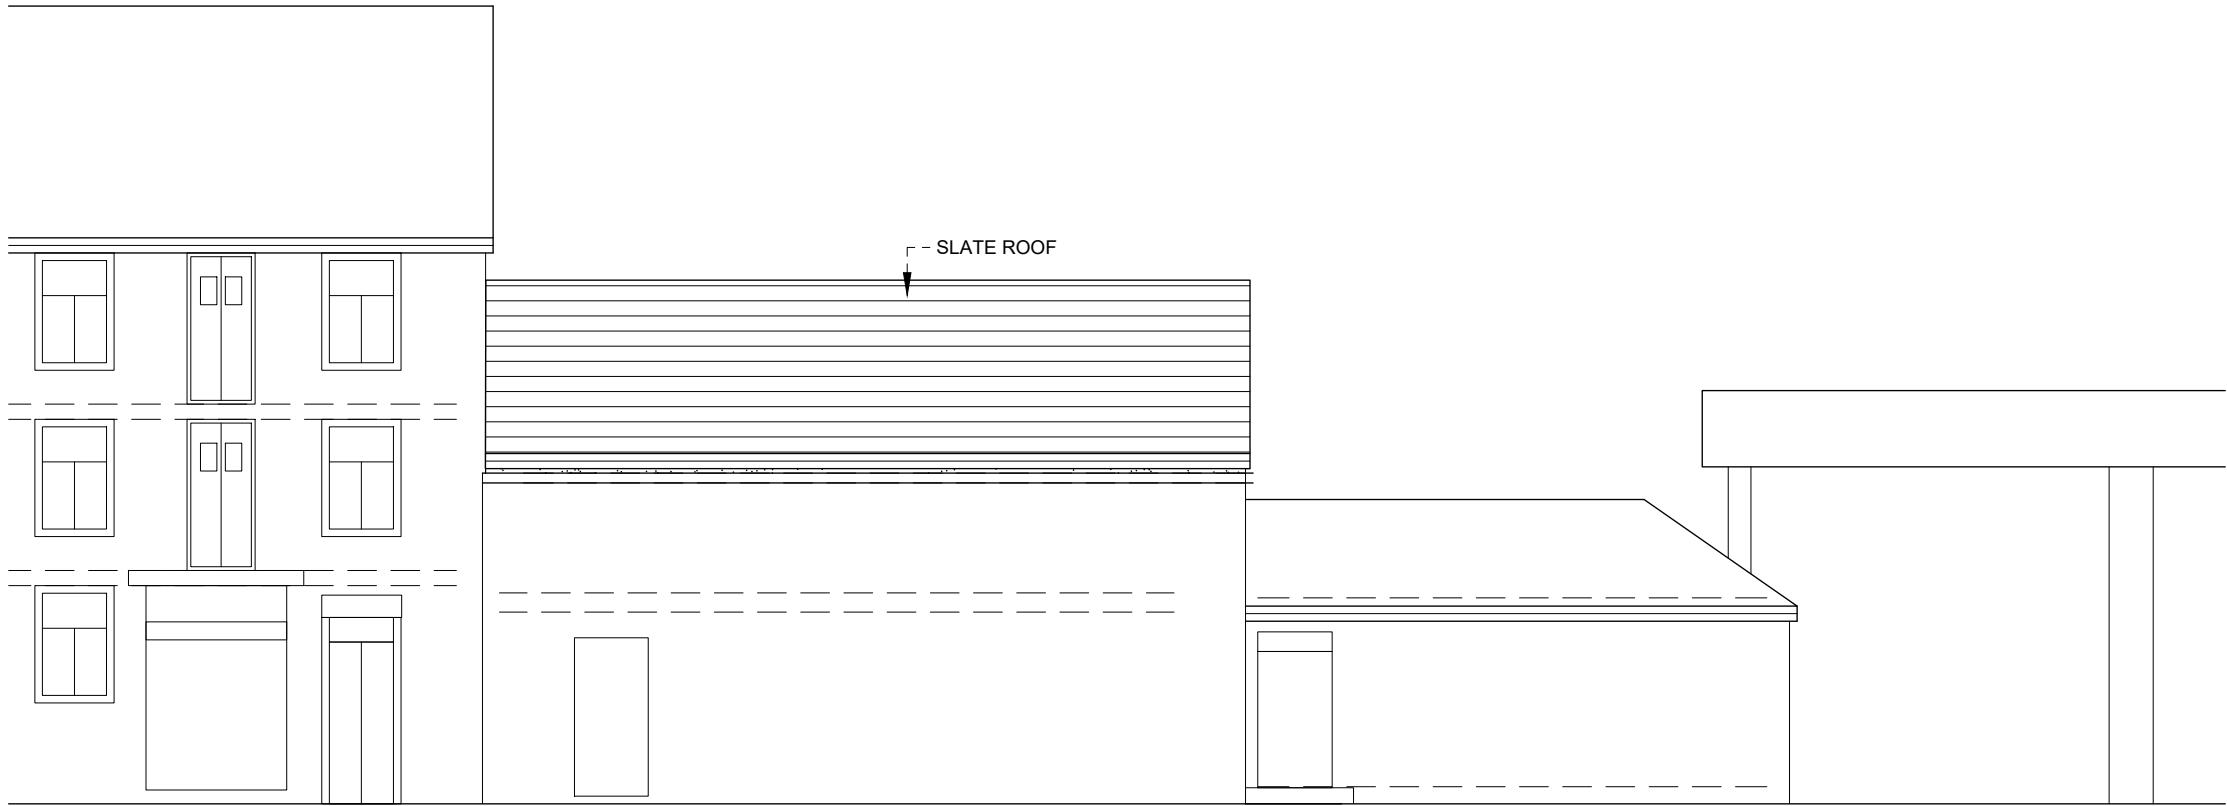

SIDE ELEVATION
(PROPOSED)

Building Design Services

For:

Scale:
(Elevation)
1:100 @ A3

M.FAROOQ
418 Bury Road
Rochdale
OL11 5EU
01706 712231
0796 7605 763

MR M AJMAL DAR

PROPOSED FIRST FLOOR
EXTENSION TO EXISTING
PHARMACY AT HALIFAX
ROAD

Halifax Road
Rochdale
OL11 5EU

bds

Job No. & Sheet

2134/4