



WALL OPENING :ELEVATION
1:50

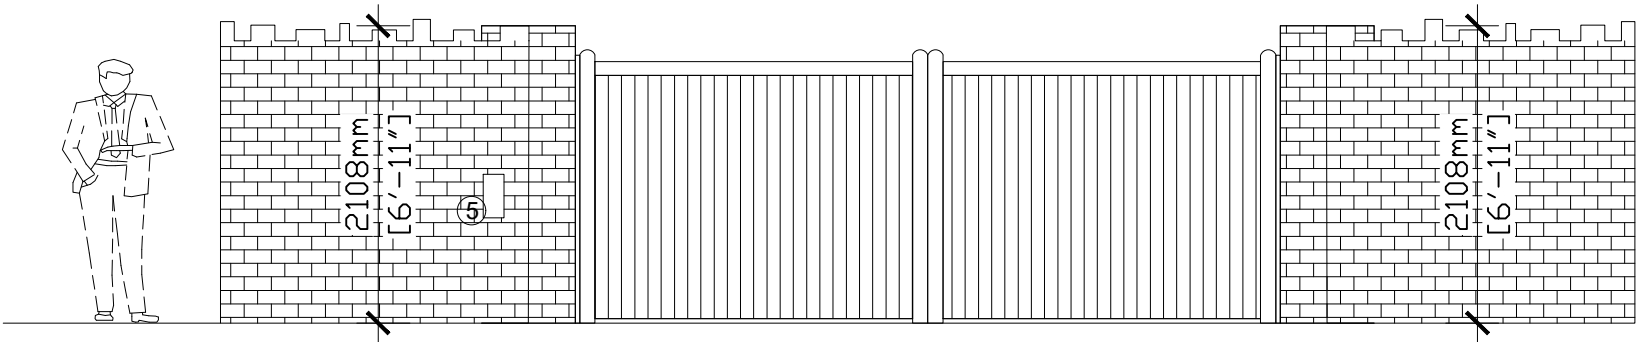

EXISTING ELEVATION
1:50

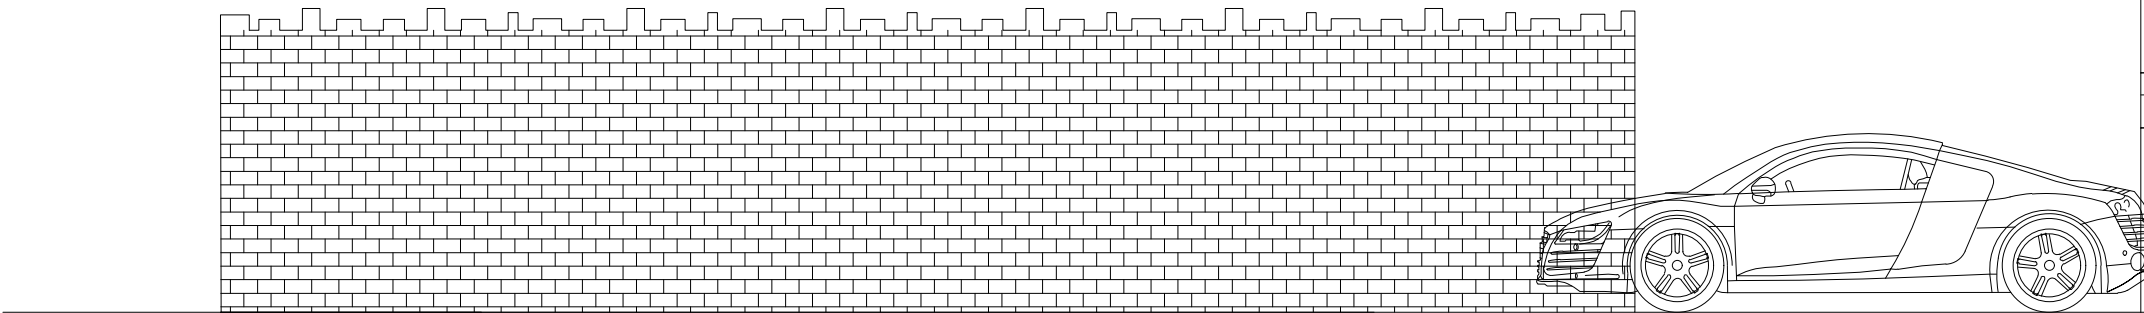

- ① Pier stonework to match wall.
- ② Stone pier capping
- ③ Existing wall with castellated coping
- ④ New wrought iron gate
- ⑤ Intercom - gate control

Notes:

NOTES

- The contractor is responsible for checking dimensions, tolerances and references. Any discrepancy to be verified with the Architect before proceeding with the works.
- Where an item is covered by drawings to different scales the larger scale drawing is to be worked to.

The structural / civil engineering and other non-architectural information shown on this drawing is purely for co-ordination purposes only and in no way does it take on any responsibility or liability for MBA Ltd. For all detailed information relating to these items see the relevant consultants drawings and full design information.

Do not copy in full or in part without the expressed consent of MBA Ltd.

© MBA 2021

CDM Regulations 2015

ALL current drawings and specifications for the project must be read in conjunction with the Designer's Hazard and Environmental Assessment Record.

REV:	DESCRIPTION:	BY:	DATE:
STATUS: PLANNING PRE APP			
 Mark Bell Architects Ltd Bloxham Mill, Studio 24 Barford Road, Bloxham Oxfordshire OX15 4FF T: 07788251765 - 01908 932237 e: markbellarchitects.com CLIENT: JONATHAN MULROY Standings House, Bagslate Moor Road Rochdale OL11 5YQ ARCHITECT: Mark Bell Architects Ltd Bloxham Mill Barford Road, Bloxham - OX15 4FF Tel 07788251765 W: markbellarchitects.com SITE: Standings House Bagslate Moor Road, Rochdale TITLE: New Gate access Gate design - ELEVATIONS SCALE AT A3: 1:200DATE: 23.05.25DRAWING: LD CHECKED: MB PROJECT NO: AA238DRAWING NO: 3.1.105REVISION: A			