
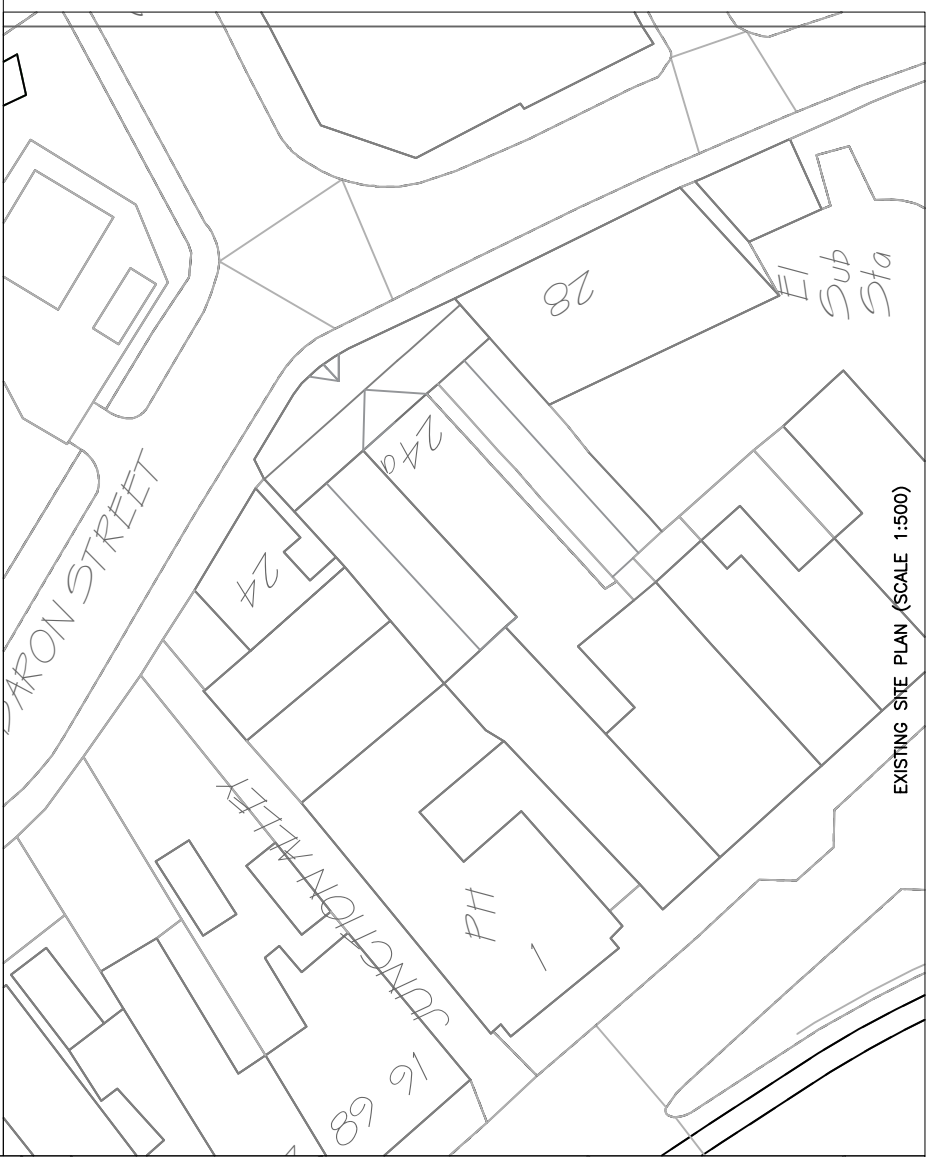
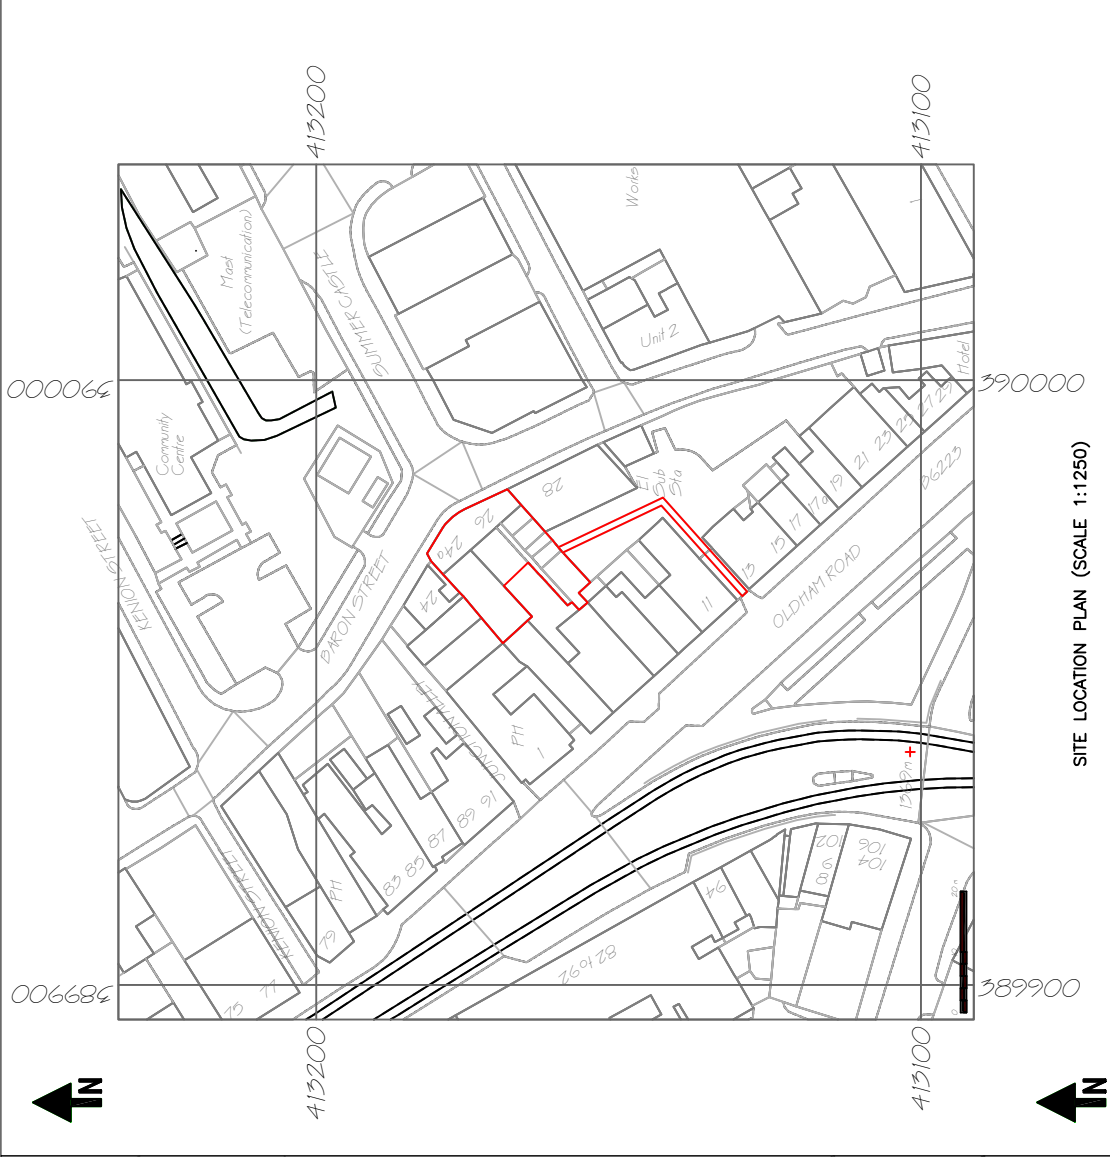


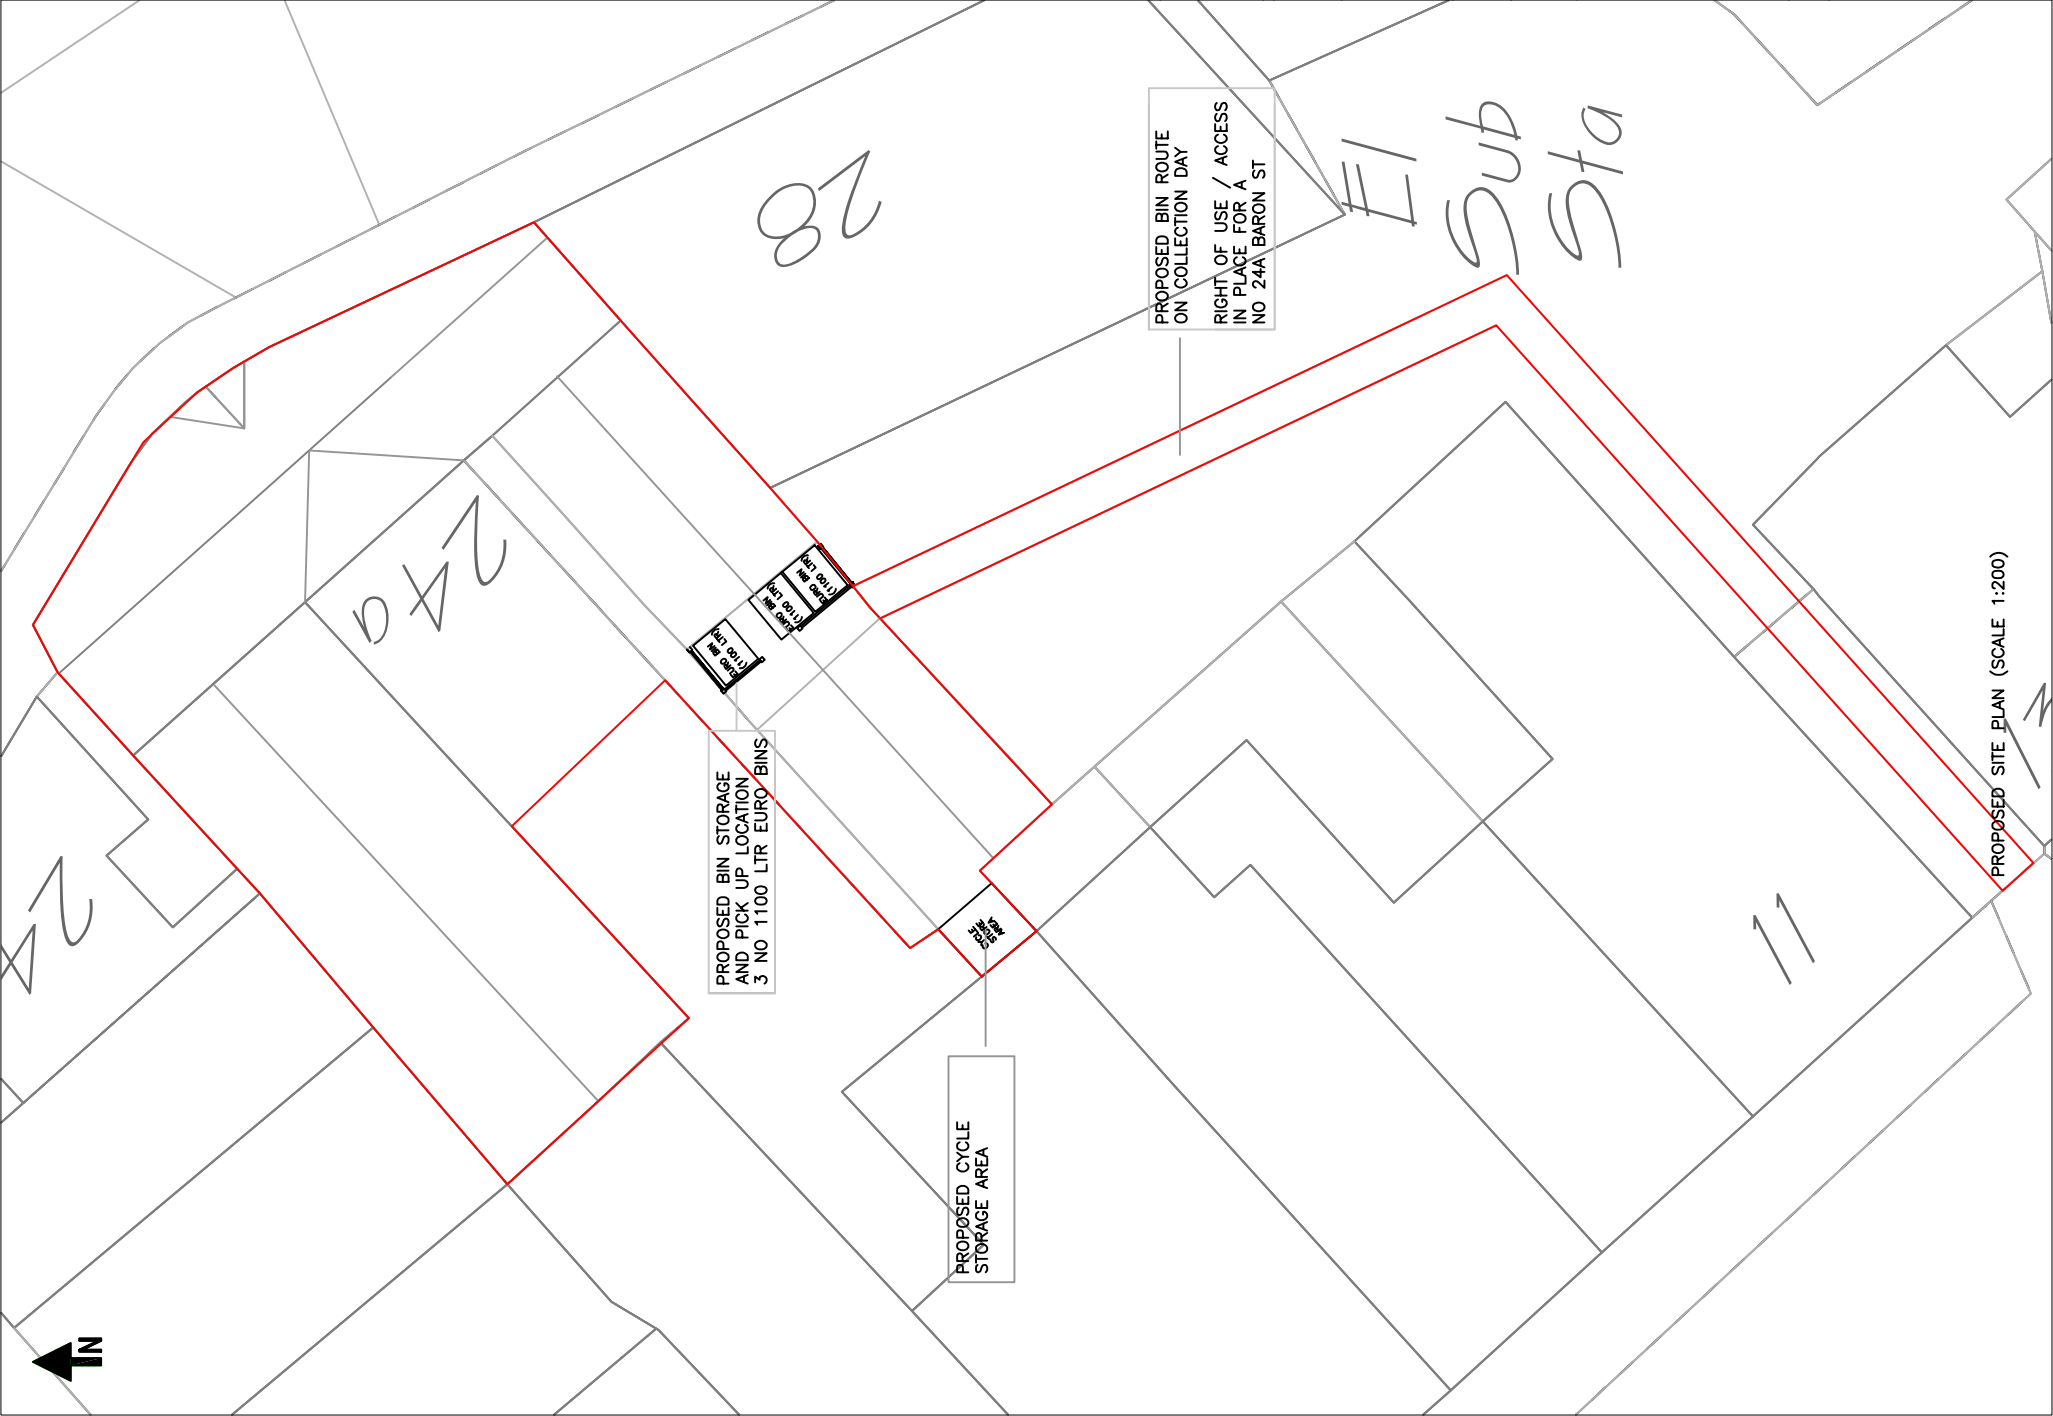

COPYRIGHT: ALL RIGHTS RESERVED
THIS DRAWING MUST NOT BE REPRODUCED WITHOUT WRITTEN PERMISSION FROM NORDEN QUANTITY SURVEYING AND CONSTRUCTION SERVICES LIMITED.
DO NOT SCALE OFF THIS DRAWING.
ALL DIMENSIONS ARE TO BE CHECKED ON SITE BY THE CONTRACTOR / SUB-CONTRACTOR. ANY DISCREPANCIES ARE TO BE REPORTED TO NORDEN QUANTITY SURVEYING AND CONSTRUCTION SERVICES LIMITED.

Rev.	Description	Dwn	Chk	Date
	Norden Quantity Surveying and Construction Services LTD 732 Edenfield Road, Norden, Rochdale, OL12 7PP			
Contract 24A BARON STREET, ROCHDALE, OL16 1SJ				
Title PROPOSED CHANGE OF USE TO 7.NO SELF CONTAINED APARTMENTS				
Drawn	AS SHOWN	Sheet Size	A3	
Dwg. No.	DWG 1 OF 12	Checked	Date	01.05.2026
			Revision	D