



REVISIONS


P01	Drawing Submitted to Discharge Planning Condition 8	28/01/26 ES VS
P02	Drawing Key updated to reflect the latest revision of Doc No. G1245-DLA-XX-XX-SP-A-1000 2 External Facing Materials Schedule	01/05/26 ES VS

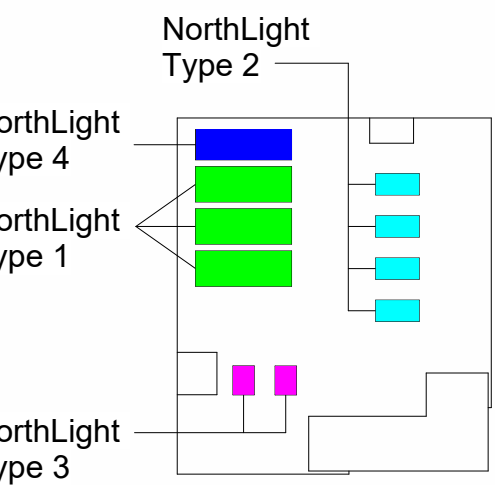


Drawing to be viewed in colour for rooflight
type accuracy

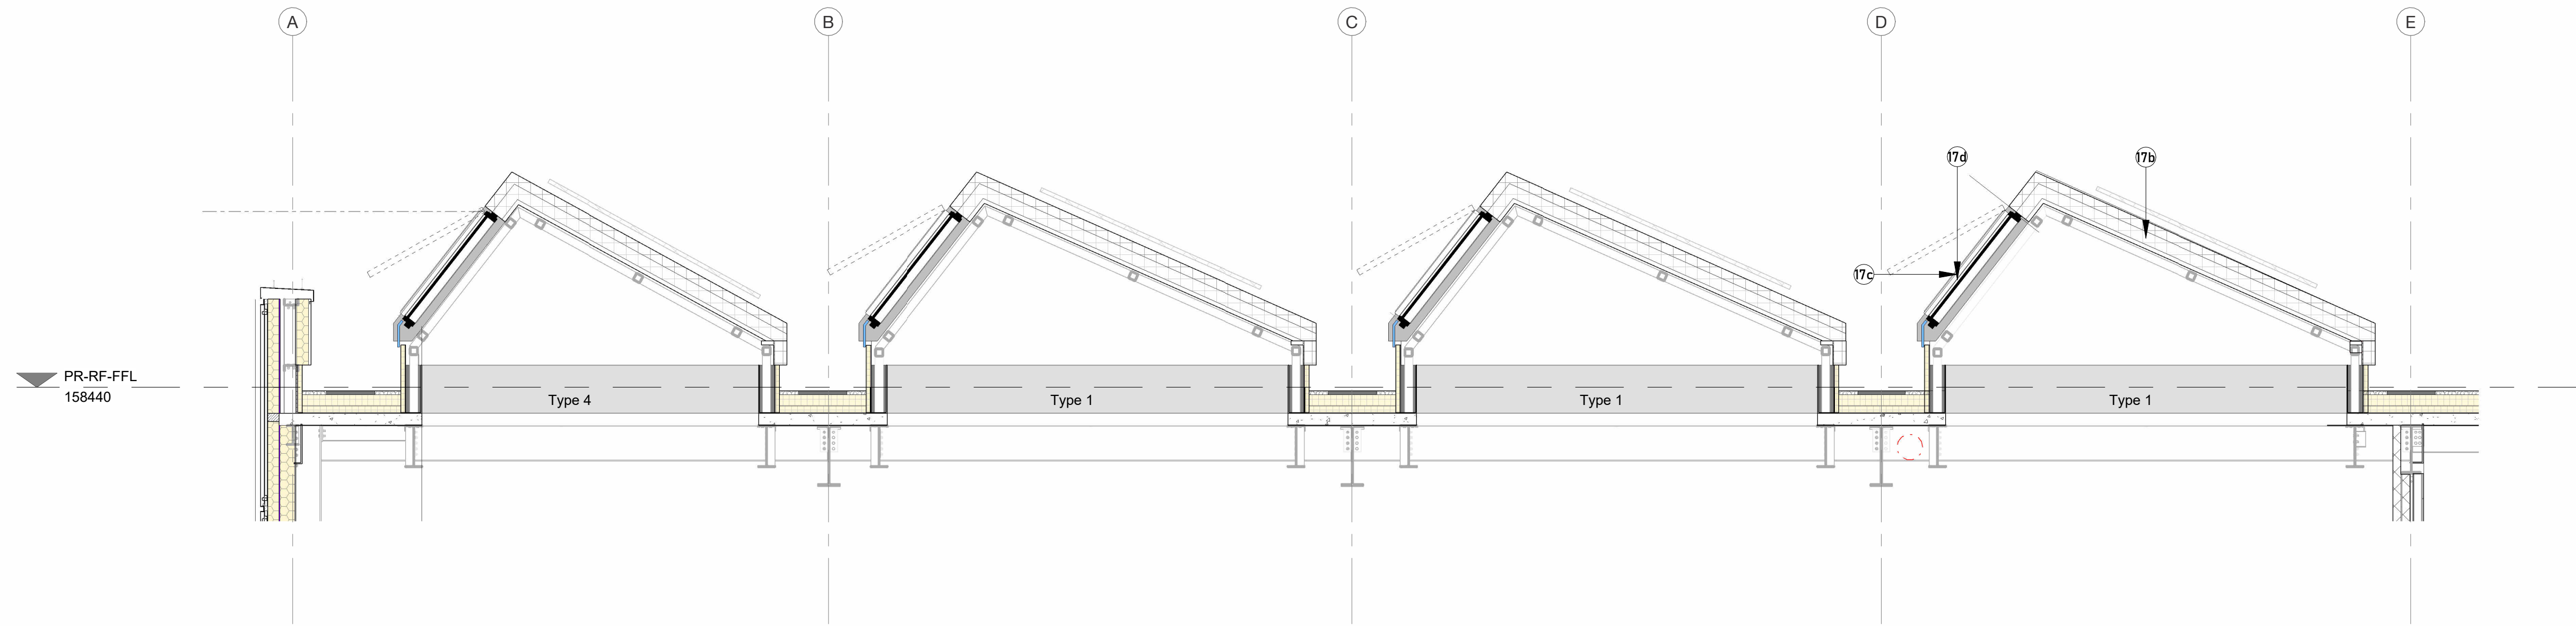


1 SECTION 1
20112 1 : 50 Rooflight Type 1&4 Section 1

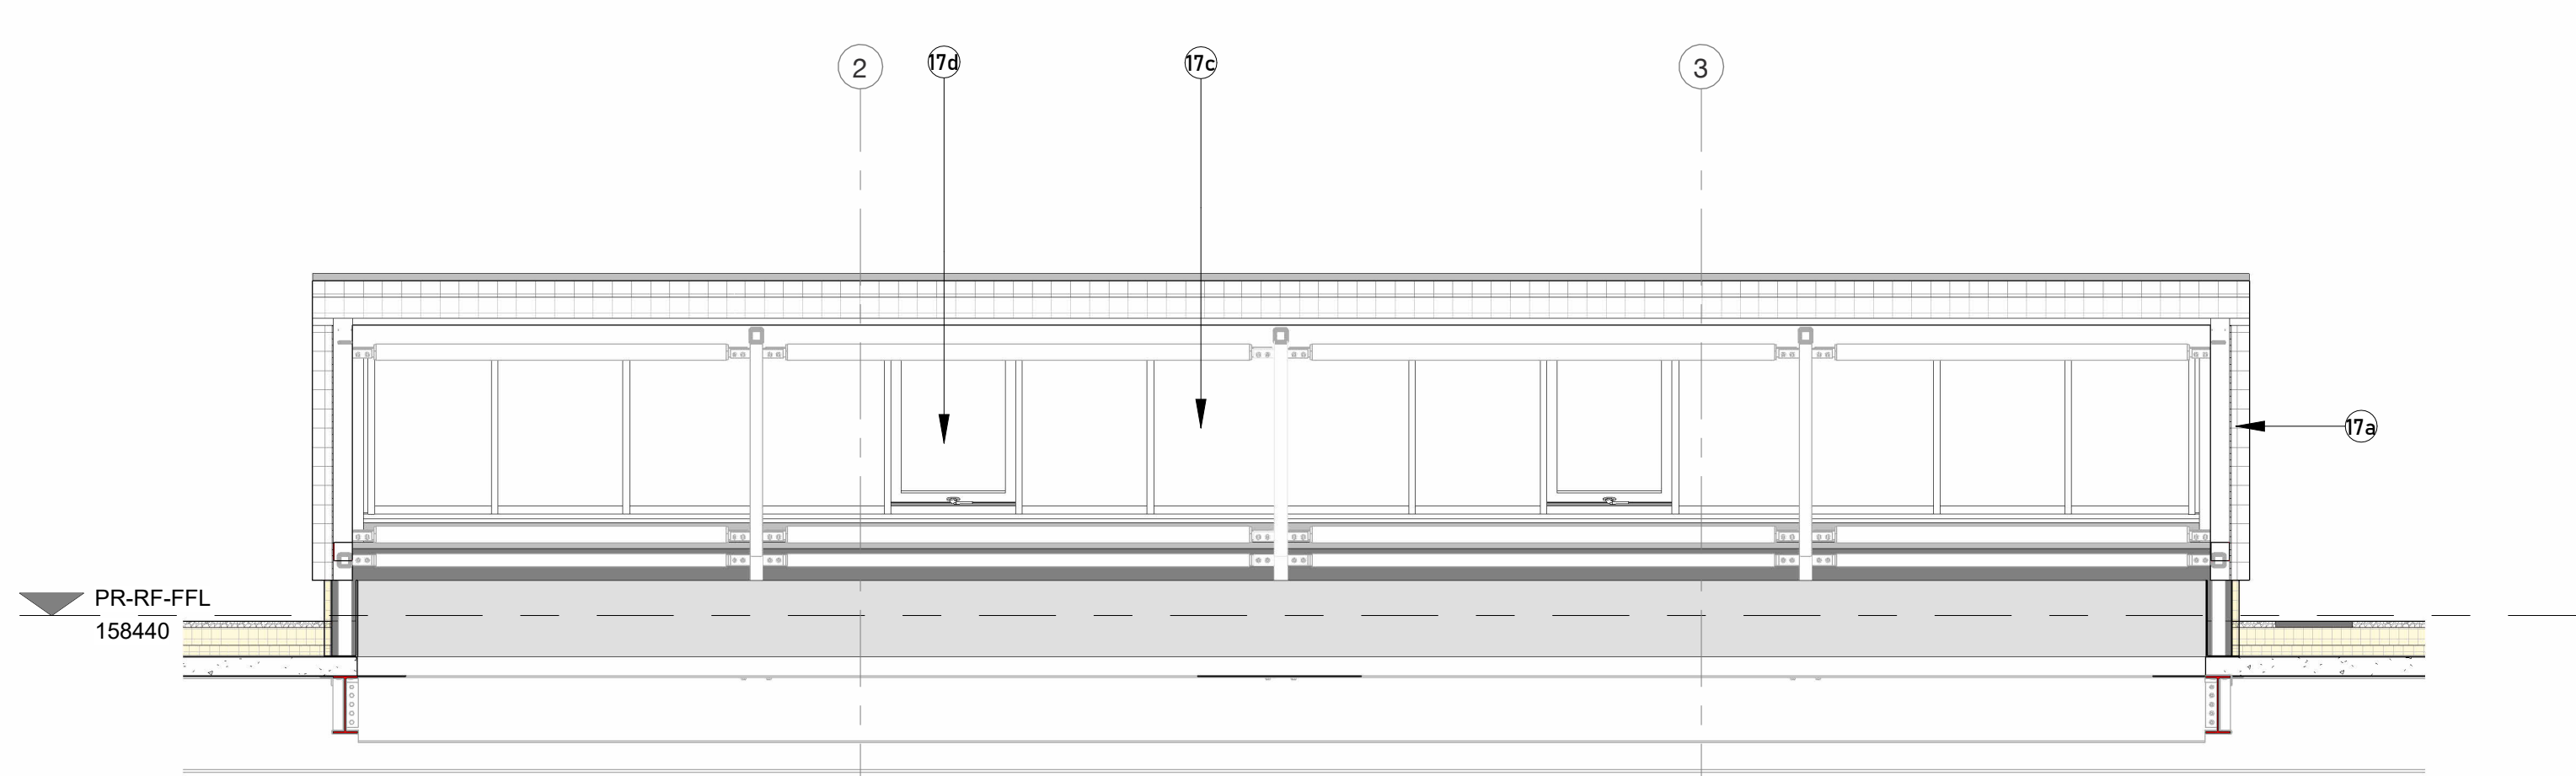


1A SECTION 1A
20112 1 : 50 Rooflight Type 1&4 Section 1A

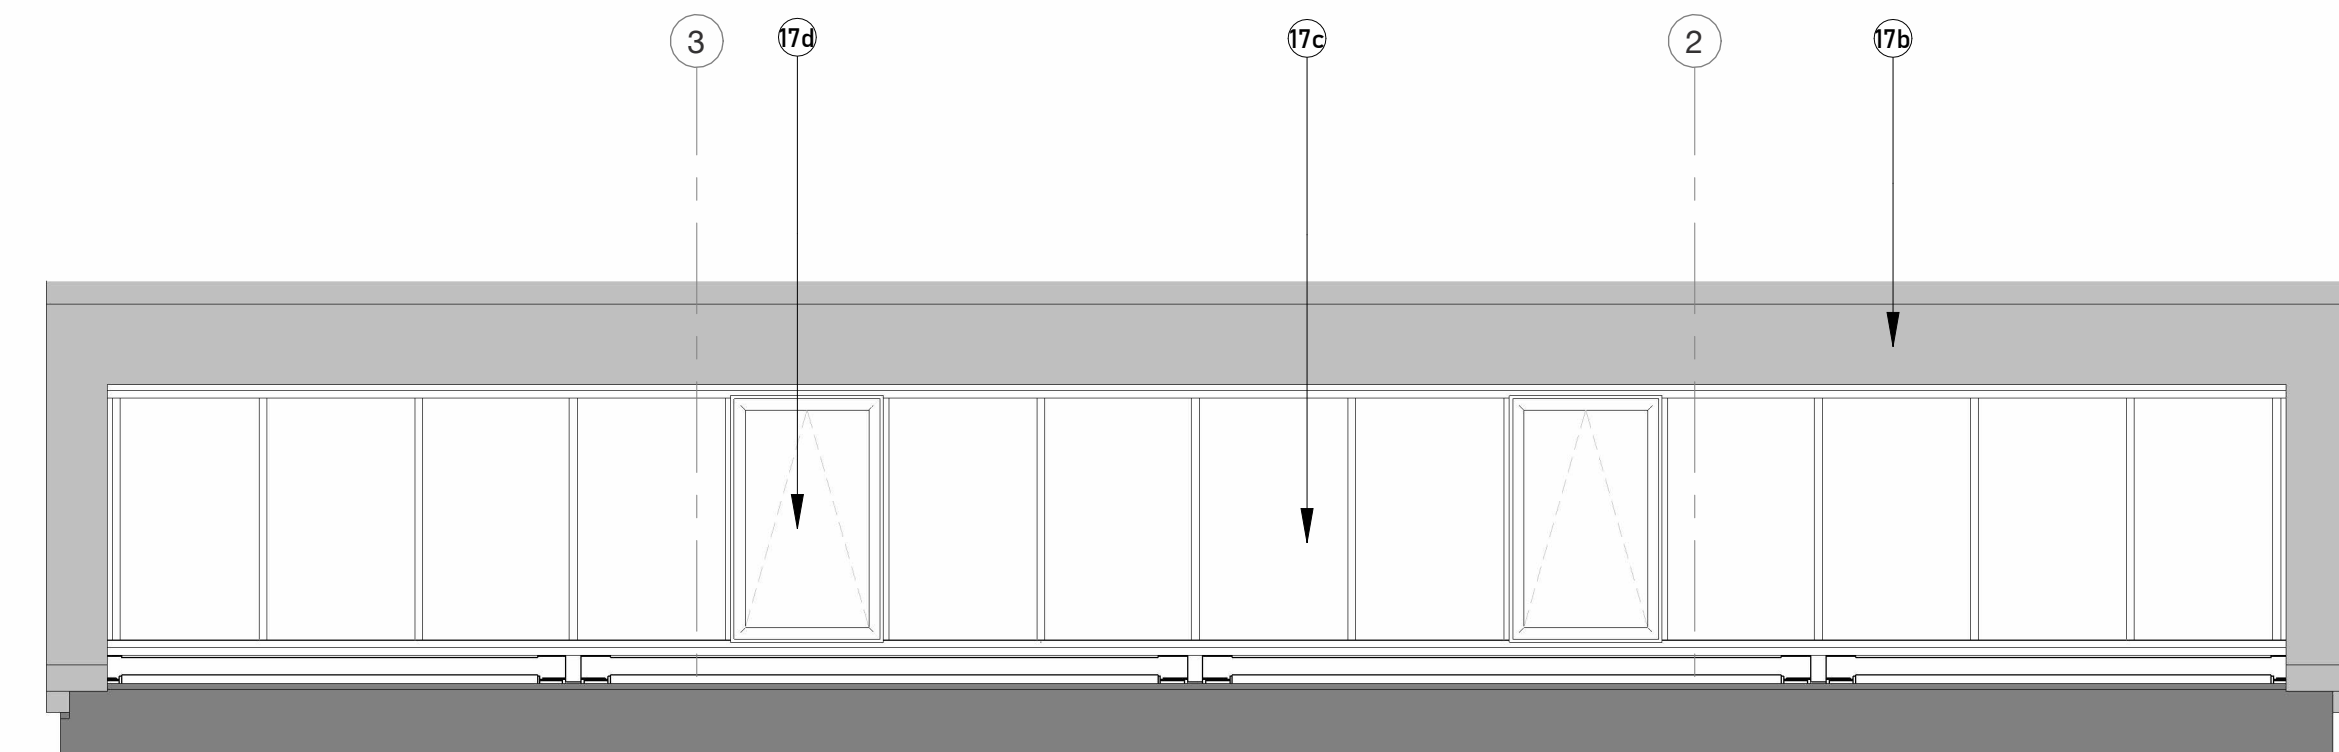


1B ELEVATION 1B
20112 1 : 50 Rooflight - Type 1&4 Elevation

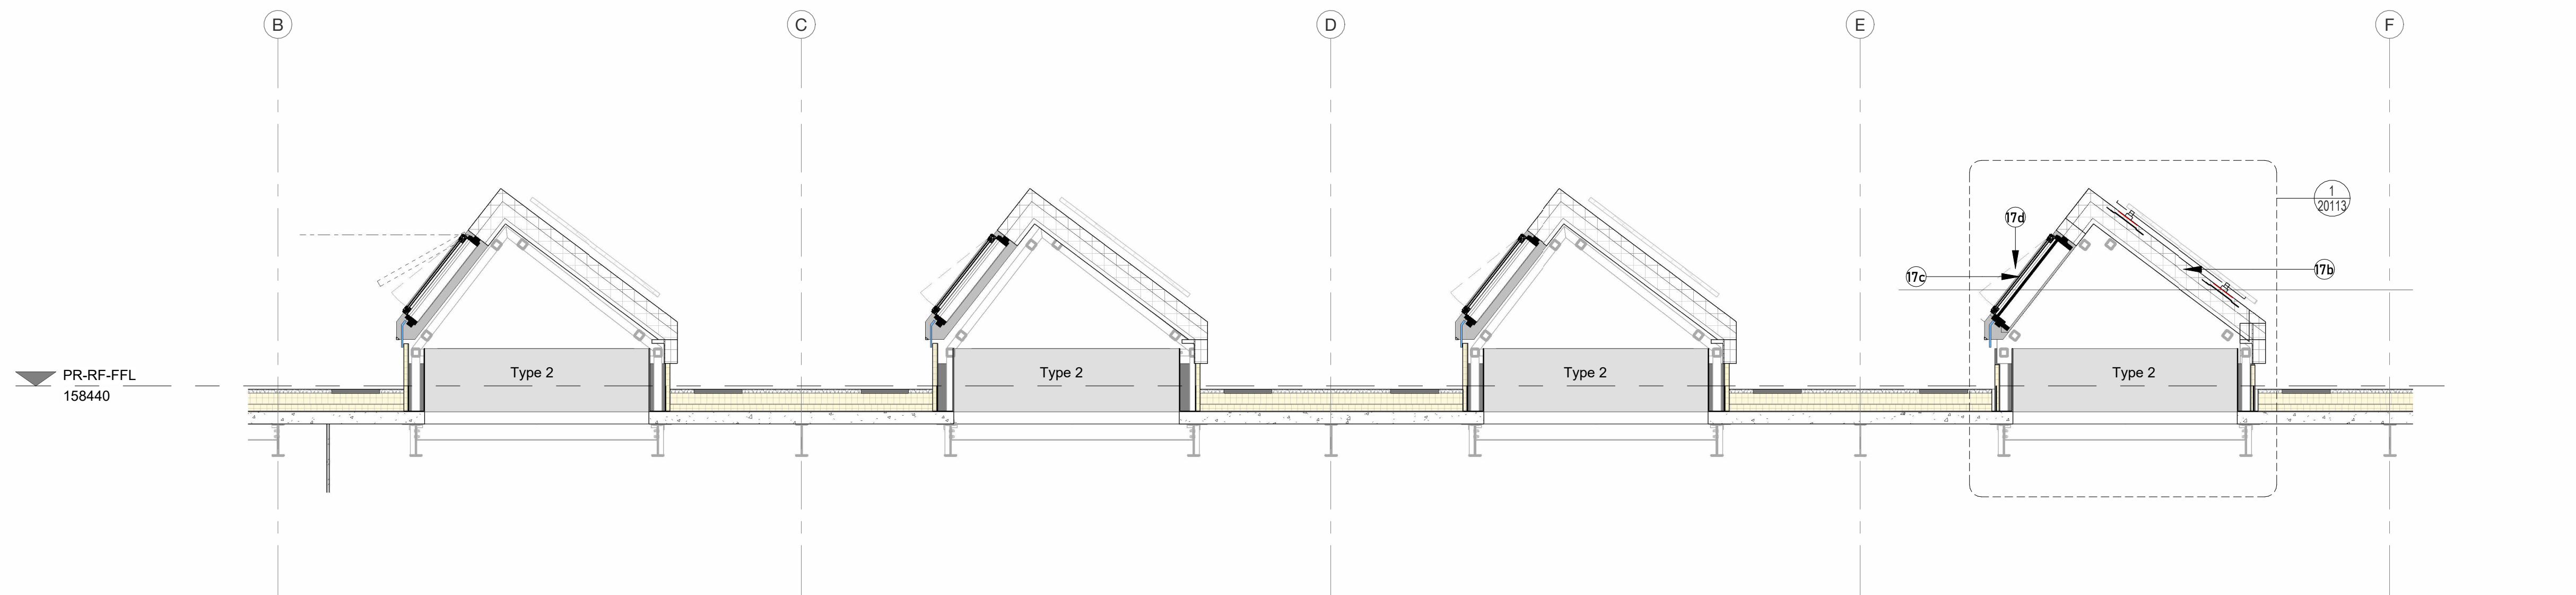

2 SECTION 2
20112 1 : 50 Rooflight Type 2 Section 2

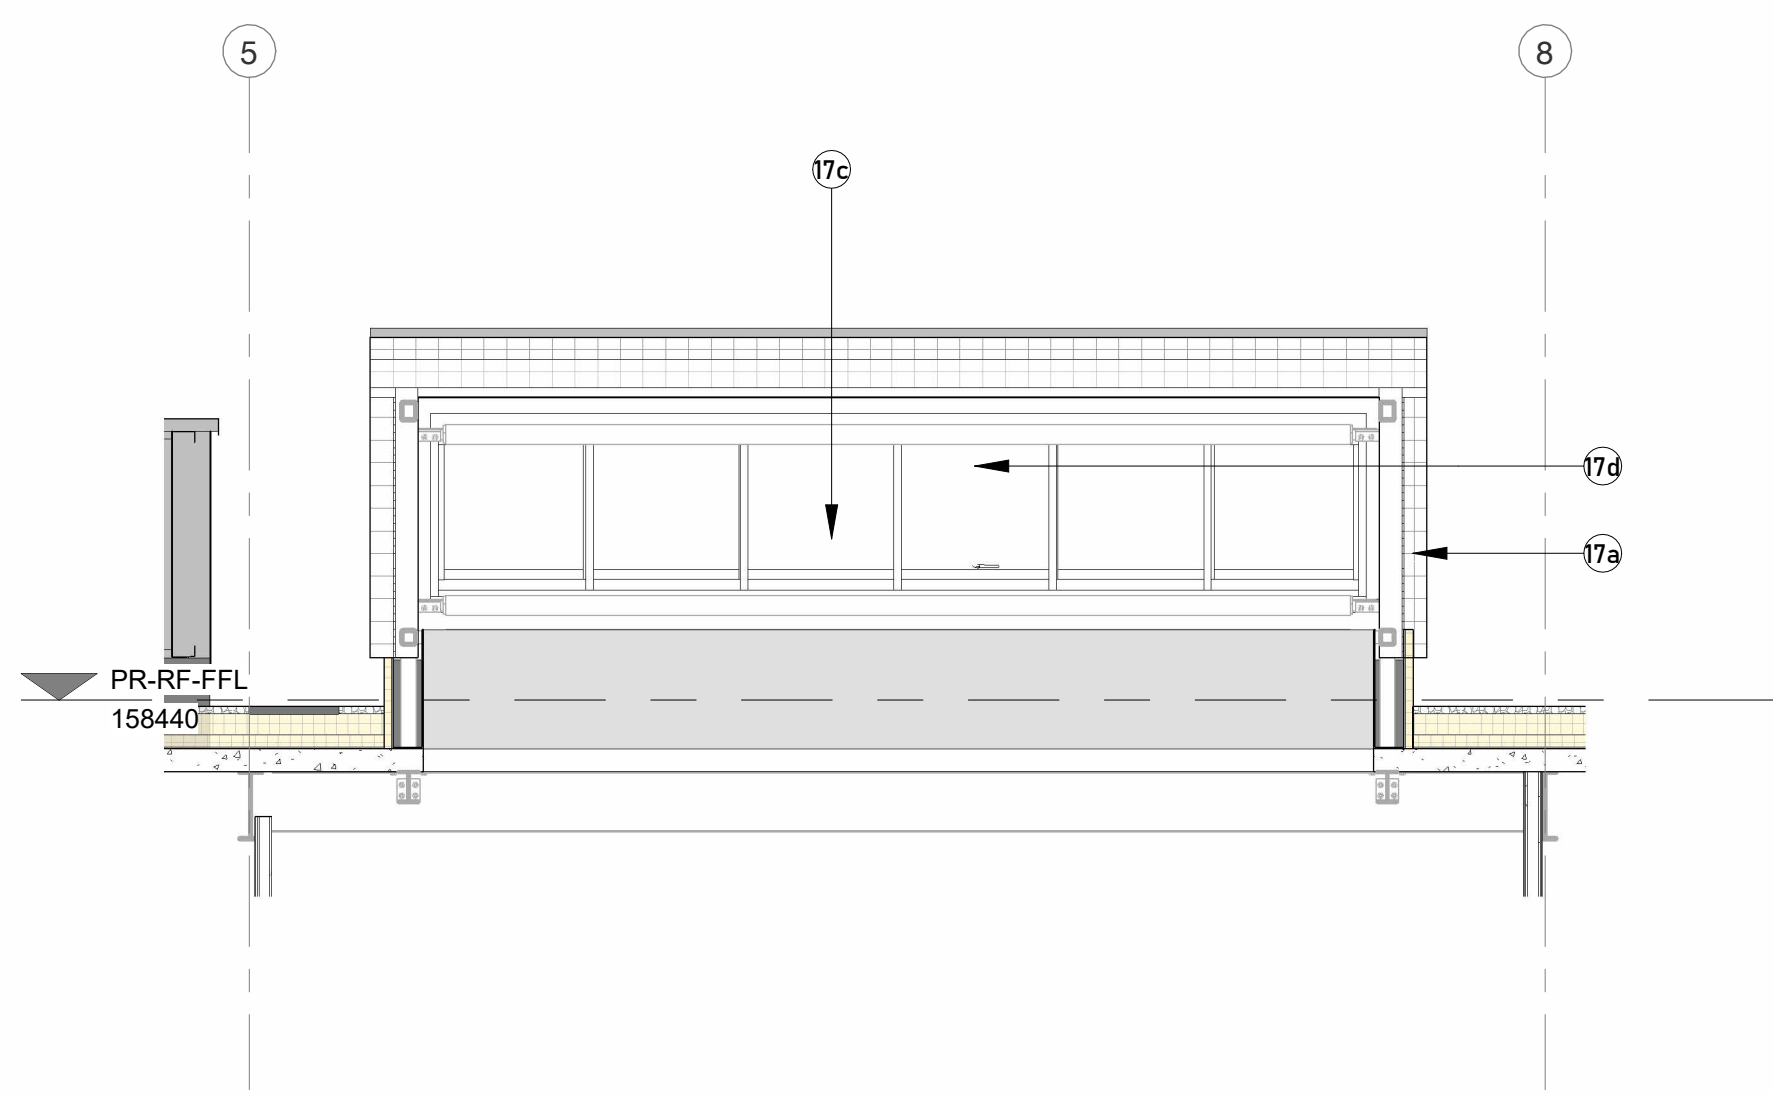

2A SECTION 2A
20112 1 : 50 Rooflight Type 2 Section 2A

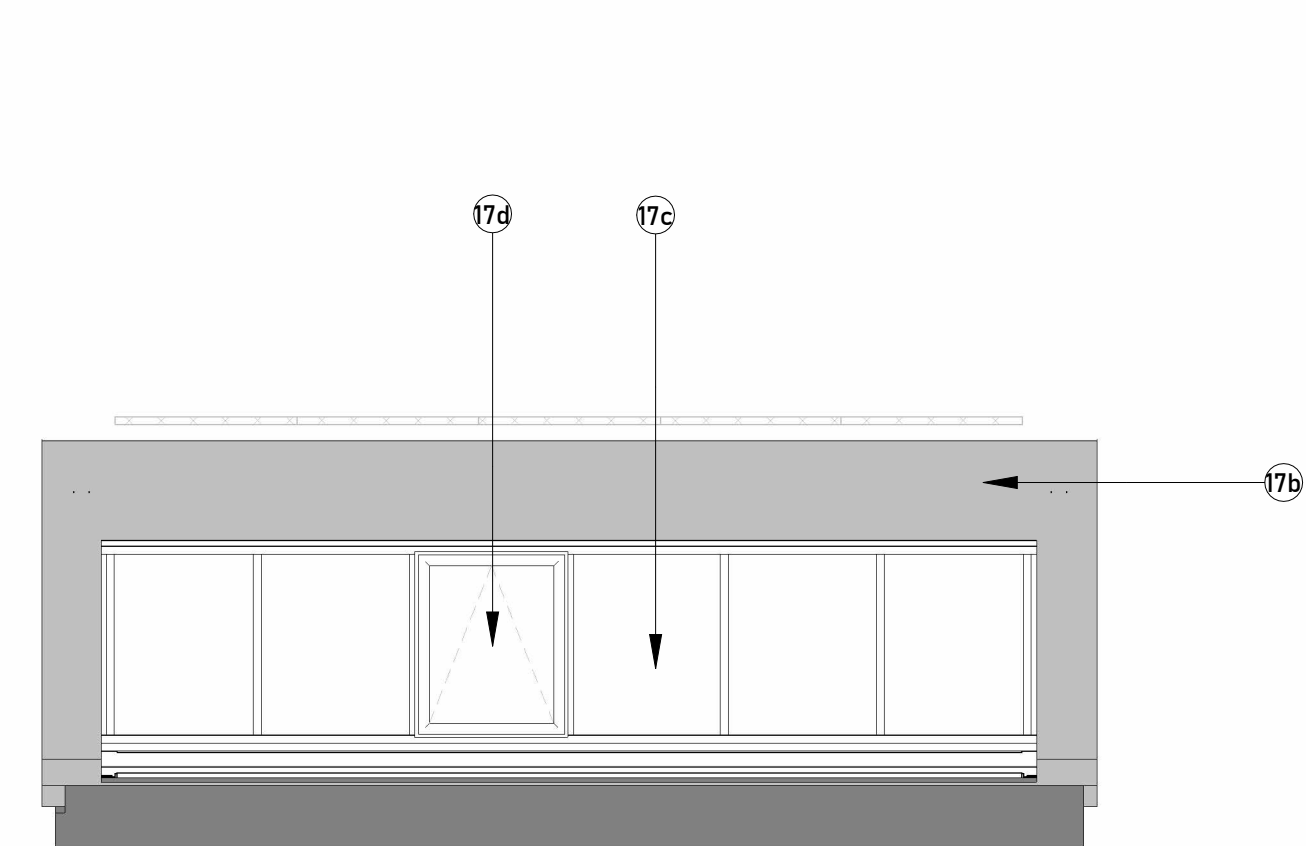


2B ELEVATION 2B
20112 1 : 50 Rooflight - Type 2 Elevation


NOTES

To be read in conjunction with DLA Drawings:


G1245-DLA-XX-XX-SP-A-10002
G1245-DLA-ZZ-RF-DR-A-20102
G1245-DLA-ZZ-XX-DR-A-20103
G1245-DLA-ZZ-XX-DR-A-20104
G1245-DLA-ZZ-XX-DR-A-20113

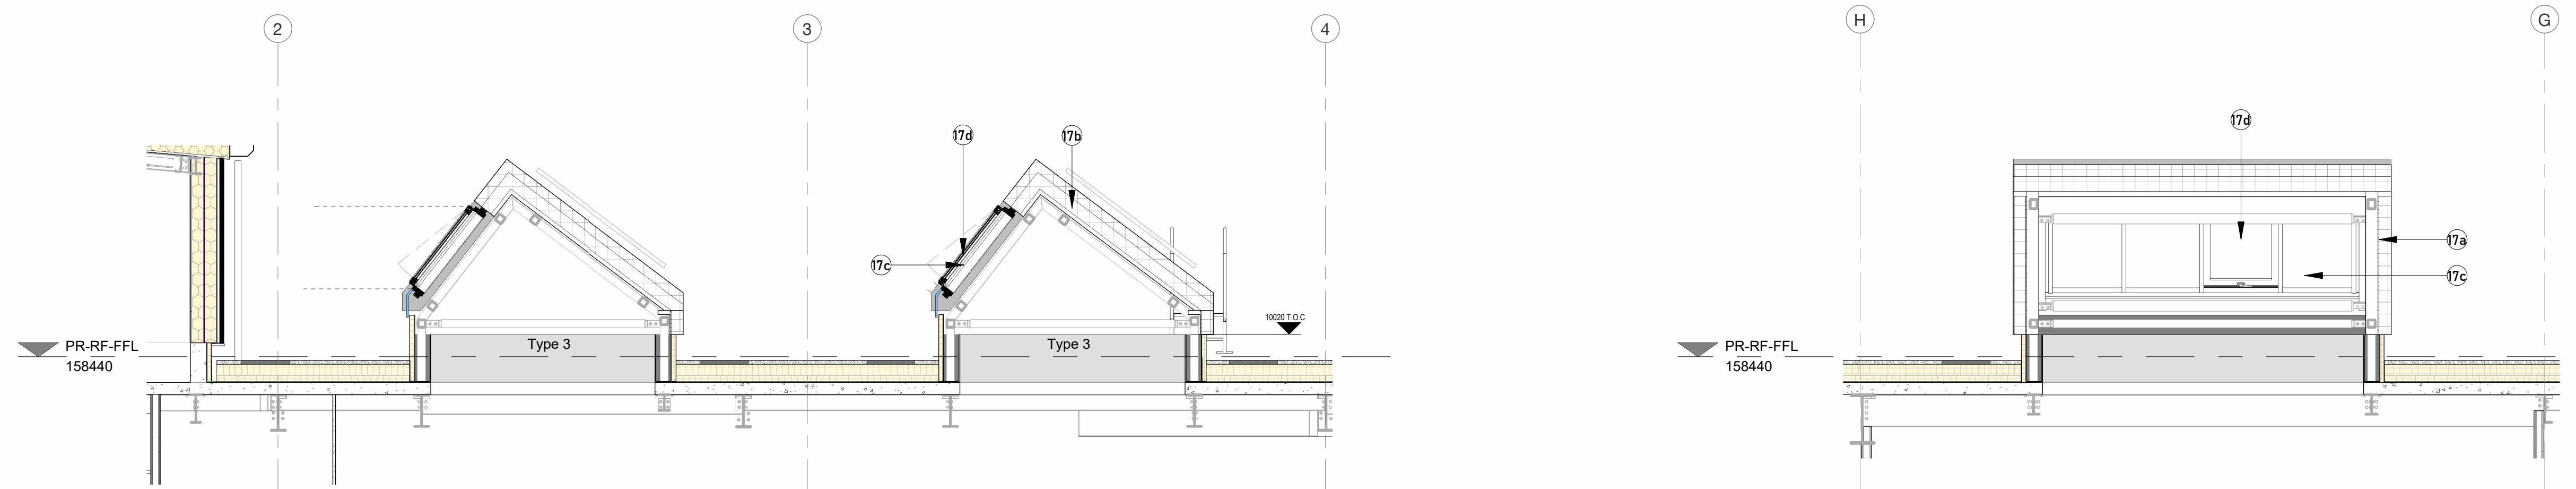

3 SECTION 3
20112 1 : 50 Rooflight Type 3 Section 3

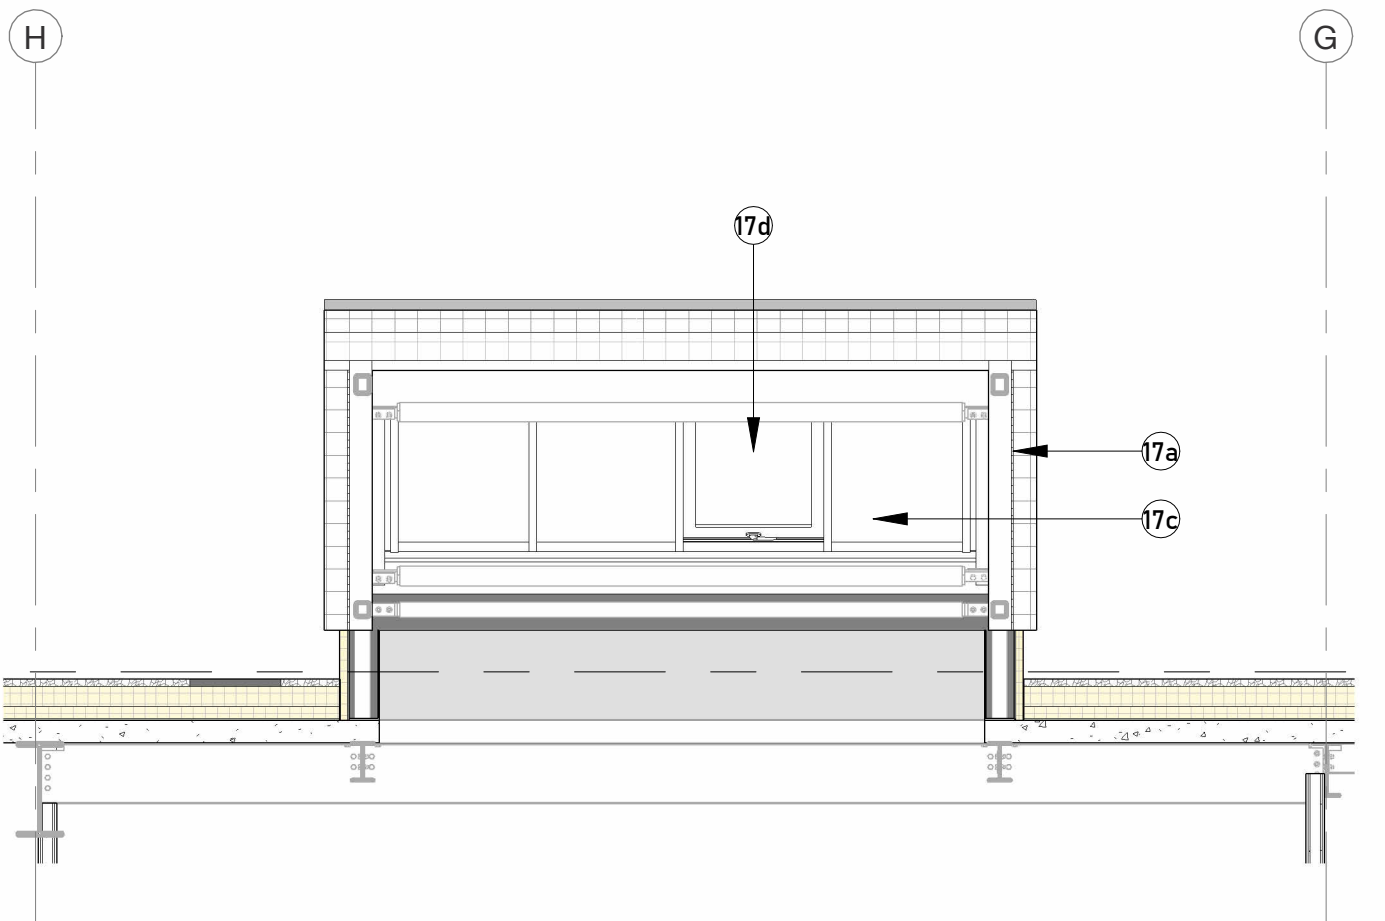

3A SECTION 3A
20112 1 : 50 Rooflight Type 3 Section 3A

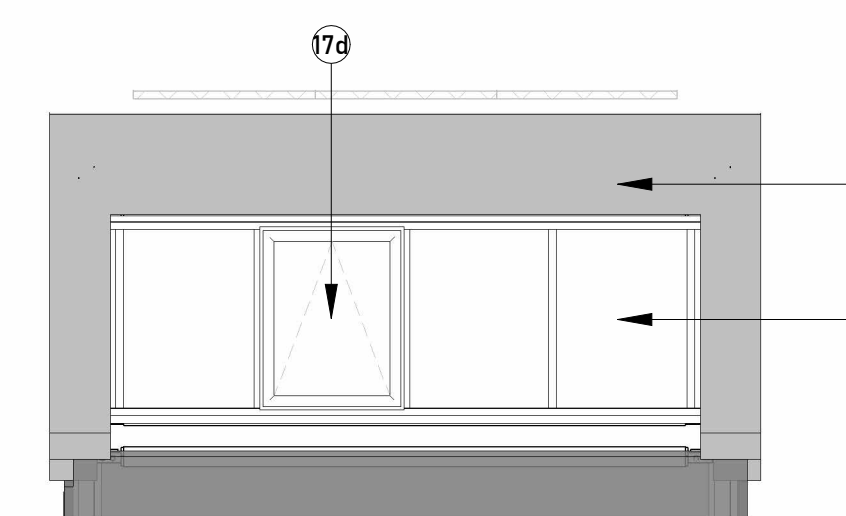

4 ELEVATION 4
20112 1 : 50 Rooflight - Type 3 Elevation

Material Key - Refer to External Facing Materials - Schedule		
Doc No G1245-DLA-XX-XX-SP-A-10002		
1	Double glazed thermally broken PPC aluminium curtain walling system	
2	Colour: RAL 7016 Anthracite Grey	
3	Ceramic backed opaque double glazing (Spandrel)	
4	Colour: RAL 7016 Anthracite Grey	
5	Digitally printed manifestation pattern to glazing panels	
6	Colour: Formulated to match as close to RAL 9006 Silver	
7	Parallel Push Window, PPC aluminium frames	
8	Colour: RAL 7016 Anthracite Grey	
9	Insulated PPC Metal Panel (Spandrel)	
10	Colour: RAL 7016 Anthracite Grey	
11	Aluminium cladding	
12	Colour: Natural Anodised	
13	Aluminum sheet cladding	
14	Colour: Natural Anodised	
15	PPC Steel Doors	
16	Colour: RAL 9006 Silver	
17	COR-TEN Steel Cladding Panels	
18	Engineering facing brickwork plinth	
19	Colour: Slate blue	
20	Brickwork Plinth mortar	
21	Colour: Natural	
22	PPC Steel Doors	
23	Colour: RAL 7016 Anthracite Grey	
24	PPC Aluminium Louvers	
25	Colour: RAL 7016 Anthracite Grey	
26	PPC panelized louvre screen systems with louvre doors	
27	Colour: RAL 7016 Anthracite Grey 7016	
28	COR-TEN Steel Perforated Panels to Service Yard	
29	Steel Security Fencing	
30	Finish: Galvanised	
31	PPC Insulated large format roller shutter door	
32	Colour: RAL 7016 Anthracite Grey	
33	Double Glazed PPC aluminium revolving door	
34	Colour: RAL 7016 Anthracite Grey	
35	PPC profiled sheet cladding	
36	Colour: RAL 7016 Anthracite Grey	
37	Profiled sheet cladding	
38	Colour: RAL 7016 Anthracite Grey	
39	Double glazed thermally broken PPC aluminium curtain walling system to roof lights	
40	Colour: RAL 7016 Anthracite Grey	
41	Opening Lights (Within Rooflights)	
42	Colour: RAL 7016 Anthracite Grey	
43	PPC profiled sheet cladding	
44	Colour: RAL 7016 Anthracite Grey	
45	PPC Aluminium framed double glazed	
46	Colour: RAL 7016 Anthracite Grey	



55 St Pauls Street | Leeds | LS1 2TE
0113 887 3100
www.dla-architecture.co.uk

PROJECT
KINGSWAY BUSINESS PARK
PLOT R2 - SMMC

TITLE
NORTHLIGHT SECTIONS

SCALE
As indicated @ A0

DATE
13/09/24

DLA REF
2022-040

DRAWN
PGT

REVIEWED
DTP

PROJECT
G1245 DLA ZZ RF DR A

STATUS
PLANNING

REVISION
P02