




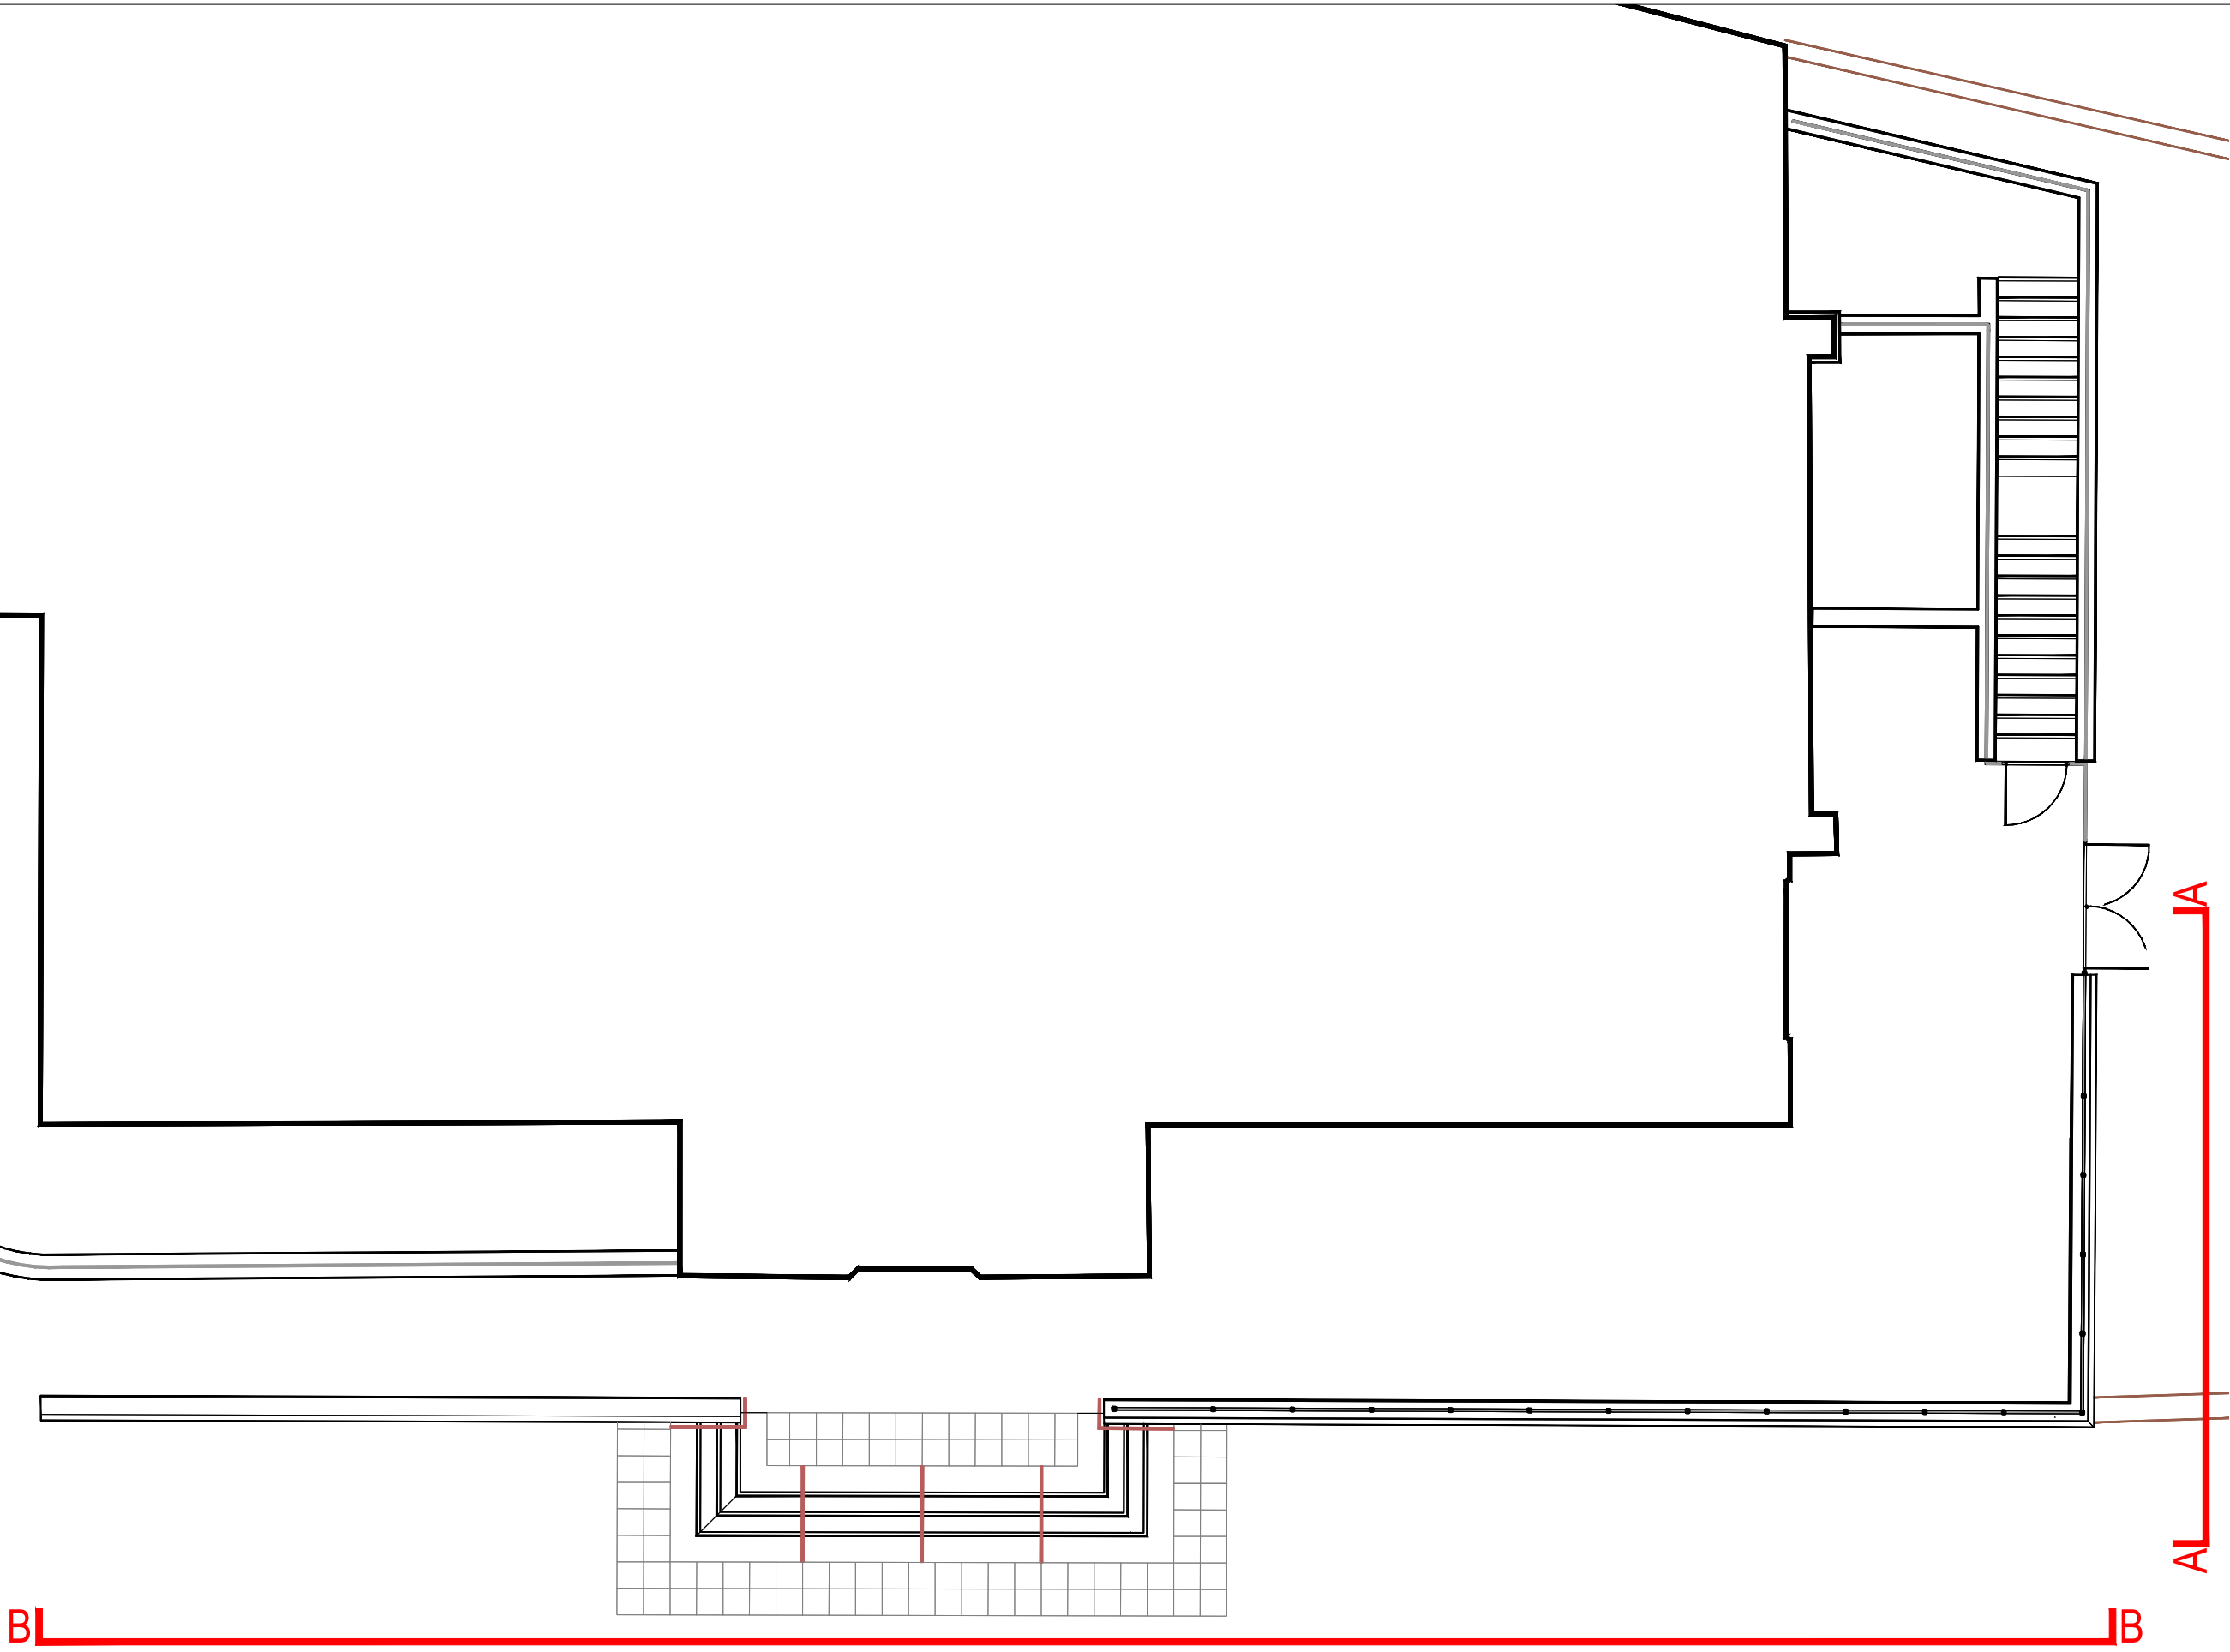

00
0302
KEY PLAN
NTS

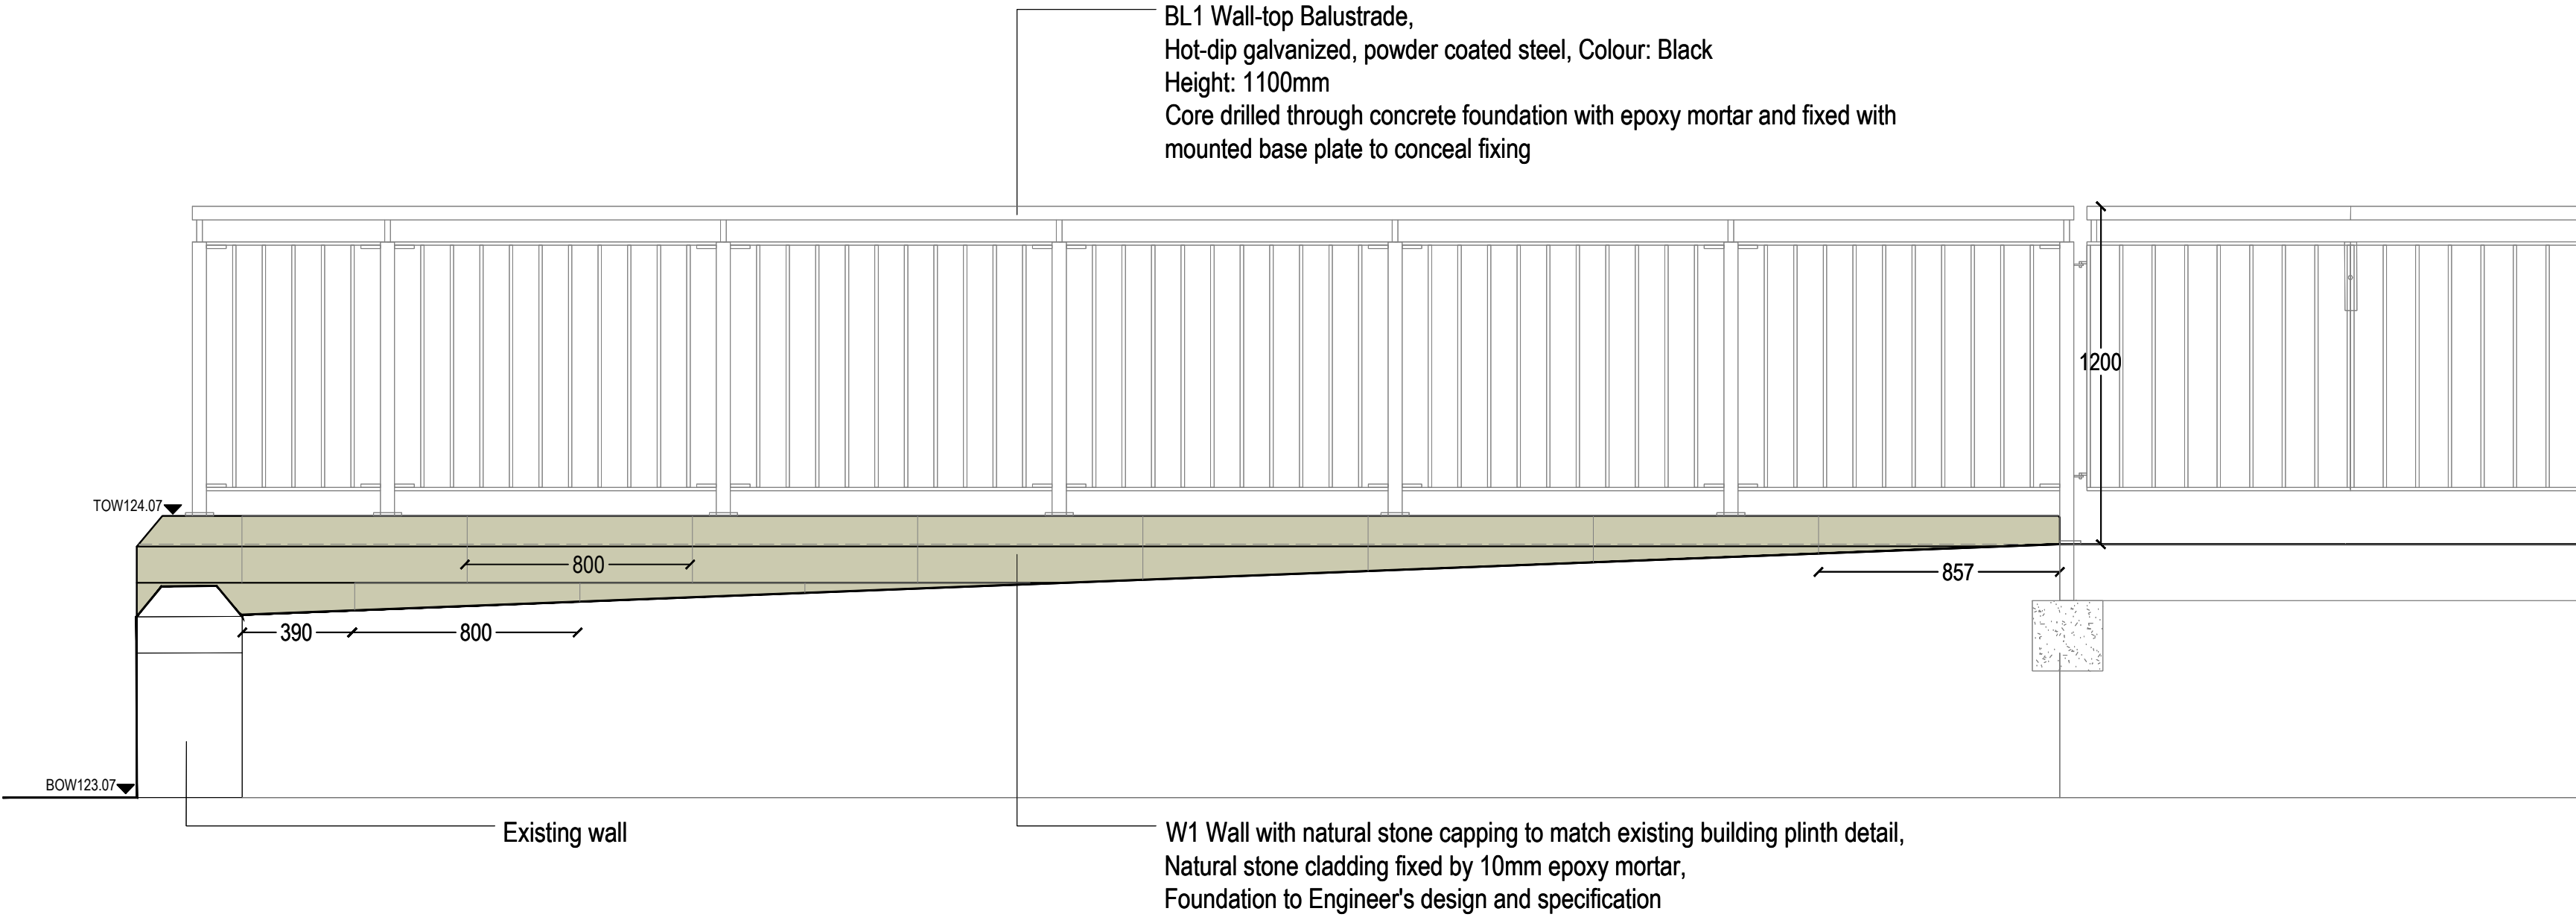

01
0302
W1 Wall Elevation A-A
Scale 1: 20 @A1

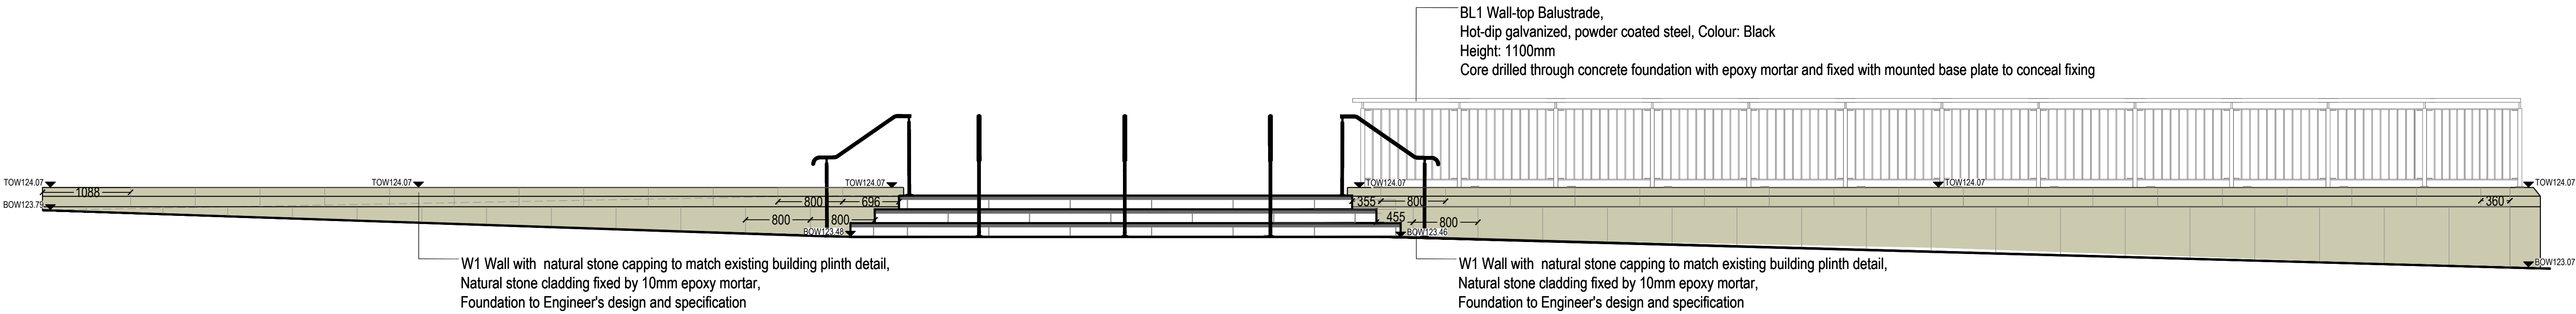

02
0302
W1 Wall Elevation B-B
Scale 1: 40 @A1

rev	details	by	date
C00	CONSTRUCTION ISSUE	BK	23.05.2024
C01	REVISED CONSTRUCTION ISSUE IN ACCORDANCE WITH RAILING FABRICATOR	BK	02.04.2025
C02	AMENDMENTS TO FIXING DETAIL TEXT	BK	08.04.2025
C03	REVISED SCOPE OF WORKS & ENTRANCE STEPS AMENDMENTS, PHASE 1 ISSUE FOR PRICING	BK	07.08.2025

rev	details	by	date

Notes

- Do not scale from drawing, use figured dimensions only
- All dimensions to be checked onsite
- This drawing to be read in conjunction with all other Gillespies drawings and specifications

Wall to be natural stone smooth finish to match Touchstones Building. Sample to be approved by Landscape Architect & Conservation Officer.

Project title
TOUCHSTONES

Drawing title
TERRACE WALL ELEVATIONS

Drawing number
P21522-00-001-GIL-0302

Drawing Status		Revision	
CONSTRUCTION		C03	
Date	Scale	Drawn	Checked
22.09.2023	As shown @ A1	BK	WC

© copyright GILLESPIES LLP, all rights reserved

Rochdale Development Agency

GILLESPIES

5th Floor, Phoenix House, 3 South Parade, Leeds, LS1 5DZ
P: 0113 247 0550 F: 0113 247 0550 E: design.leeds@gillespies.co.uk