



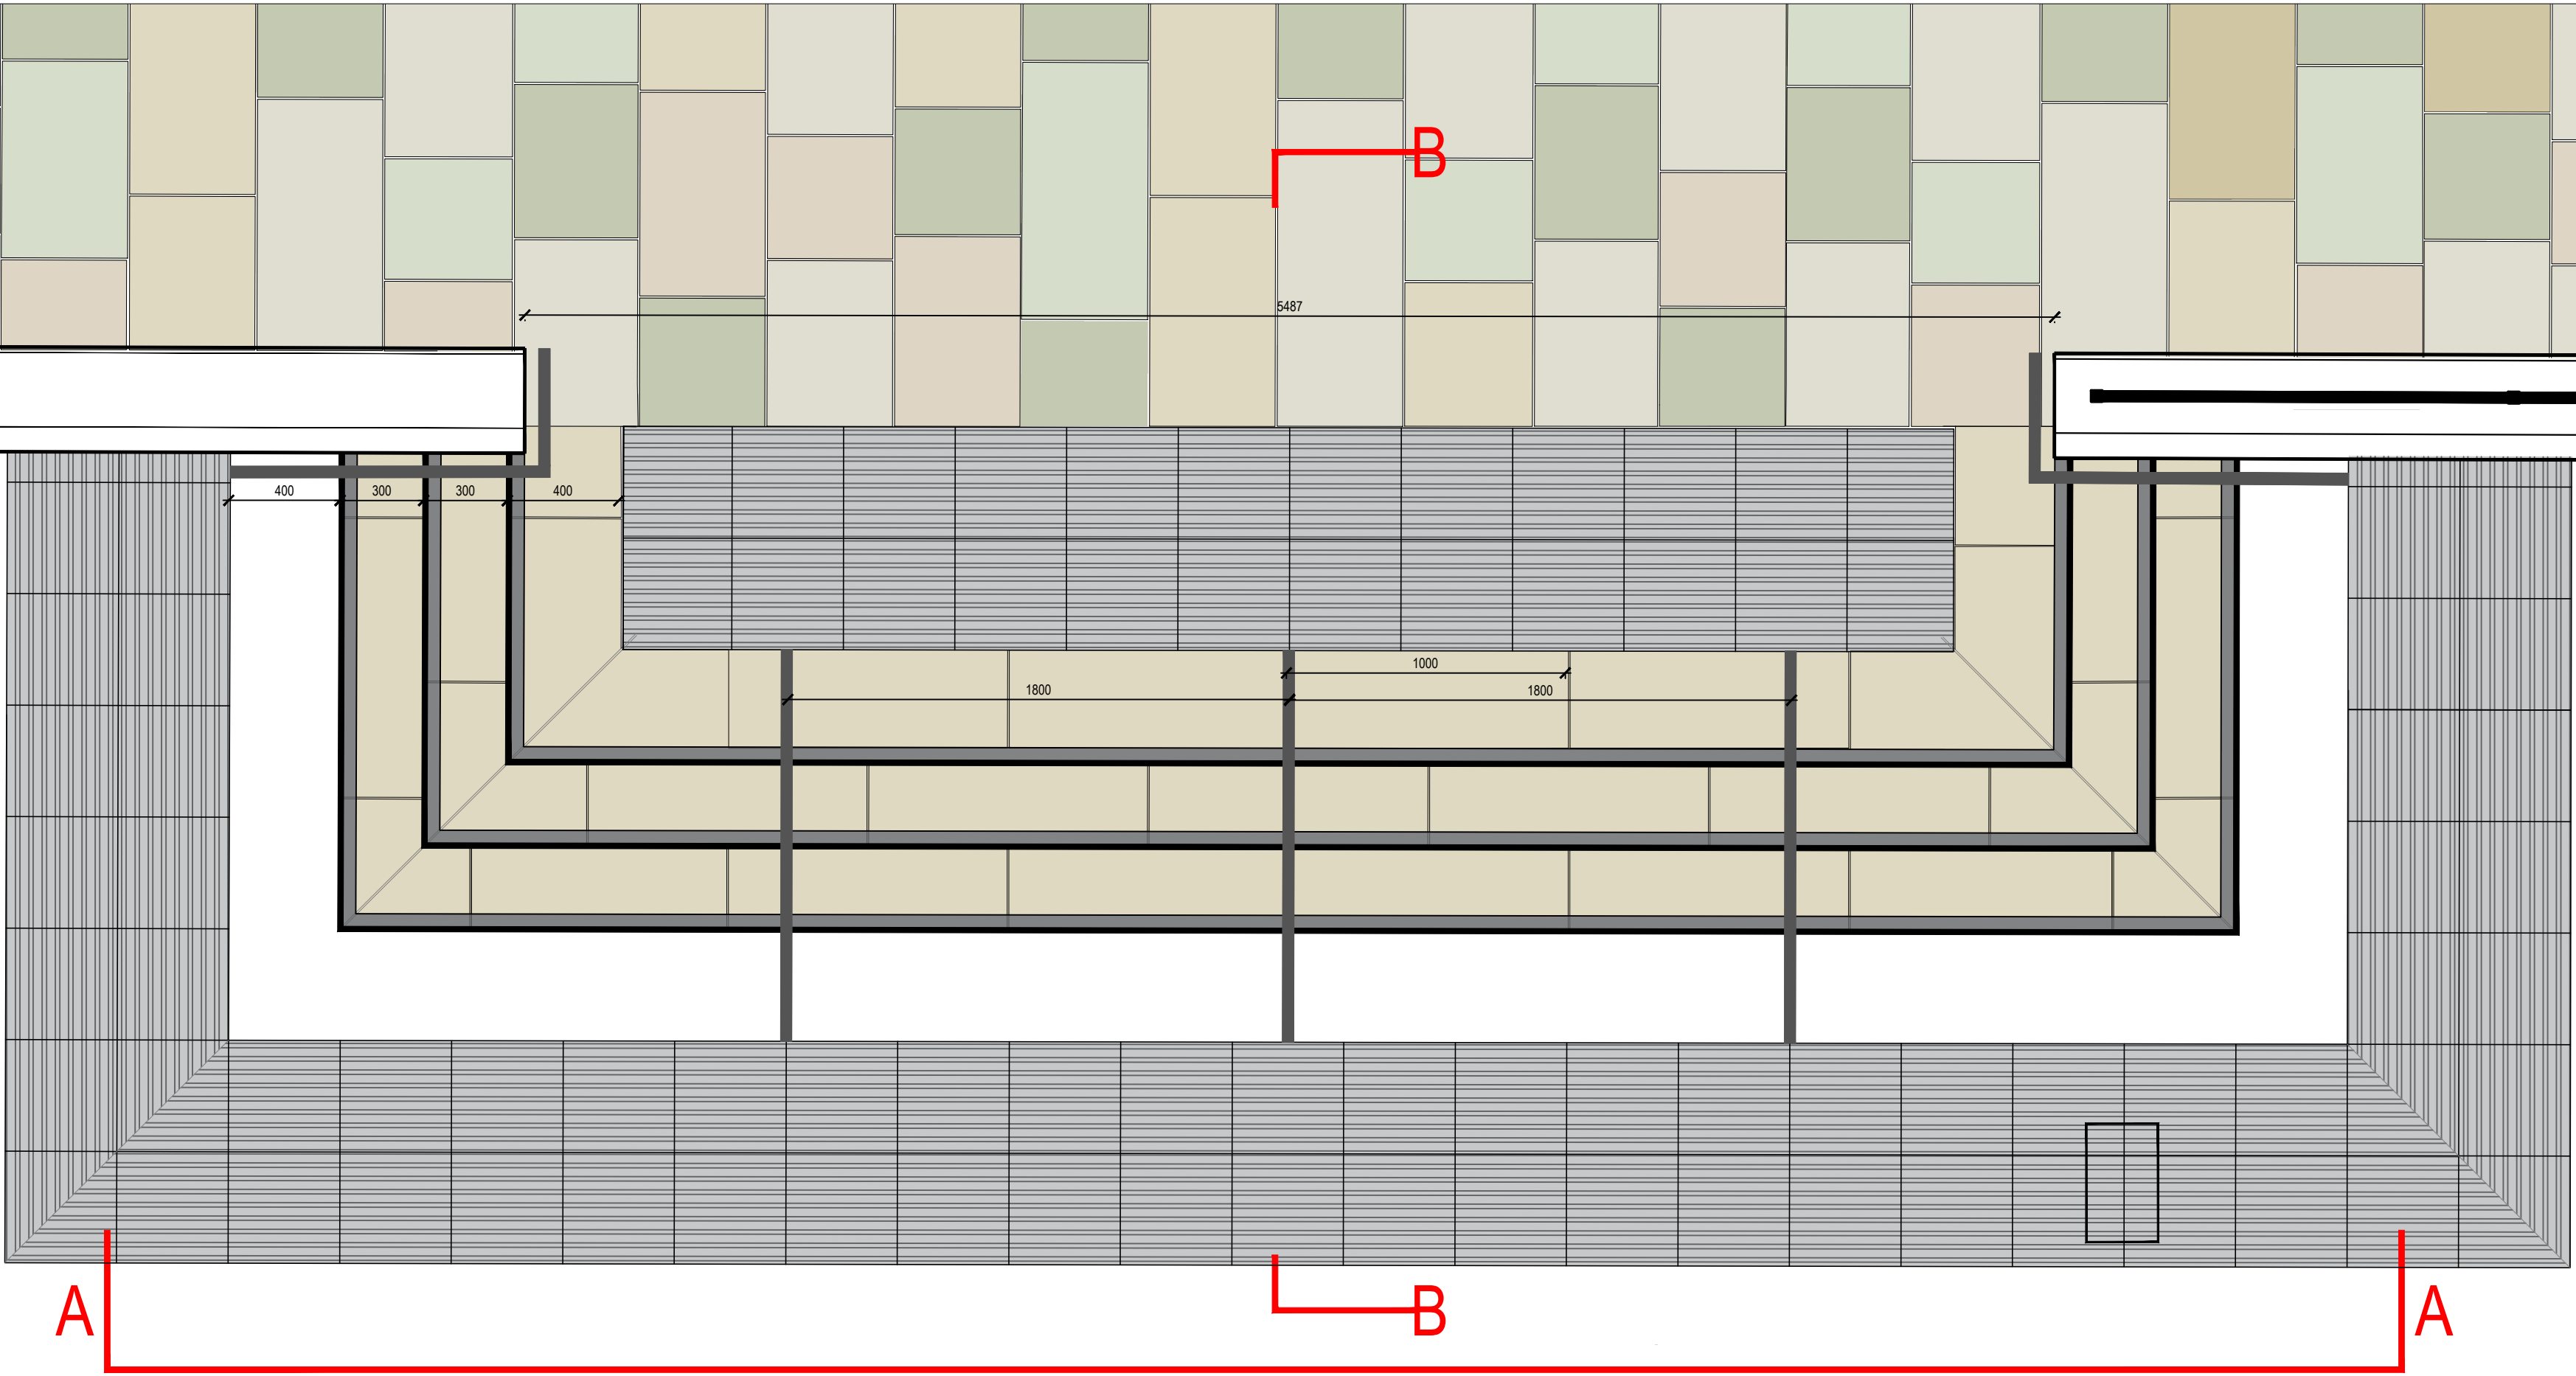

01
0306 ST1 Sandstone Steps Plan (Entrance)
Scale 1: 20 @A1

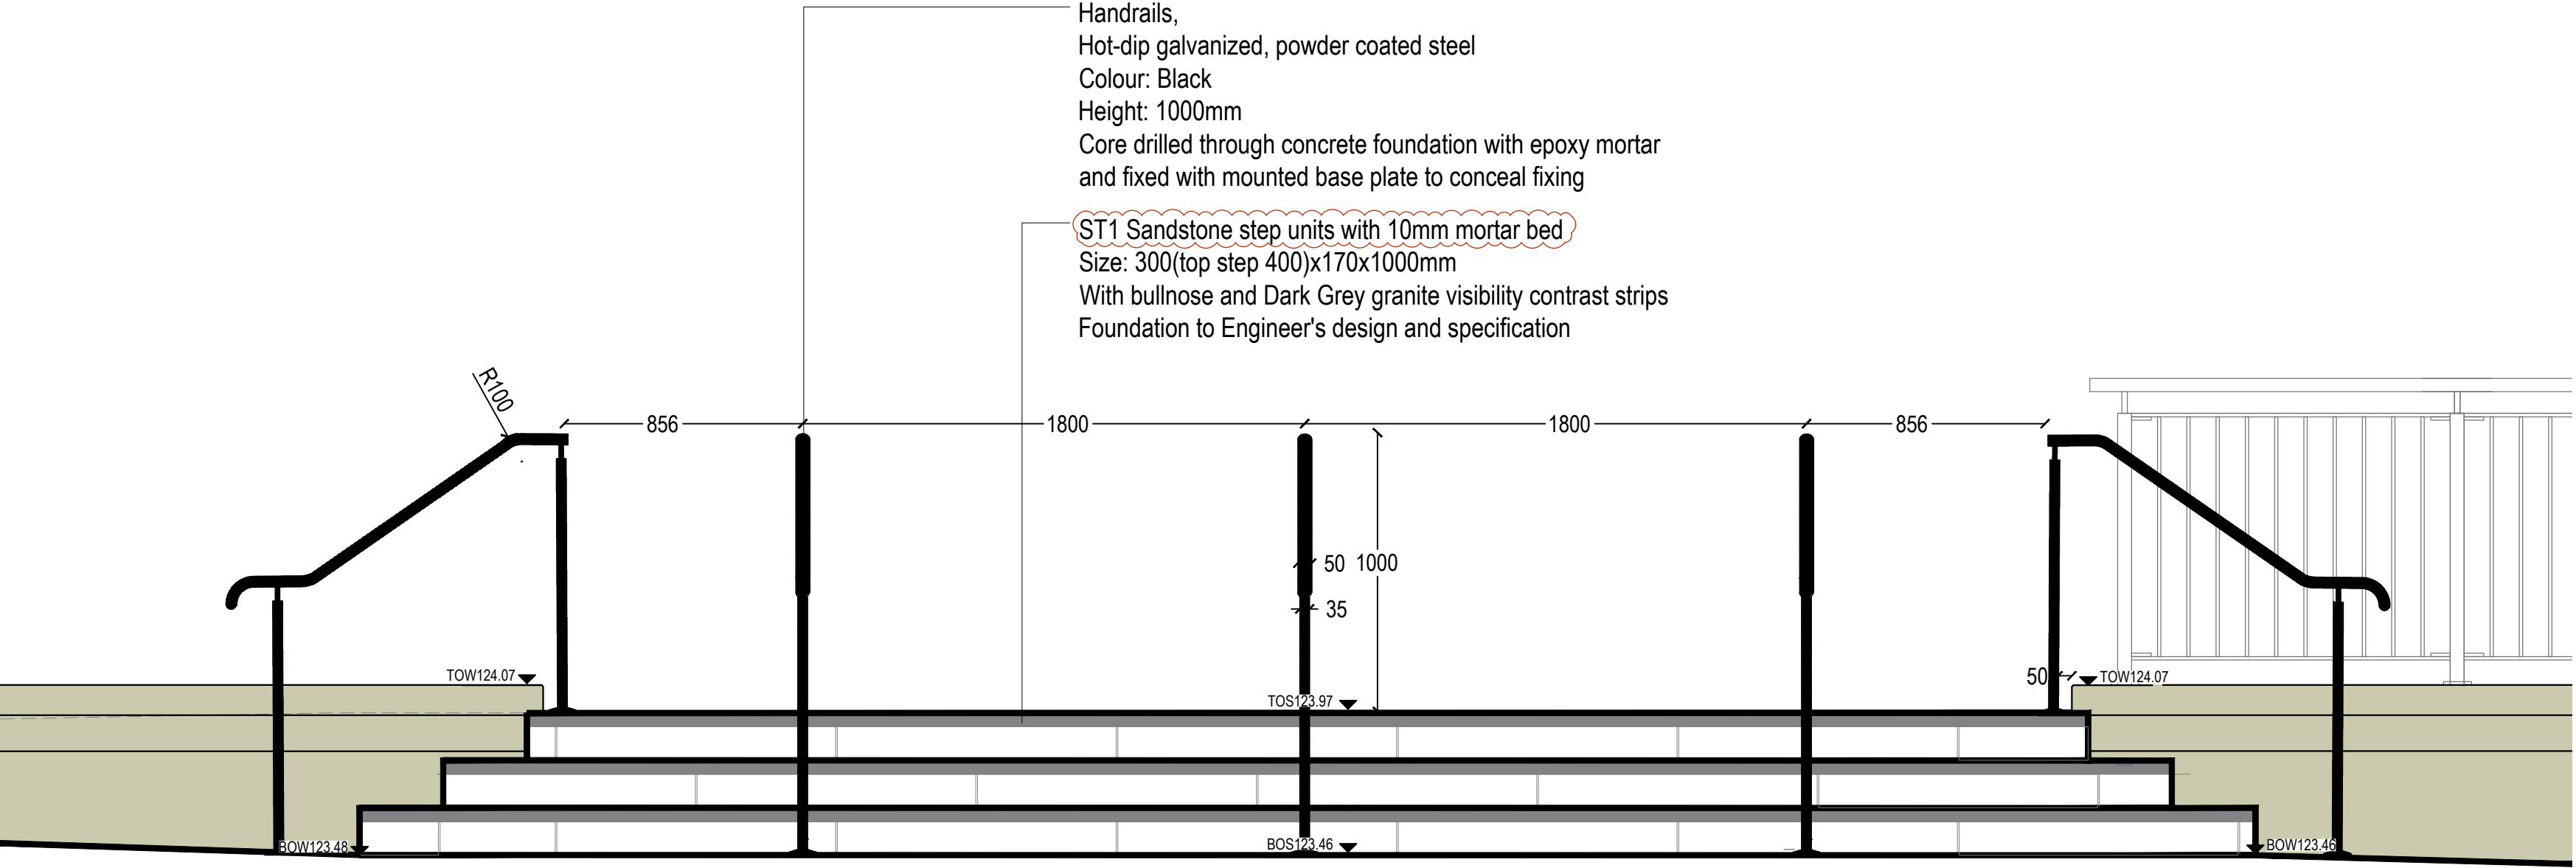


02
0306 ST1 Sandstone Steps Elevation A-A (Entrance)
Scale 1: 20 @A1

rev	details	by	date
C00	CONSTRUCTION ISSUE	BK	23.05.2024
C01	REVISED CONSTRUCTION ISSUE IN ACCORDANCE WITH RAILING FABRICATOR	BK	02.04.2025
C02	AMENDMENTS TO FIXING DETAIL TEXT	BK	08.04.2025
C03	REVISED SCOPE OF WORKS & ENTRANCE STEPS AMENDMENTS, PHASE 1 ISSUE FOR PRICING	BK	07.08.2025
C04	P1 PAVING SUBSTITUTED FOR SANDSTONE	BK	03.11.2025


rev	details	by	date

Notes

- 1.0 Do not scale from drawing, use figured dimensions only
1.1 All dimensions to be checked onsite
1.2 This drawing to be read in conjunction with all other Gillespies drawings and specifications

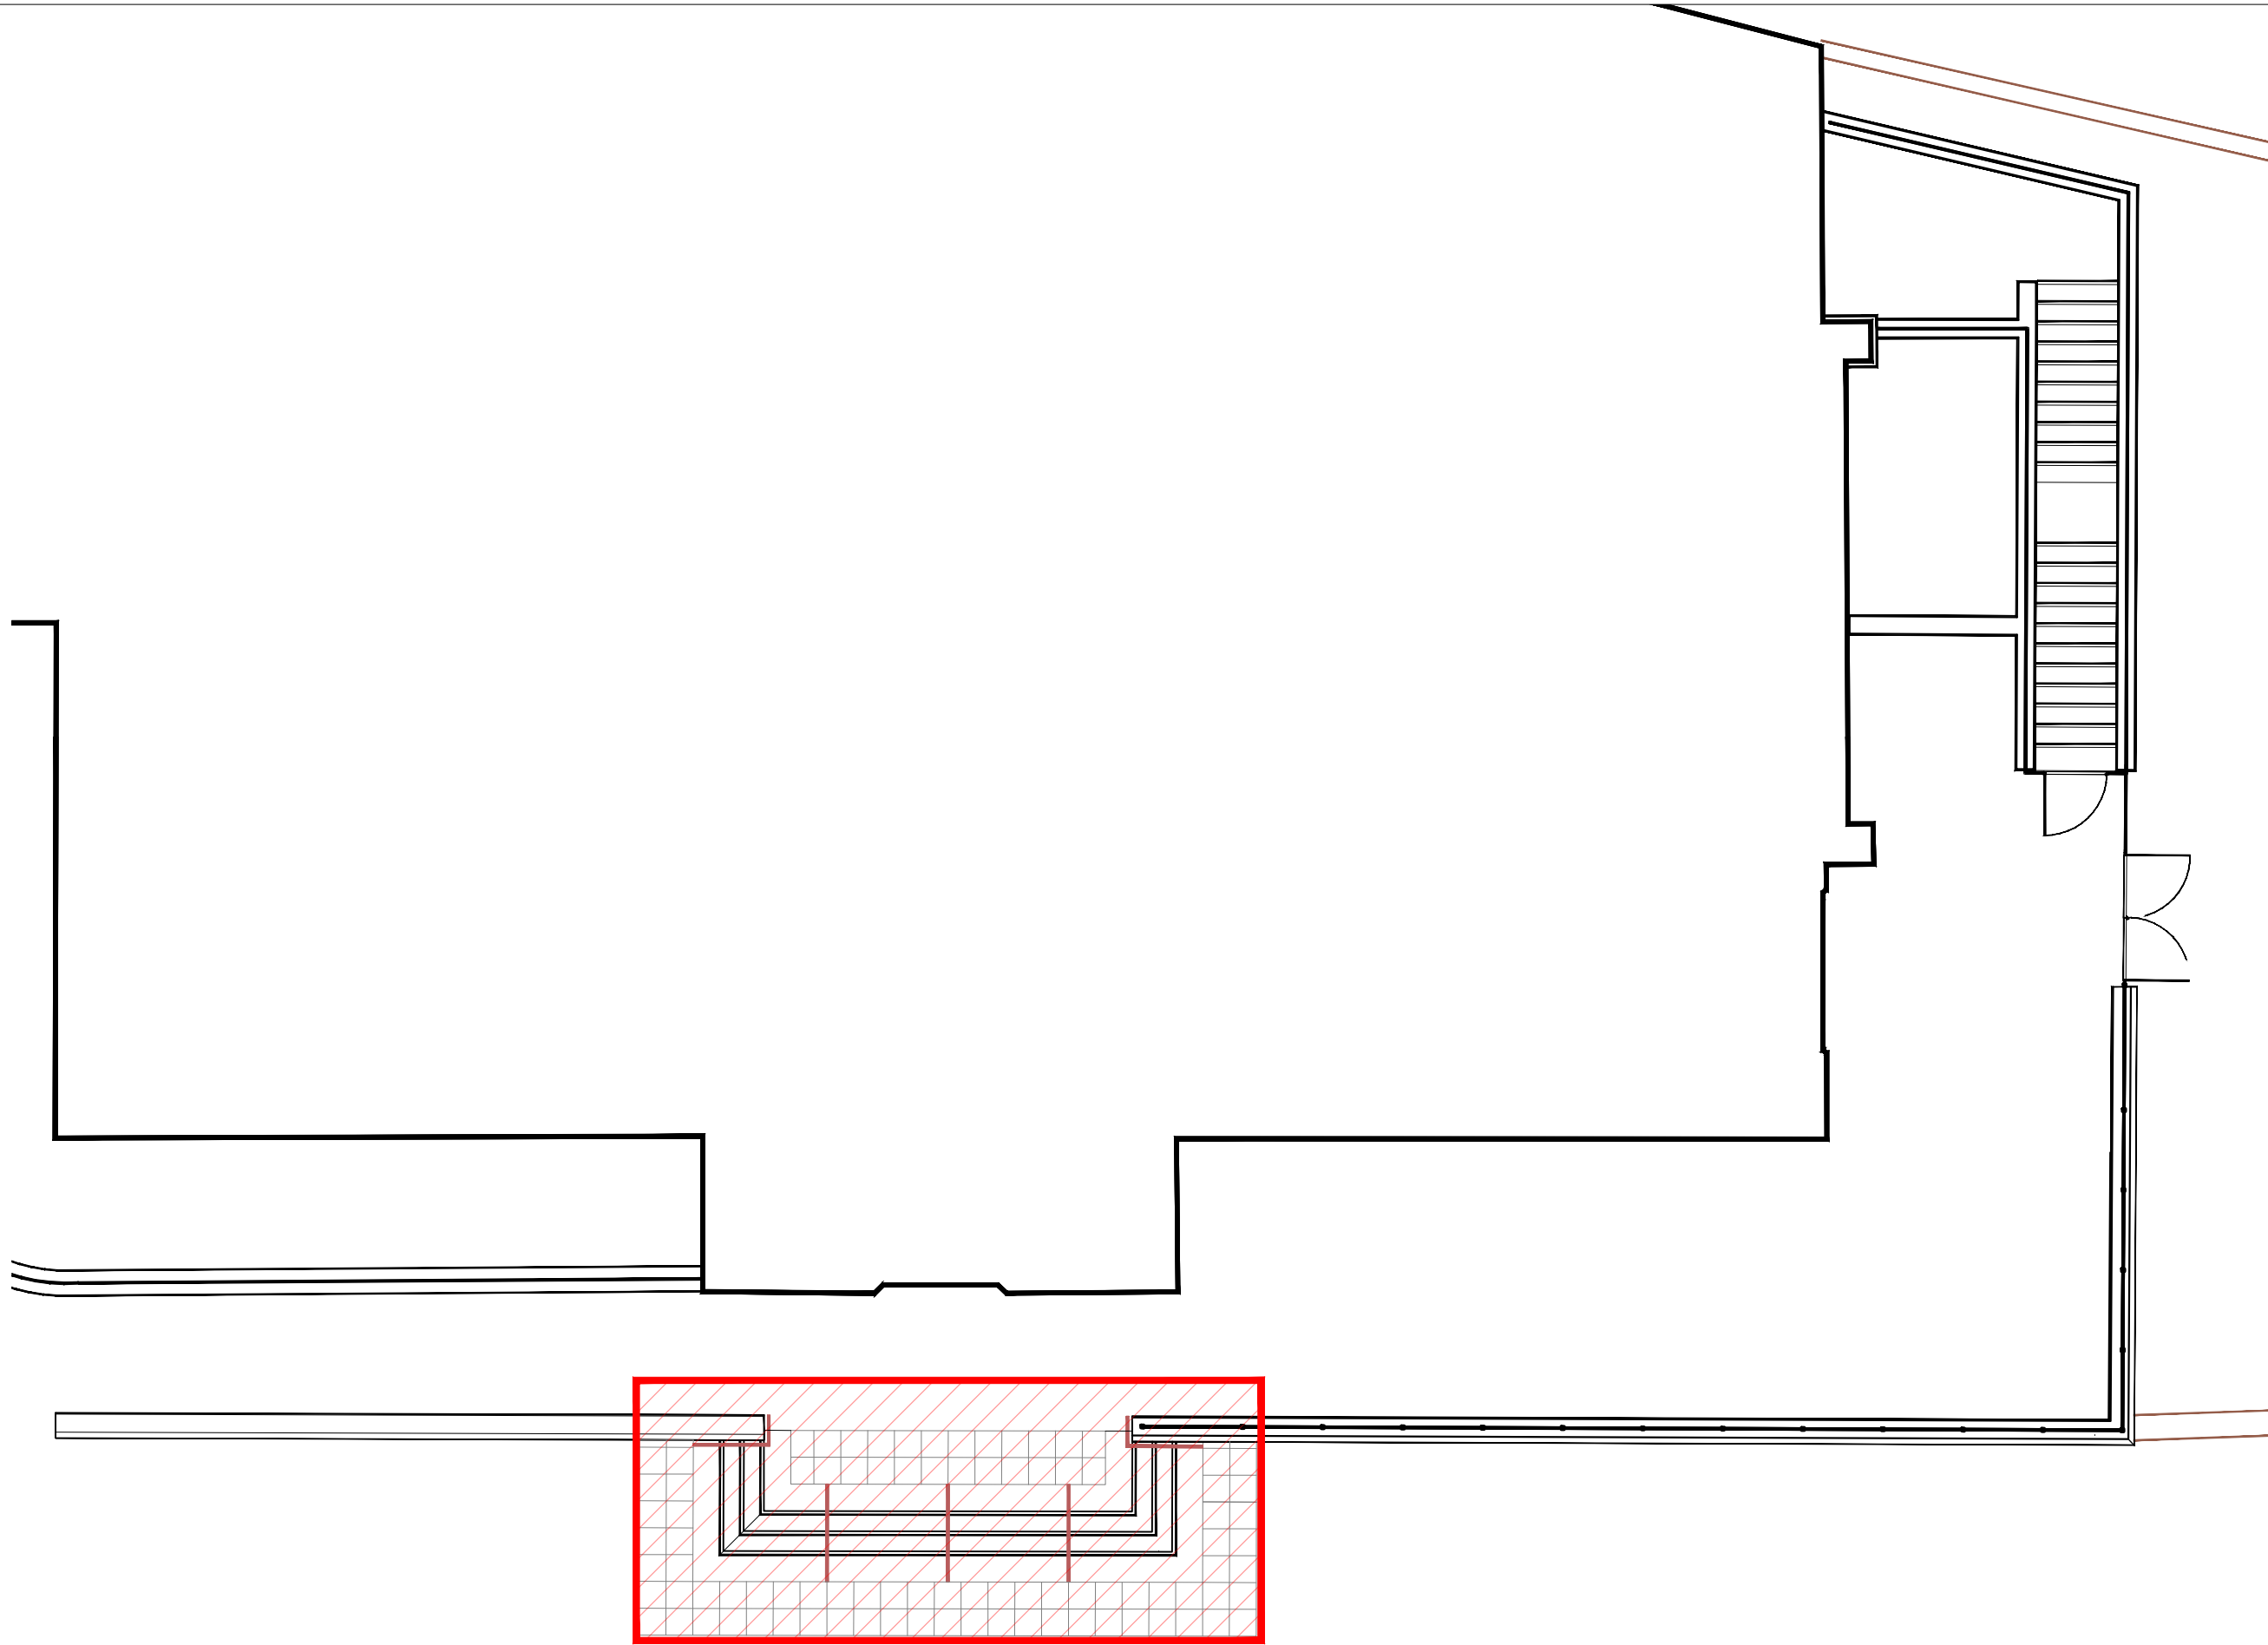

00
0306 KEY PLAN
NTS

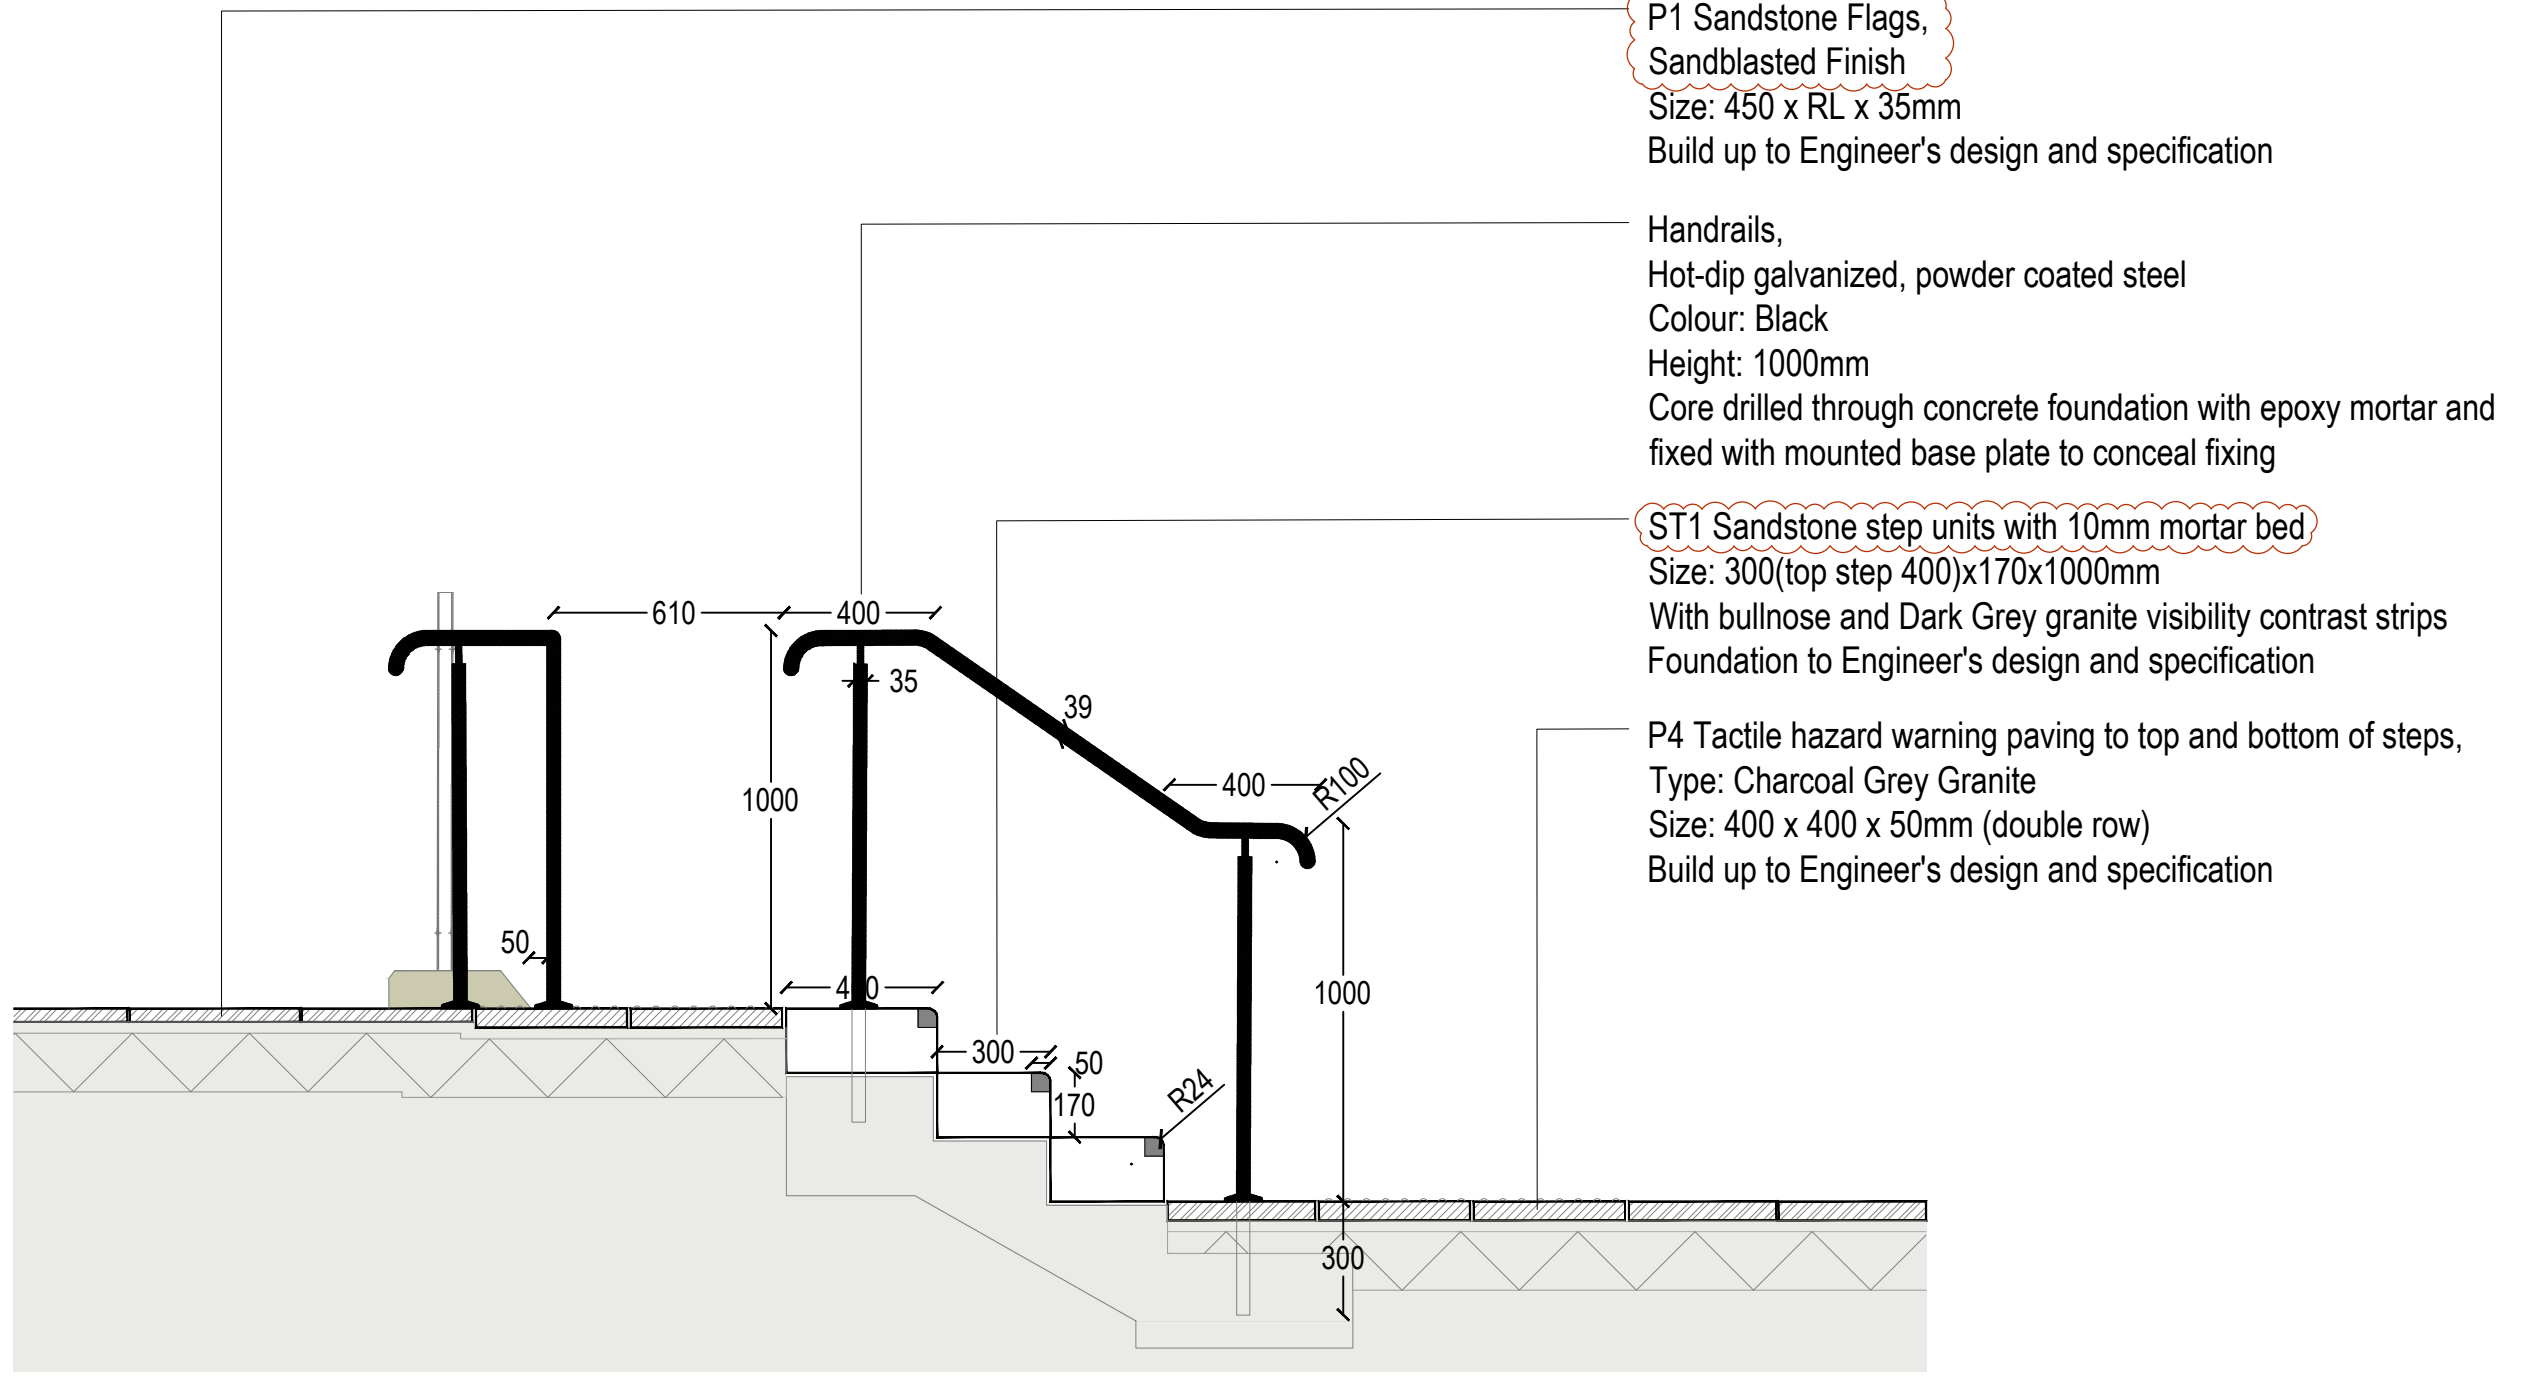

03
0306 ST1 Sandstone Steps Section B-B (Entrance)
Scale 1: 20 @A1

Project title	TOUCHSTONES
Drawing title	STEP DETAILS 01

Drawing number	P21522-00-001-GIL-0306
Drawing Status	CONSTRUCTION
Date	22.09.2023
Scale	As shown @ A1
Drawn	BK
Checked	WC

Rochdale Development Agency	GILLESPIES
Client	© copyright GILLESPIES LLP, all rights reserved