



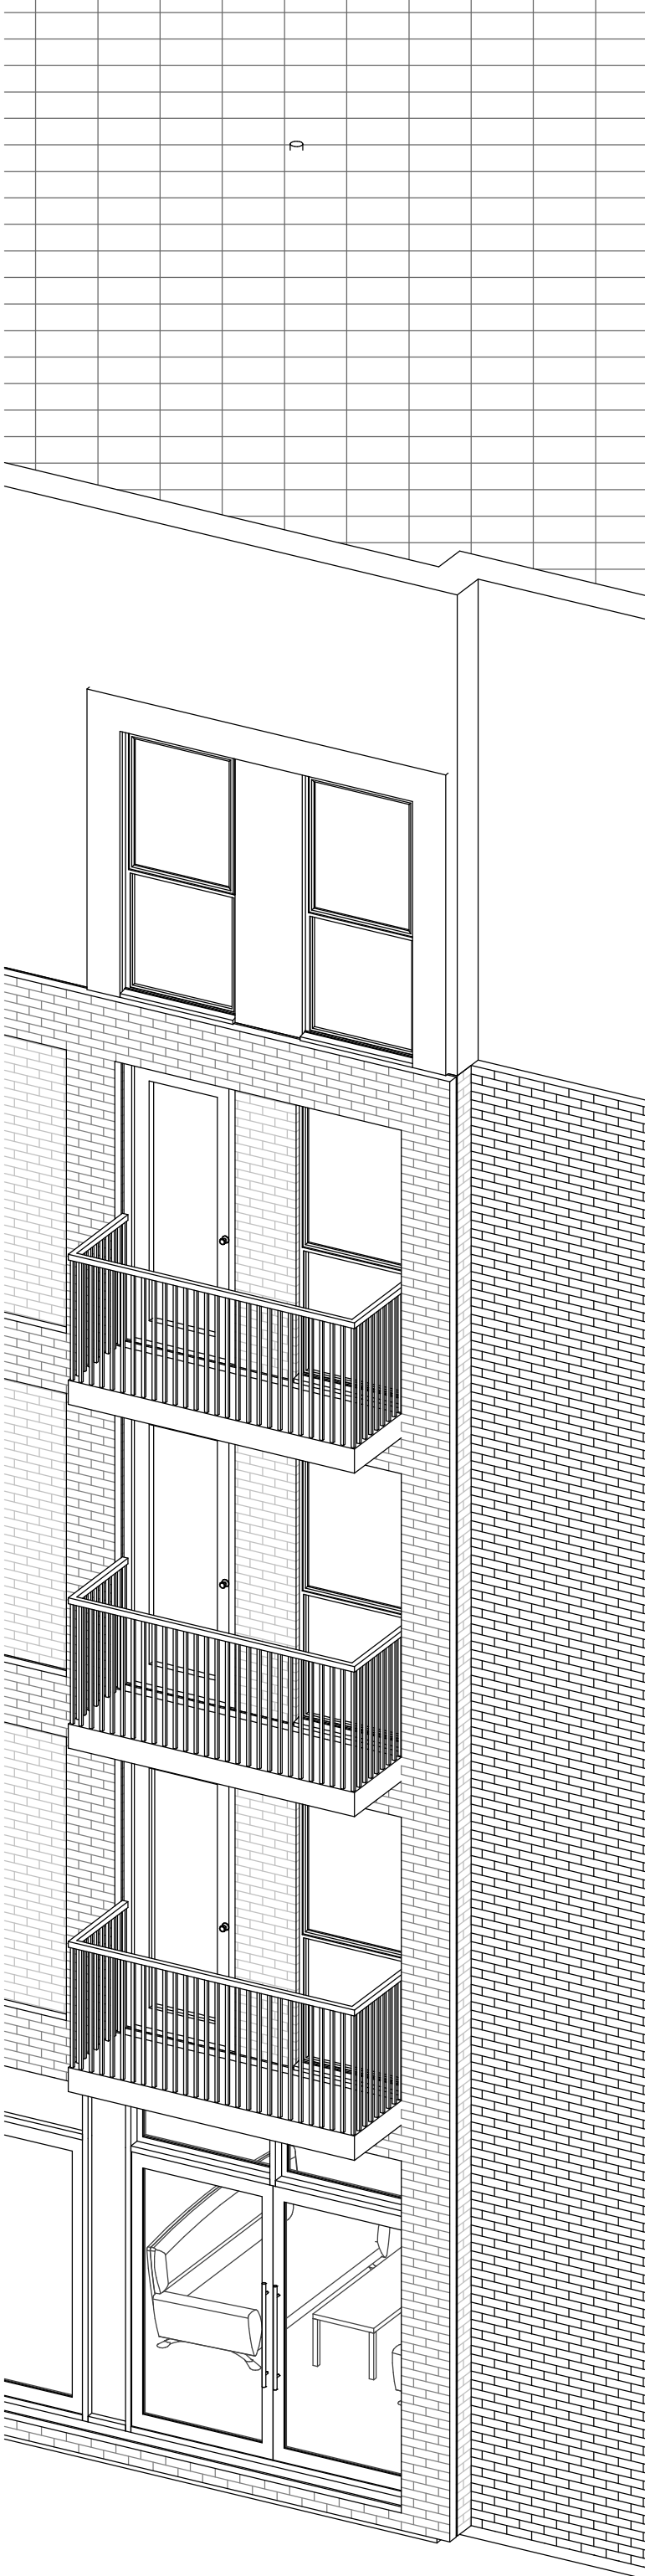

Detail Elevation
1 : 25

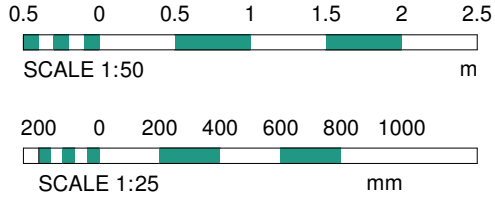

Elevation View

A	08/04/26	OM	General internal layout updated and minor amendments to elevation treatment
Rev	Date	Int	Description



CLIENT:
Mike McManus

PROJECT:
Royle Road, Rochdale

DESCRIPTION:
Elevation Detail Section

PURPOSE OF ISSUE:
Planning

DRAWN BY:	CHECKED:	DATE:	SCALE @ A1:
OM	MA	02/02/24	1 : 25

JOB NO:	STATUS CODE:	DRAWING NO:	REV
4524	S0	131	A

FILE IDENTIFIER:
RR-BTP-01-D-DR-A-4524_131.A

Elizabeth House 486 Didsbury Road Heaton Mersey Stockport SK4 3BS
0161 443 1221 info@bernardtaylor.co.uk www.btparchitects.co.uk