




Revision		Description		
Location				
Mr&Mrs Vilmozhnyi				
66 Beaconsfield Road				
Rochdale				
OL11 2WE				
Title				
Site Location Plan				
Scale		Drawing No.		Revision
As indicated @A3		0000-00		23-001

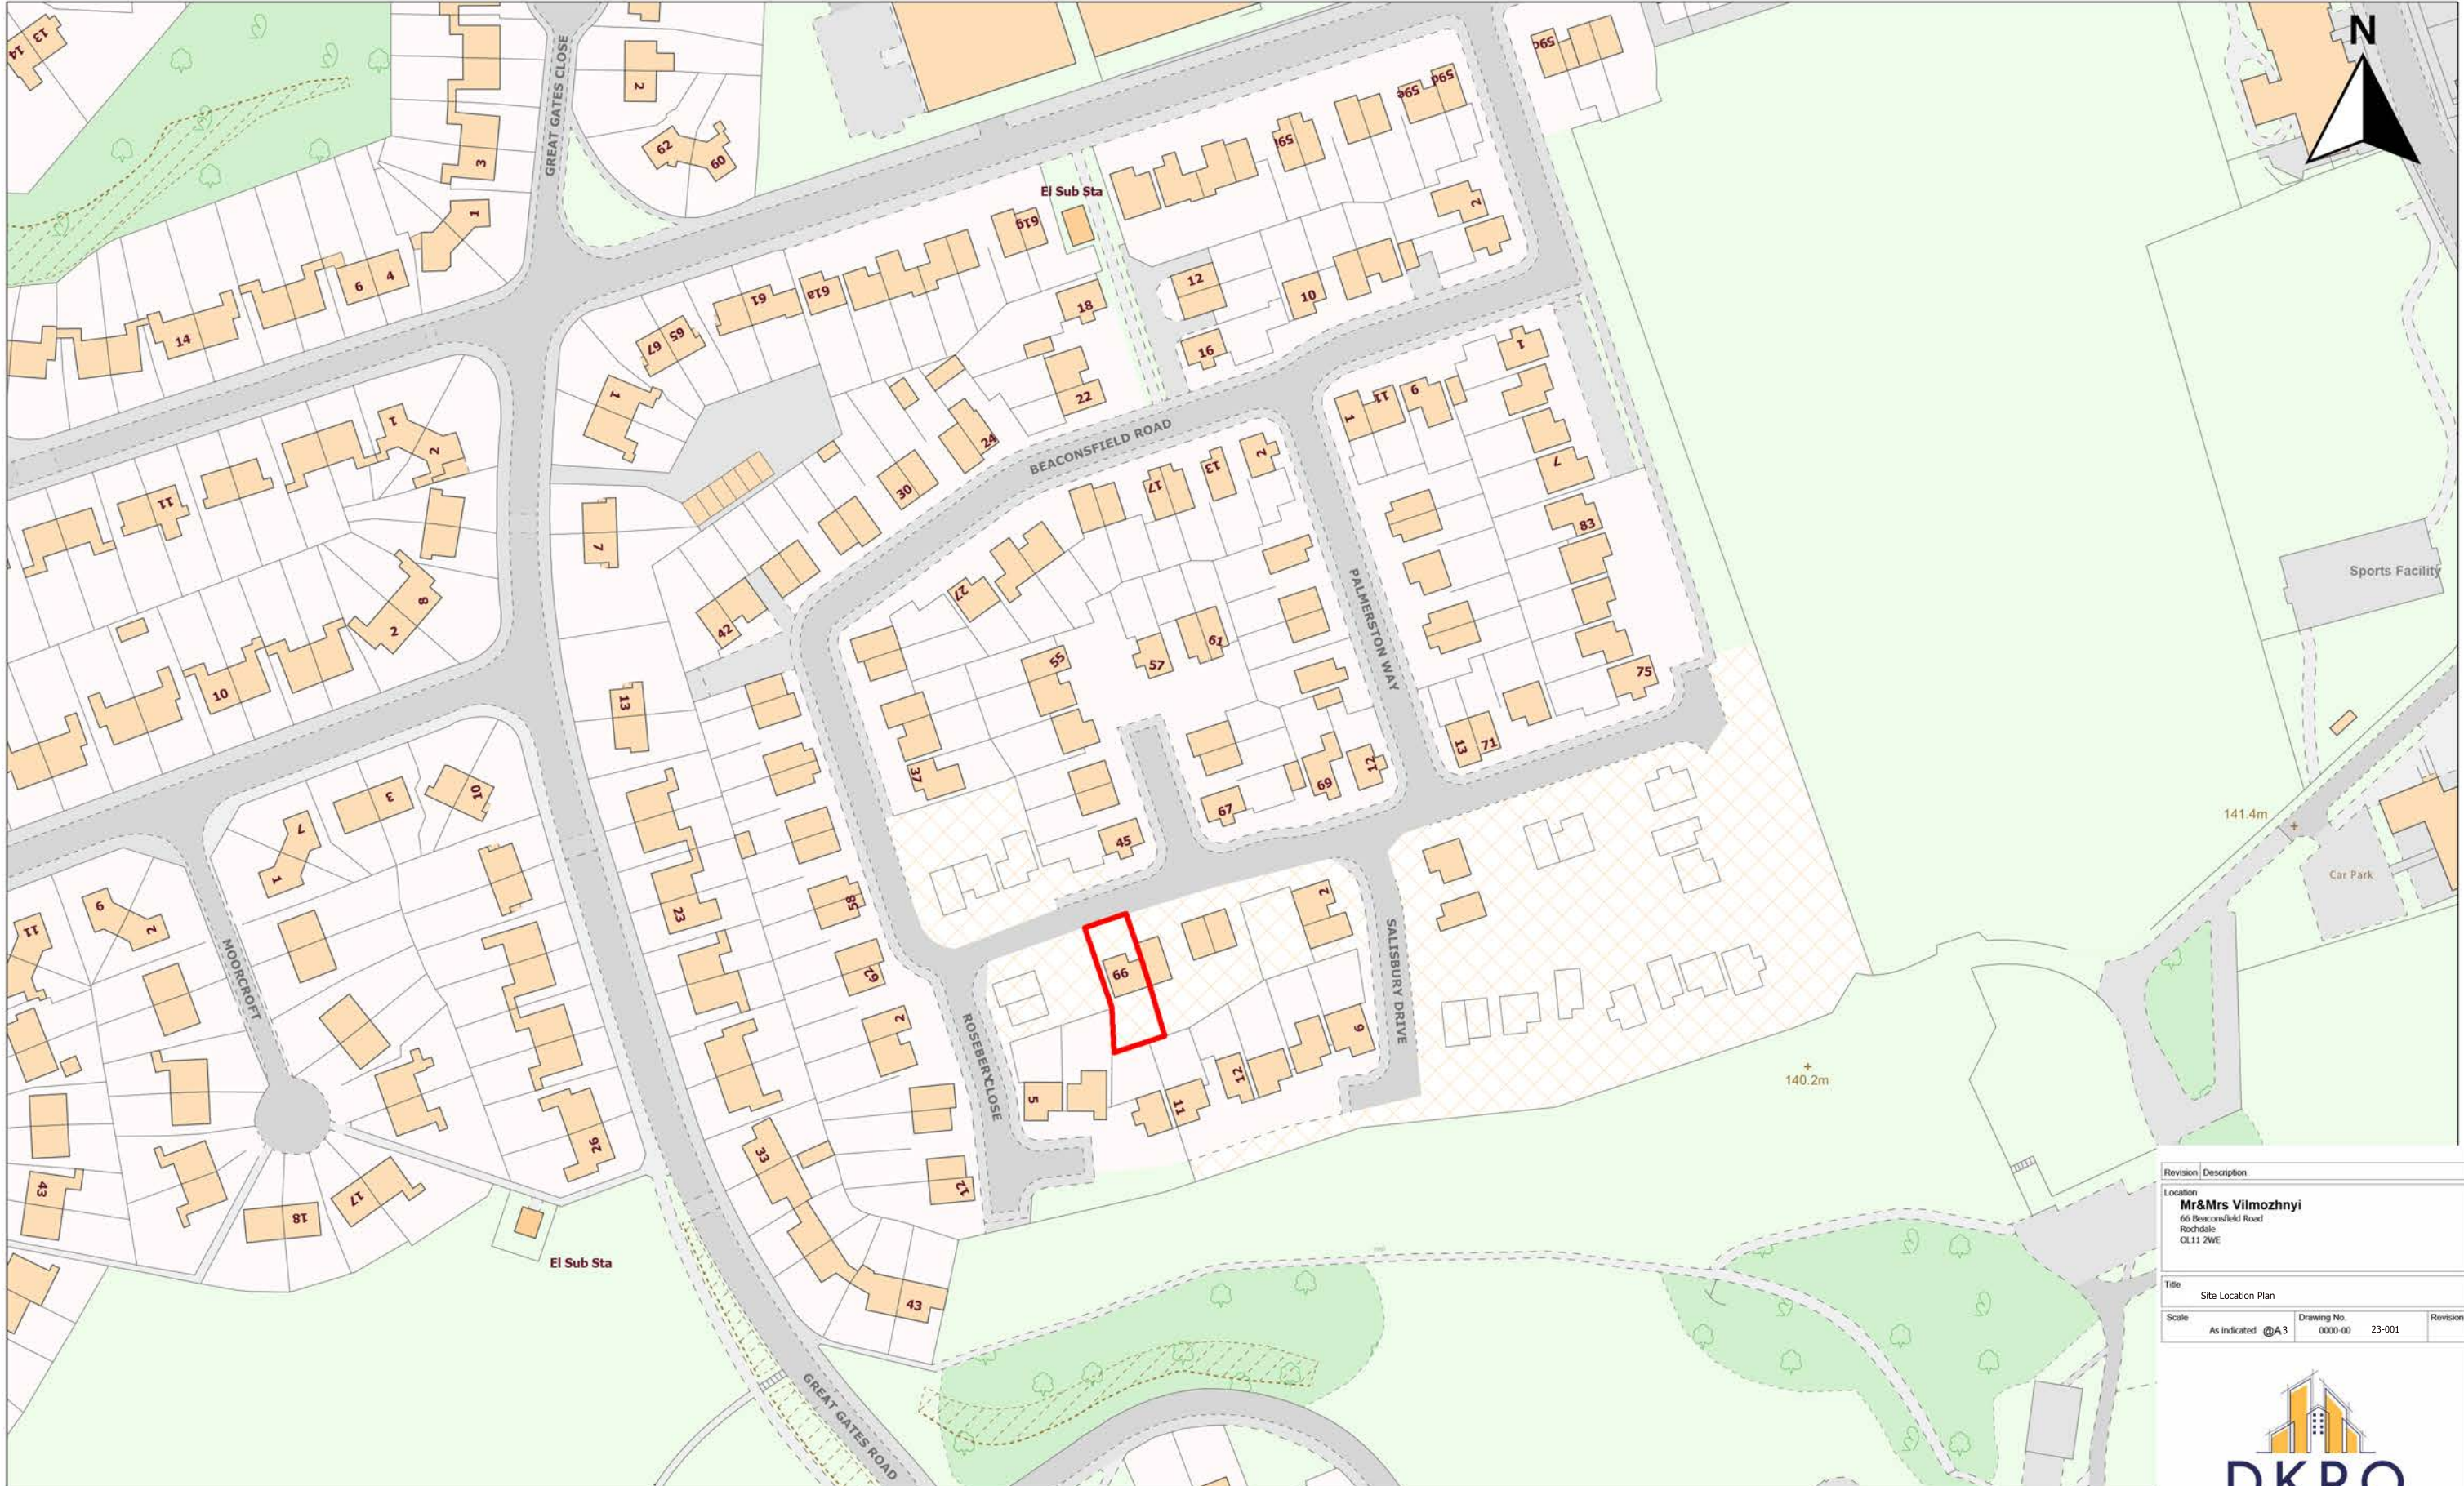

5, 5 St James Avenue
Horsforth, Leeds
West Yorkshire
LS18 5RA
United Kingdom

www.dkro.co.uk

mob: +44 7377418809

Scale 1:1250

0 10 20 30 40 50 60 70 80 90 100 m

Projection: British National Grid
30 June 2022 16:18