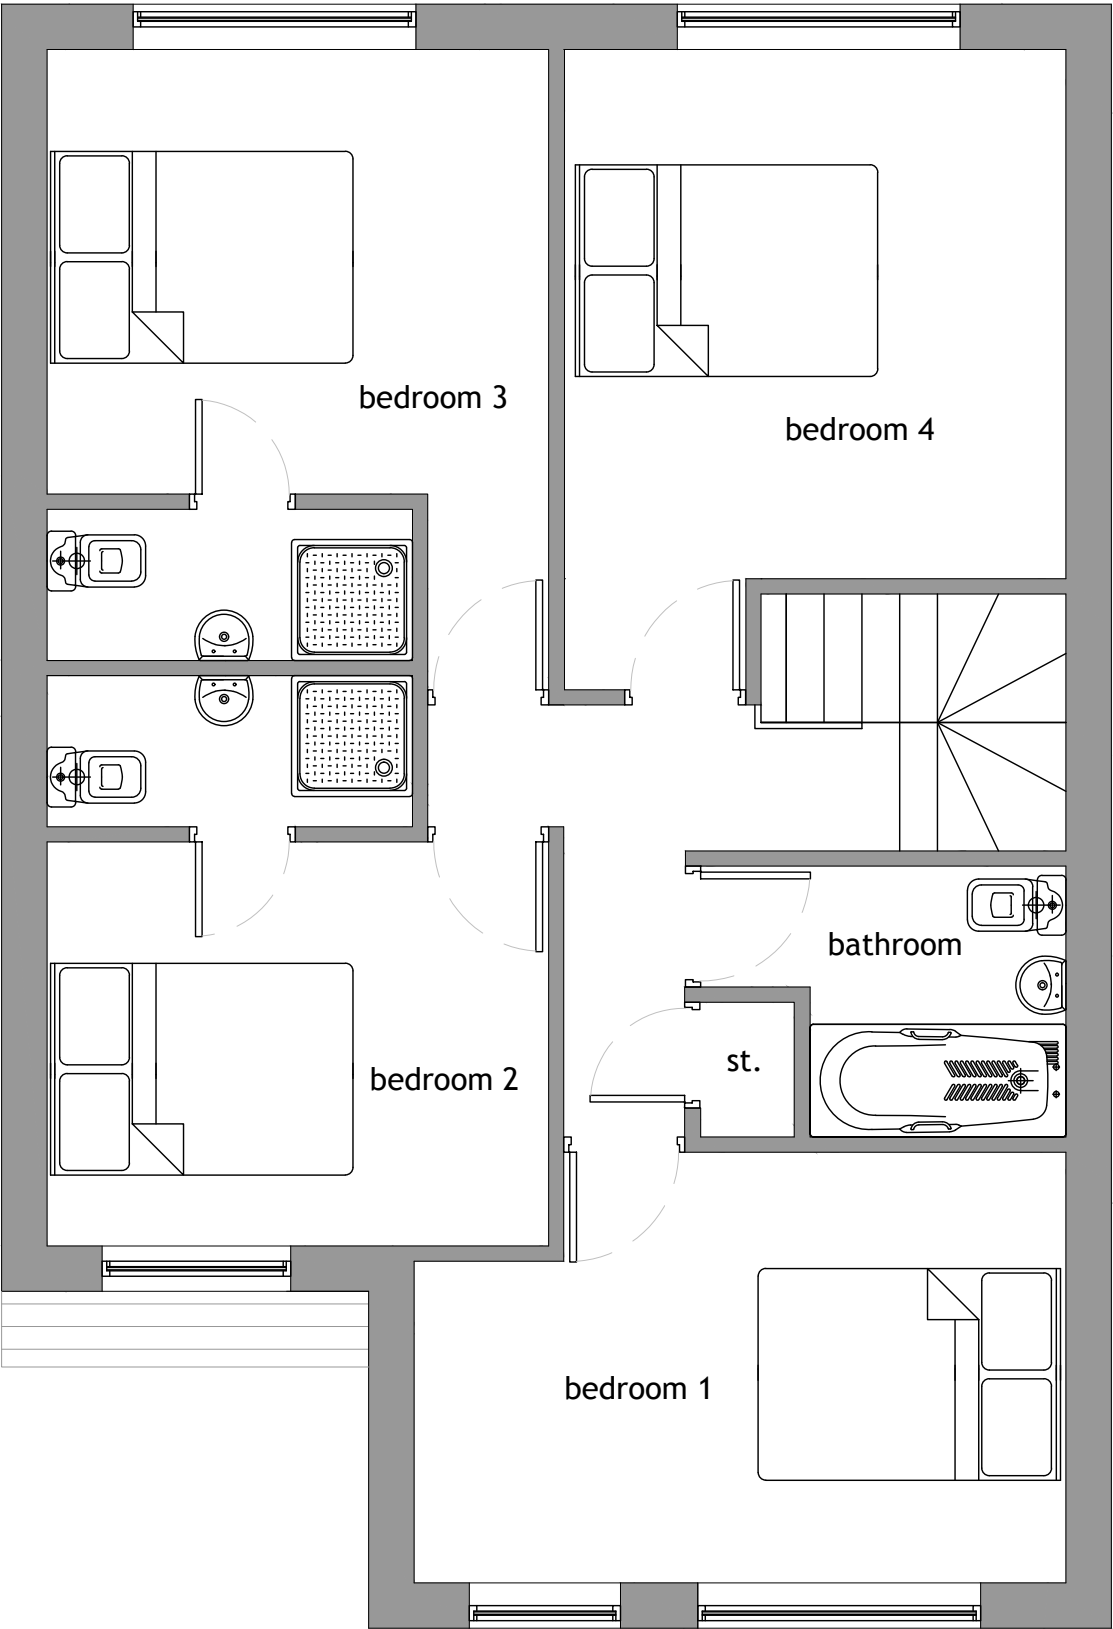


All levels and dimensions must be checked on site by contractor prior to commencement of works. Any variations must be reported to the client. Use figured dimensions only. DO NOT SCALE from PDF or prints. no liability can be accepted. Contact the Designer to confirm any dimensions

All information hereon in is the copyright of the designer. Copying in full or in part is forbidden without the written permission from the designer.

M
A
H
E

Architecture

Client

Maga Projects

Project

Dweling at Lister Rd,
Middleton

Title

Proposed FF Plan

Dwg Scale

1:50 a3

Drawing Number

889-04