




SIDE ELEVATION
(EXISTING)

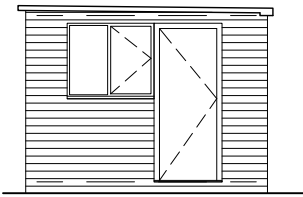


FRONT ELEVATION
(EXISTING)

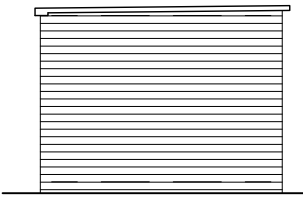

REAR ELEVATION
(EXISTING)

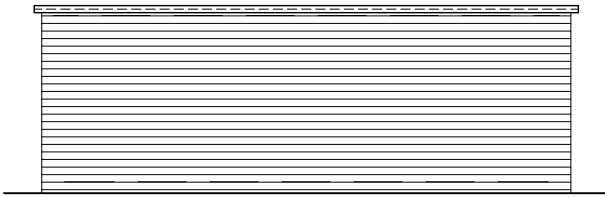


SIDE ELEVATION
(EXISTING)

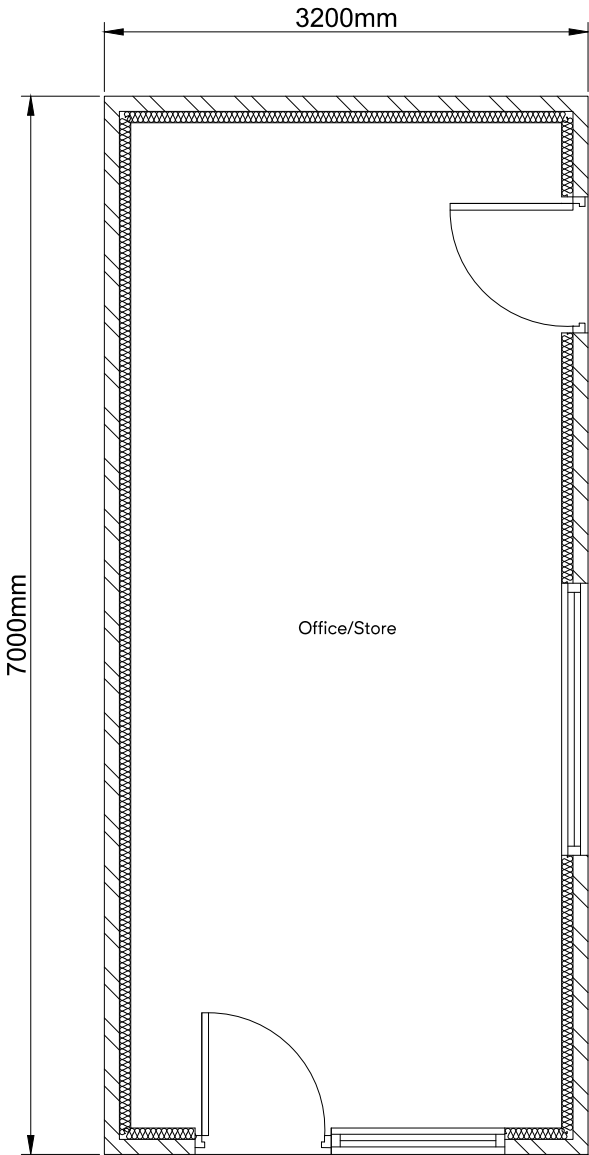



SITE PLAN
(EXISTING)

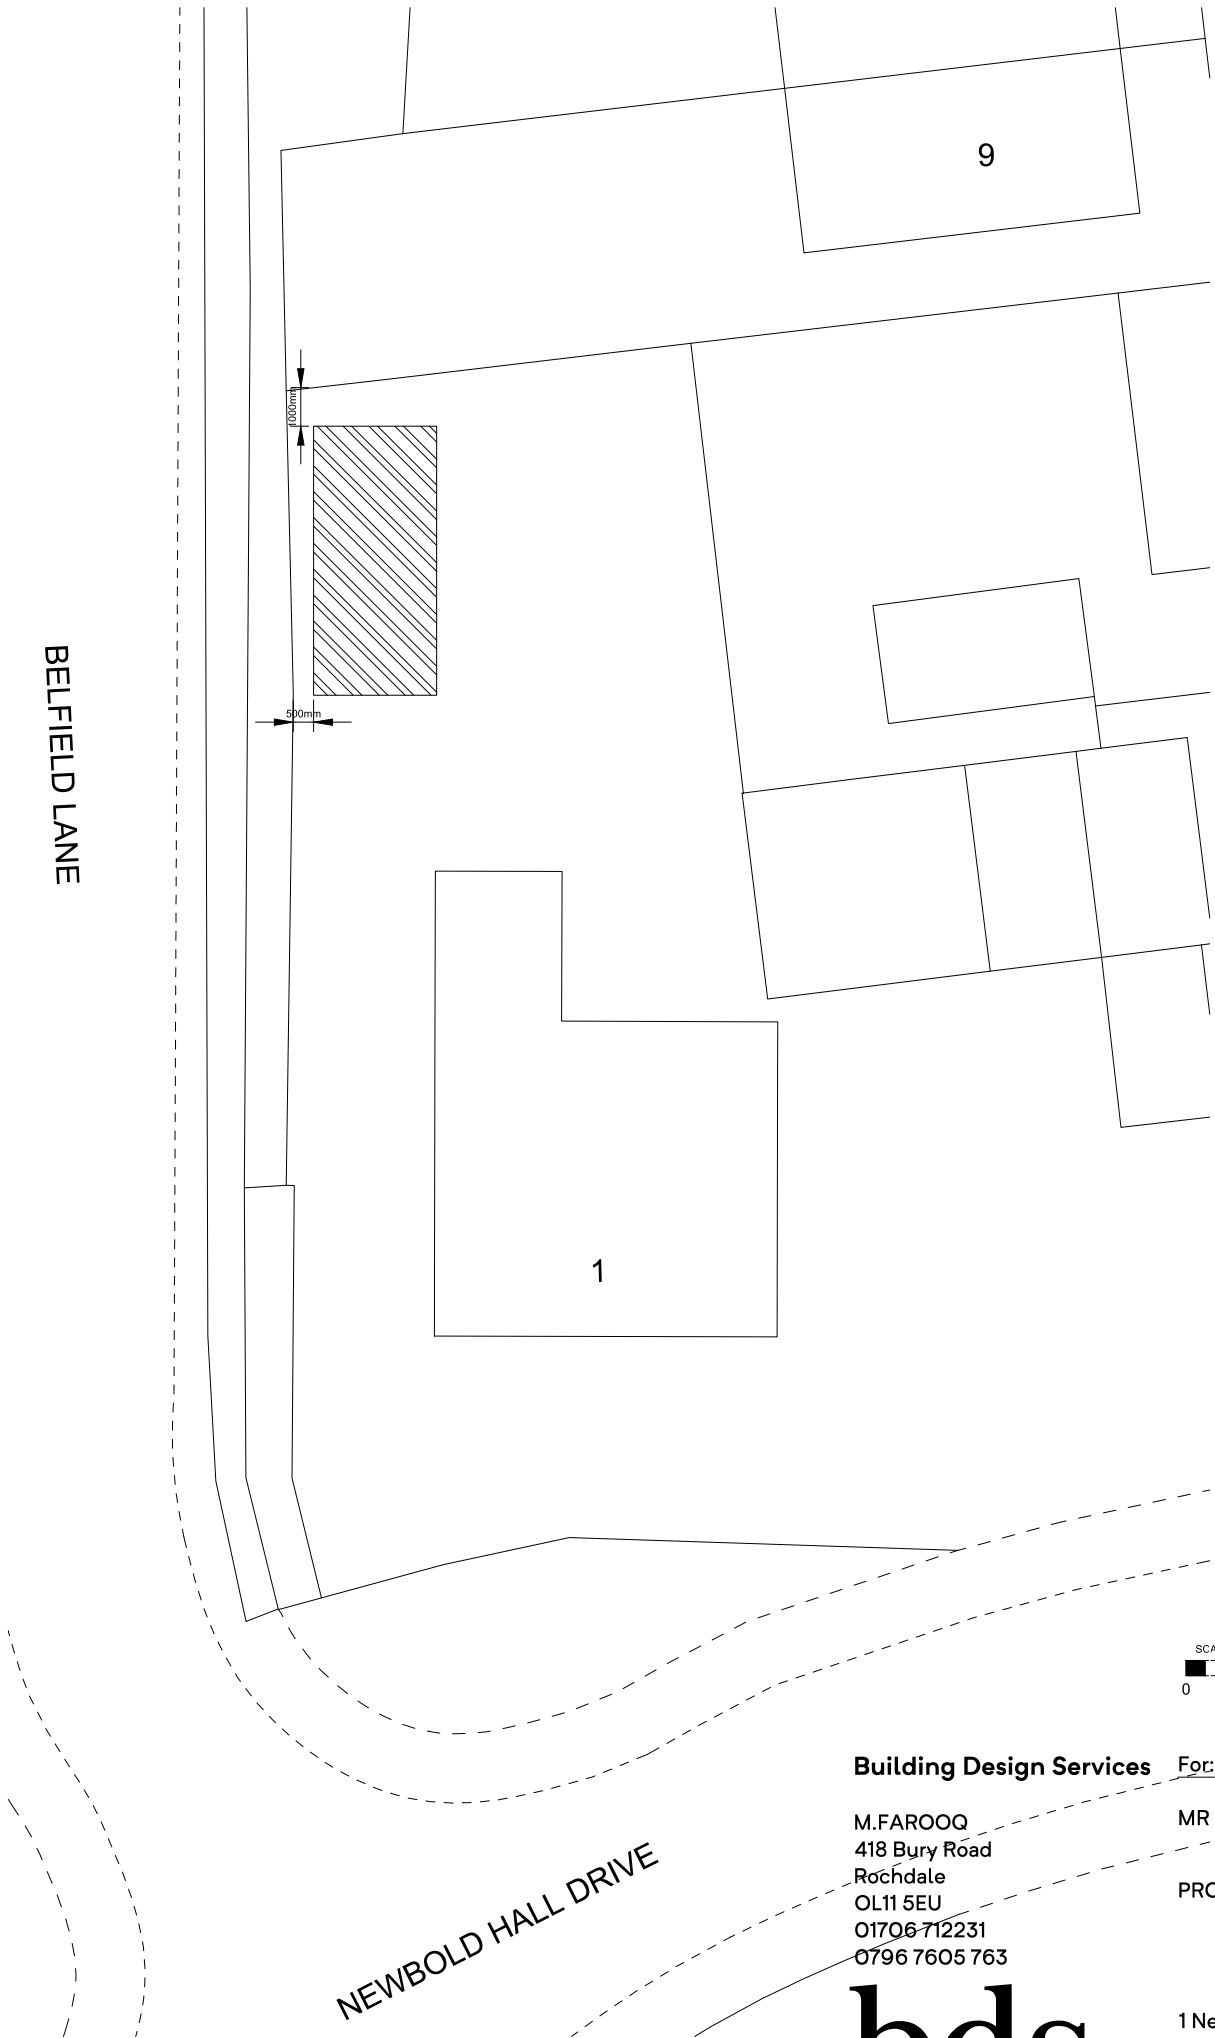

SITE PLAN
(PROPOSED)



Building Design Services

For:

M.FAROOQ
418 Bury Road
Rochdale
OL11 5EU
01706 712231
0796 7605 763

MR MOHAMMAD BUTA

PROPOSED OUT BUILDING

Scale:
(Site Plan)
1:200 @ A3

bds

1 Newbold Hall Drive
Rochdale
OL16 3AG

Job No. & Sheet
2429/2